




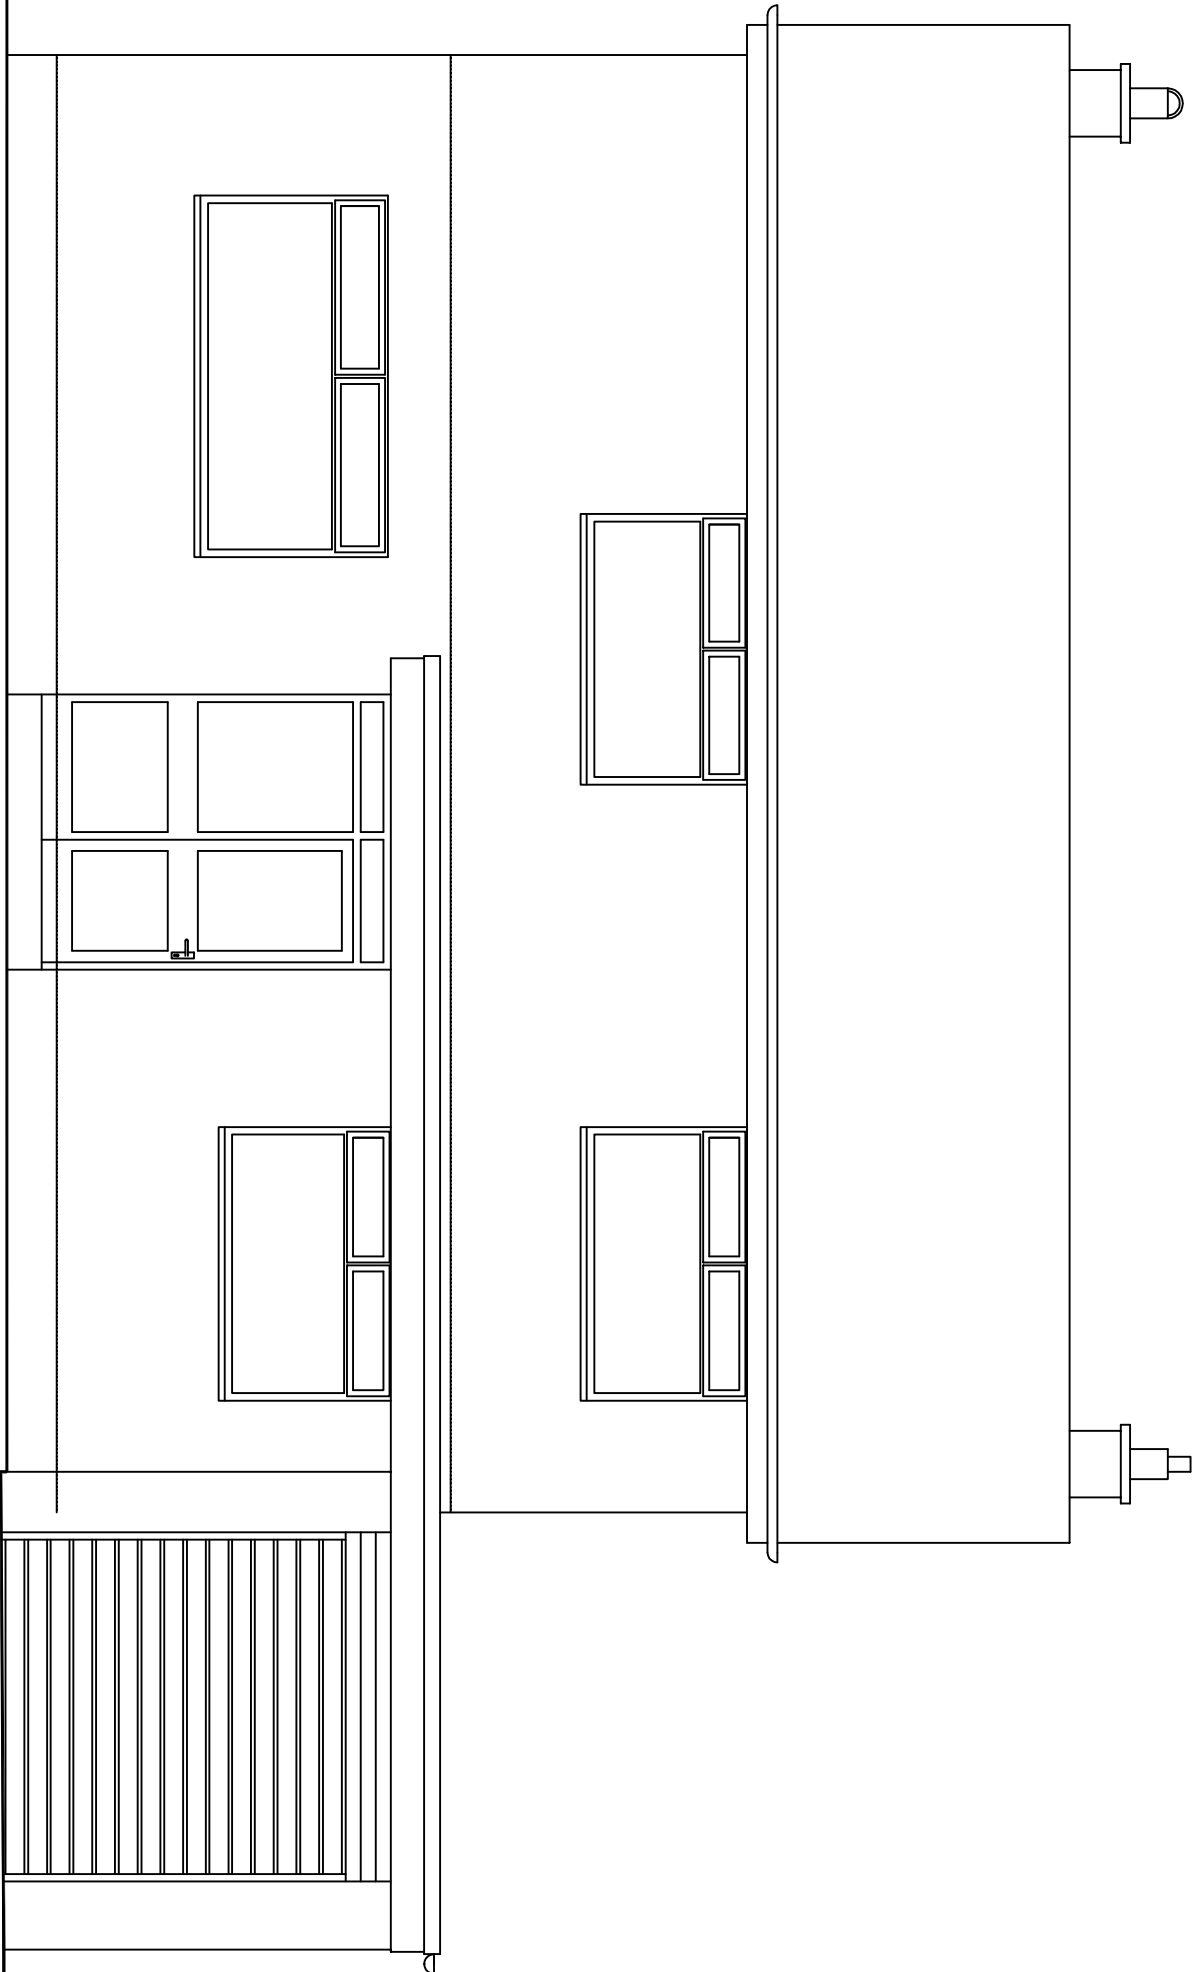


extg front elevation

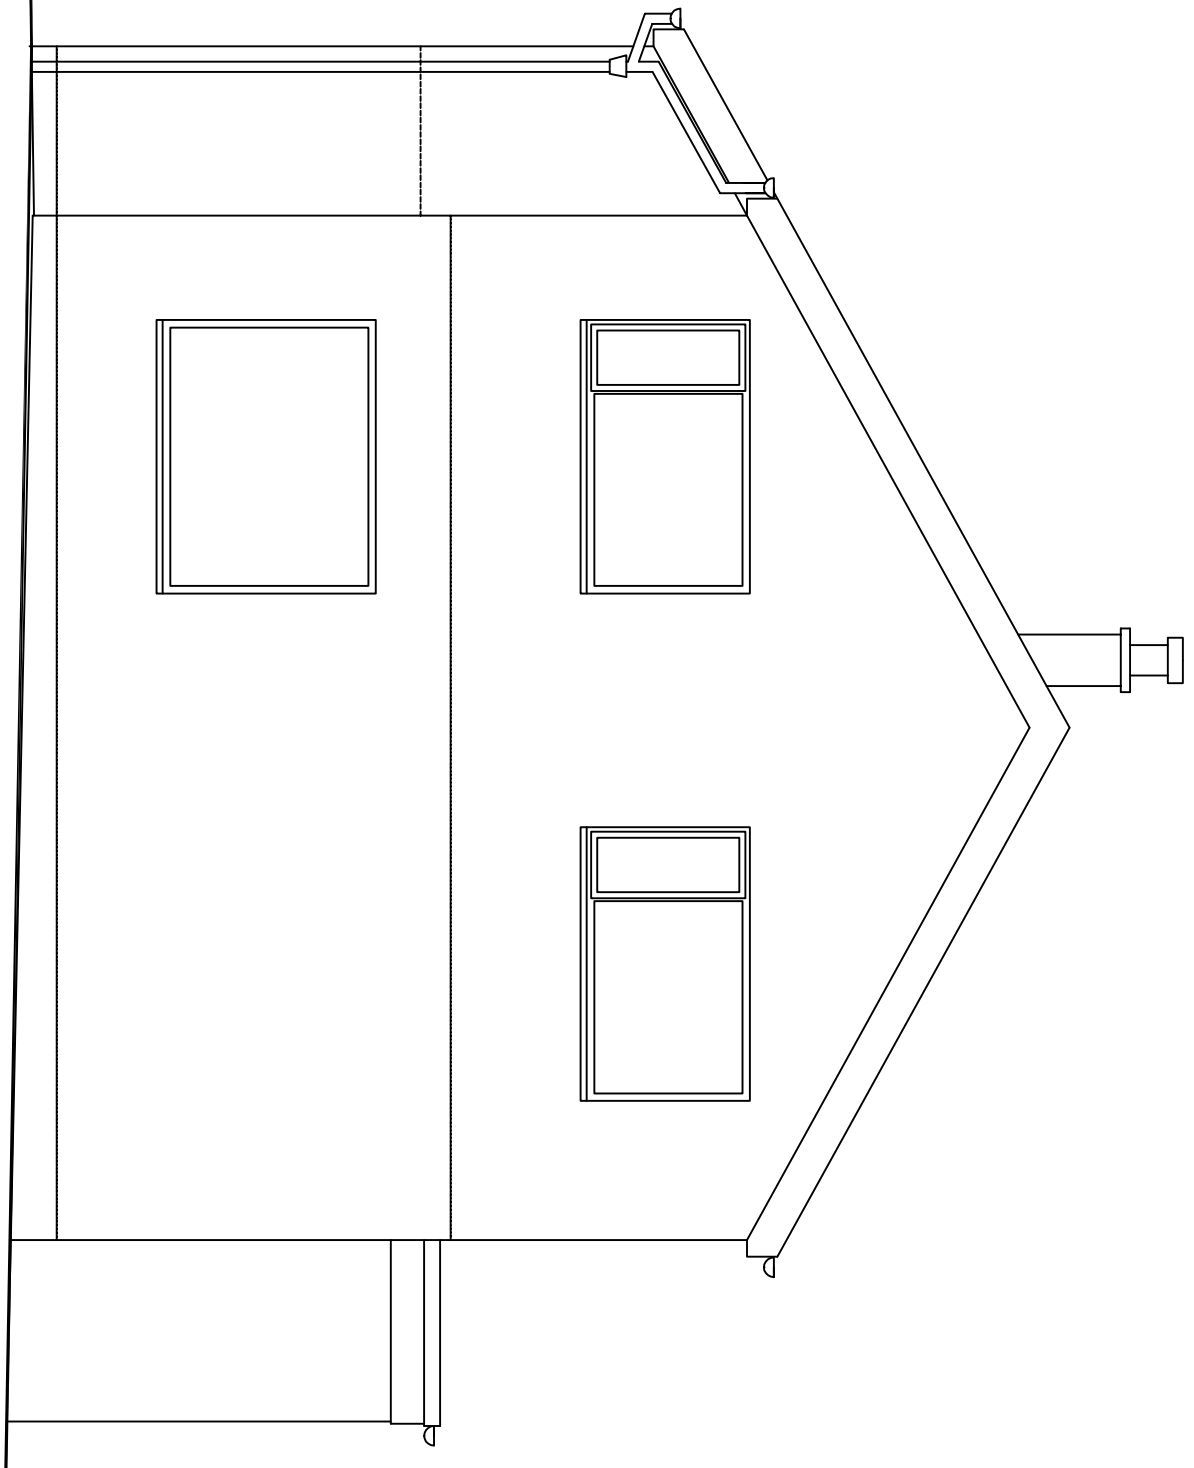


extg side elevation

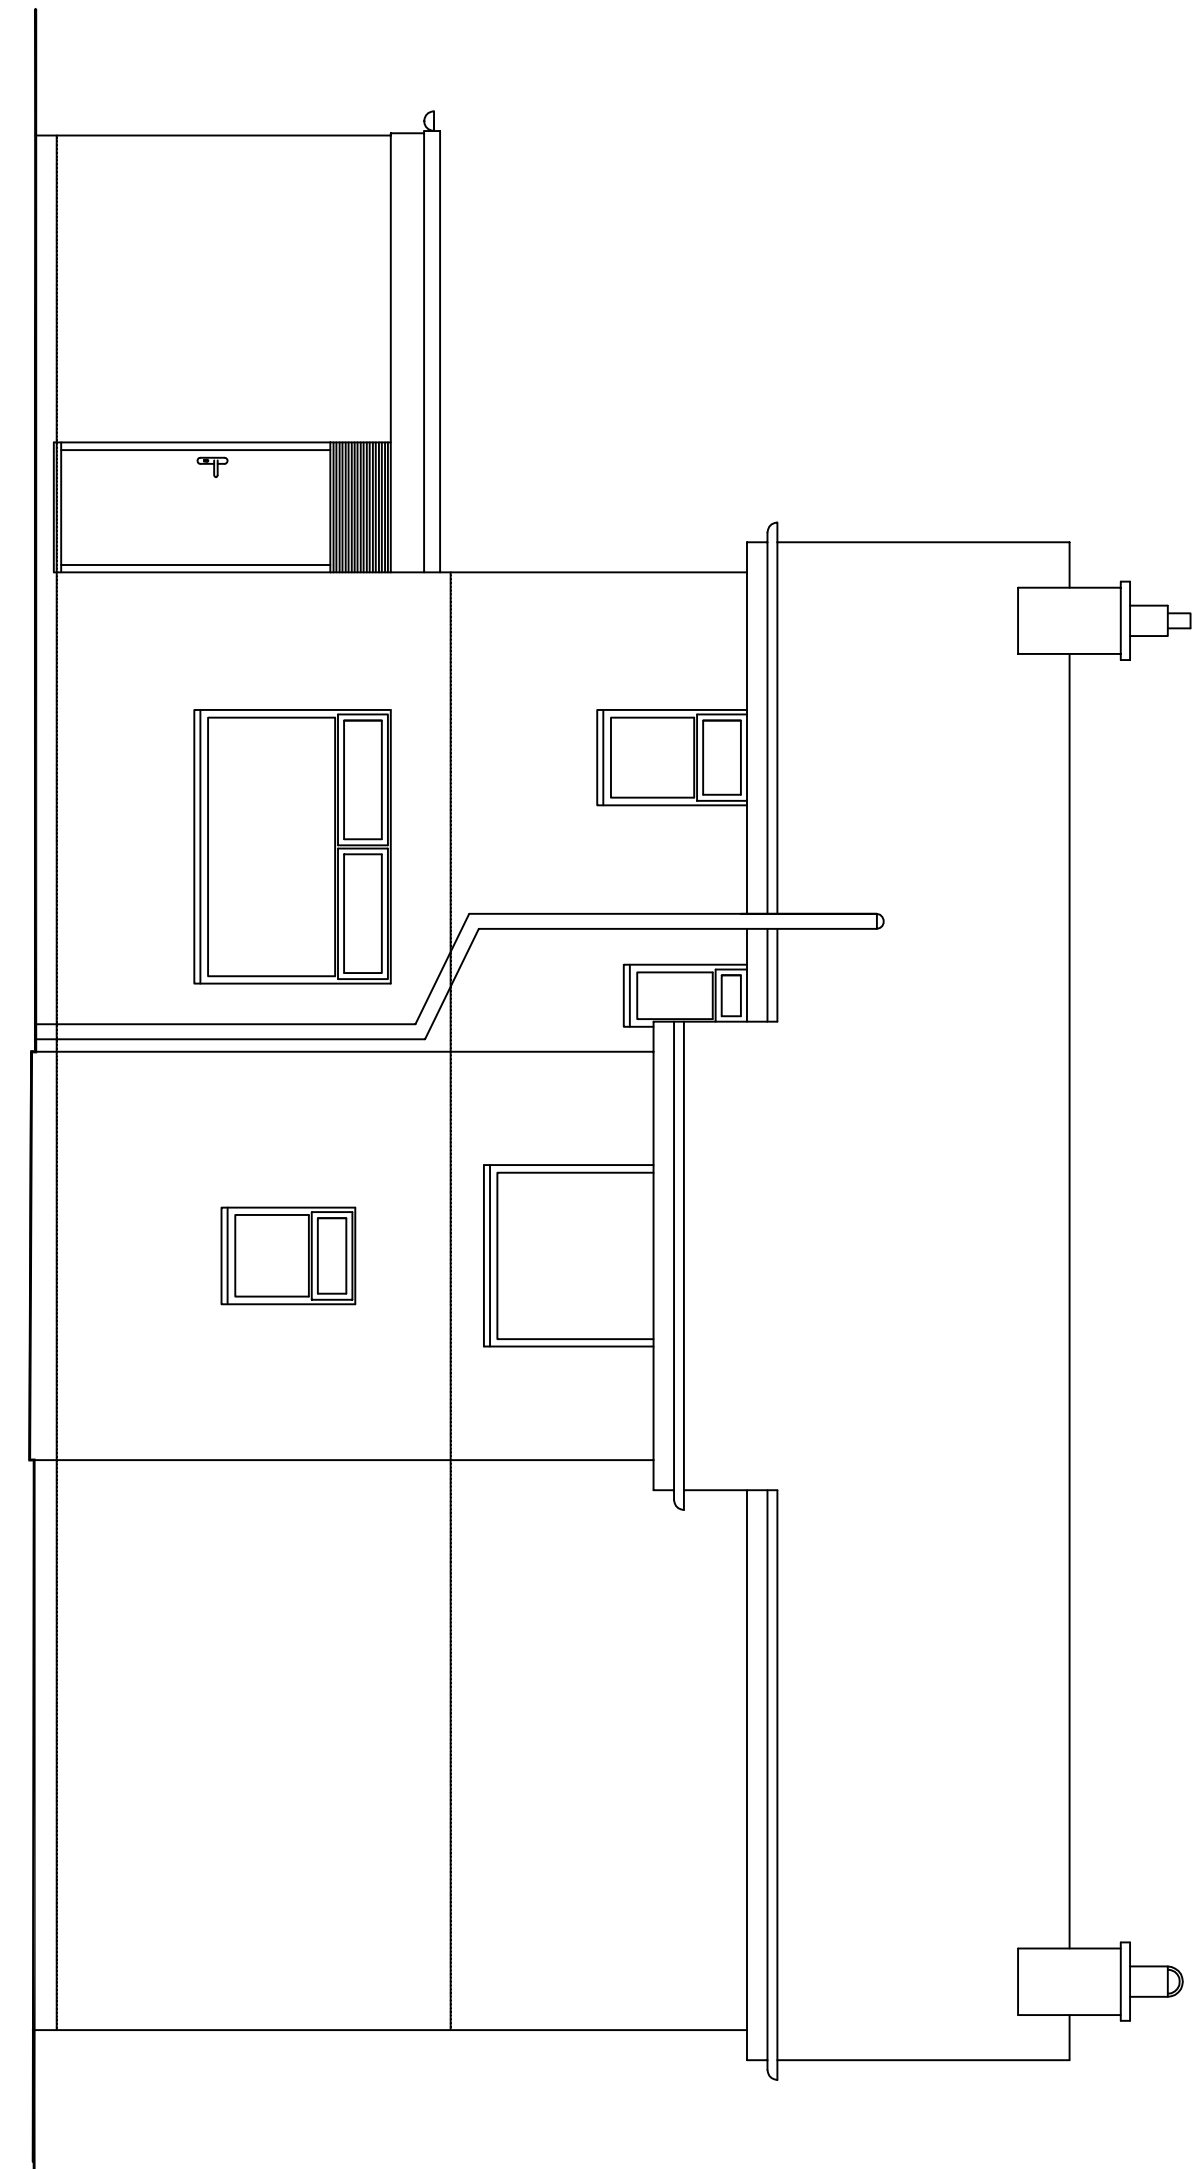


extg rear elevation

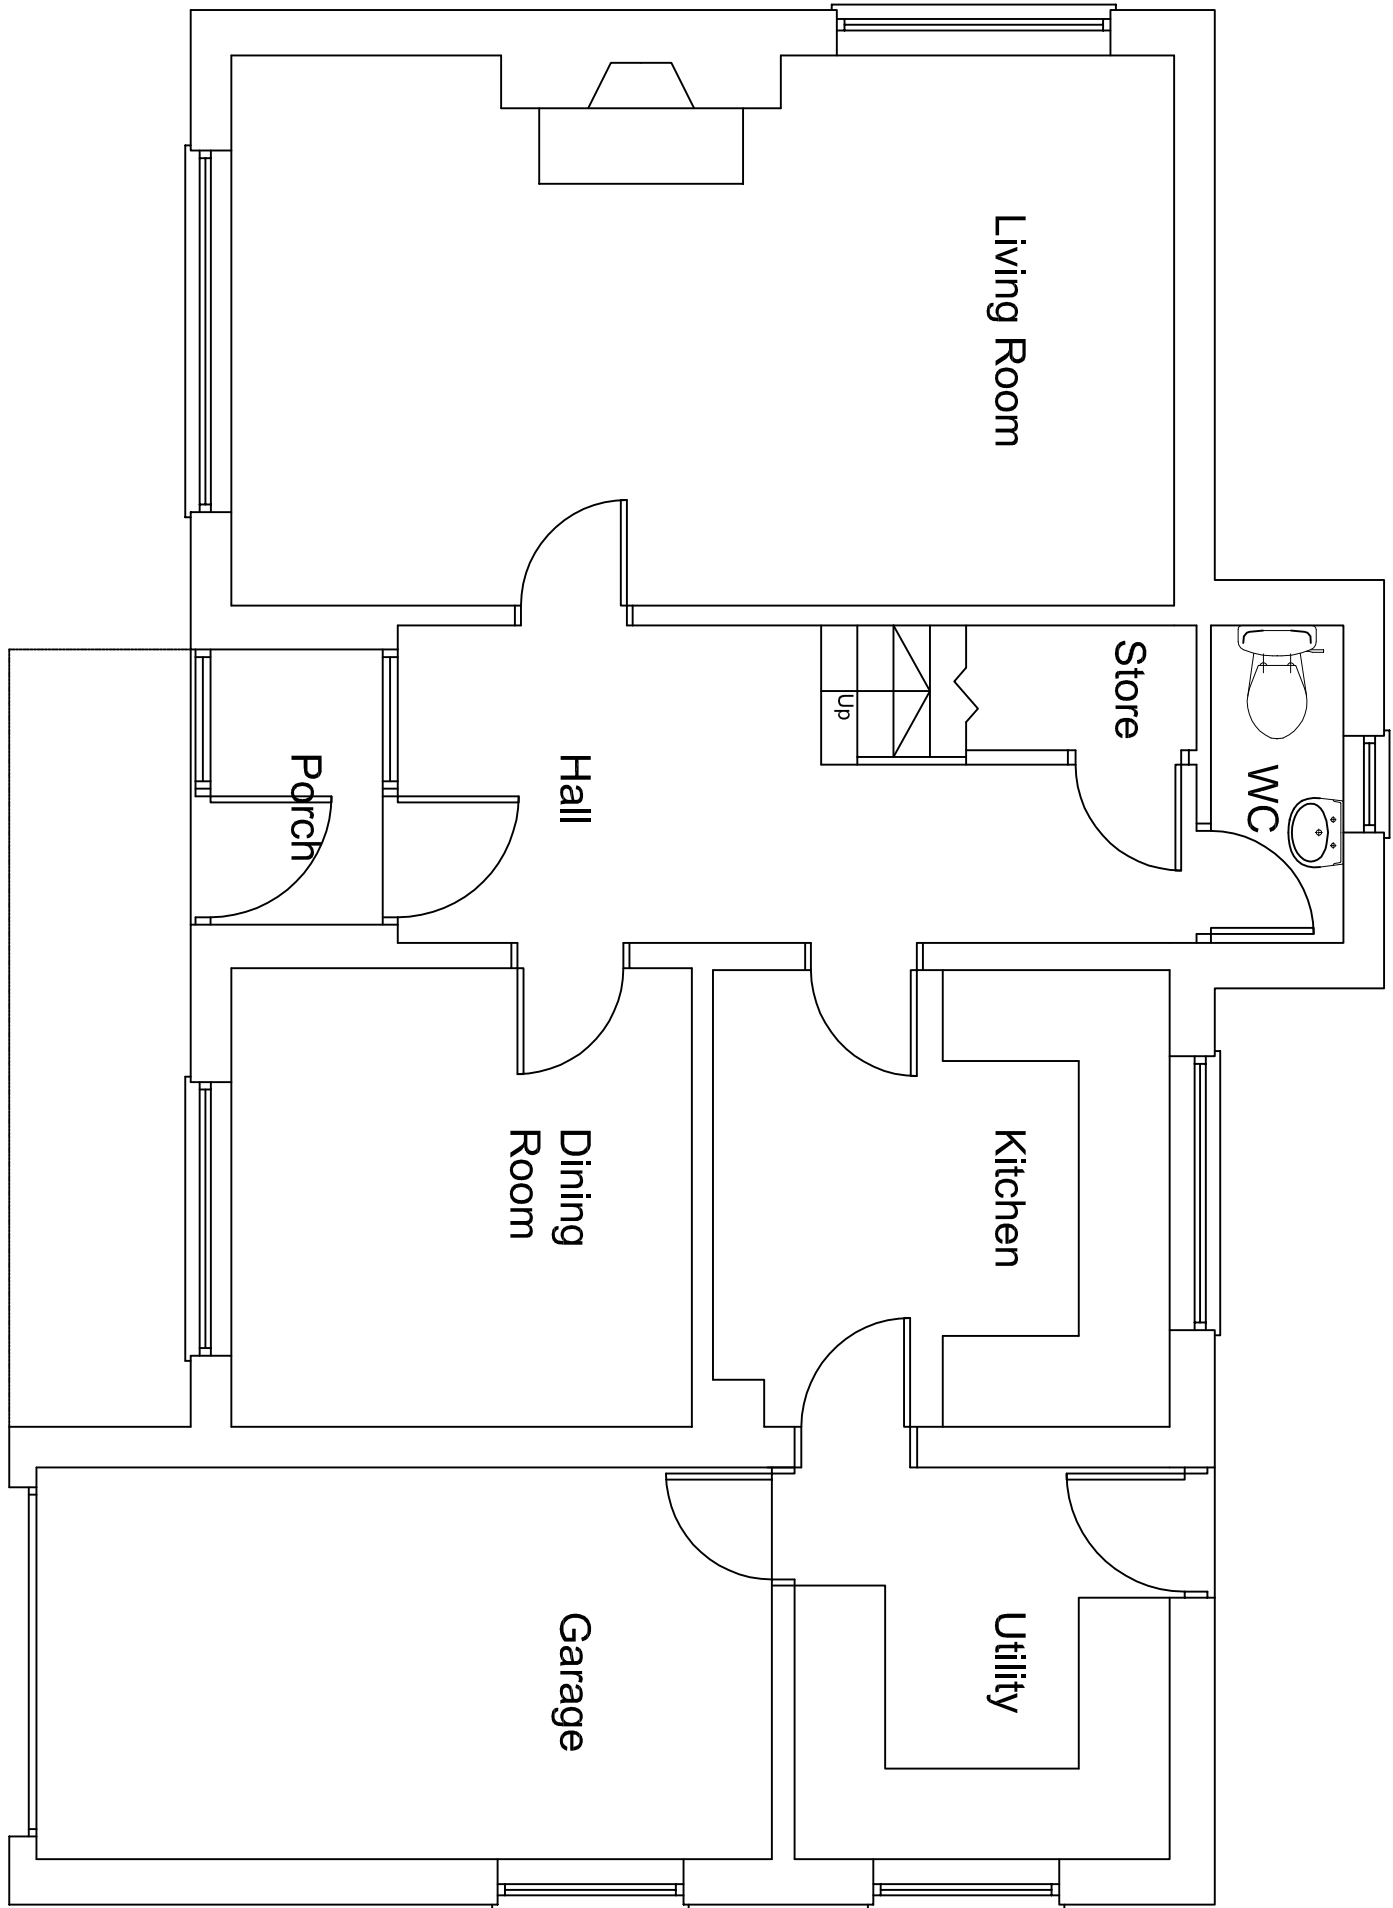

extg ground floor plan

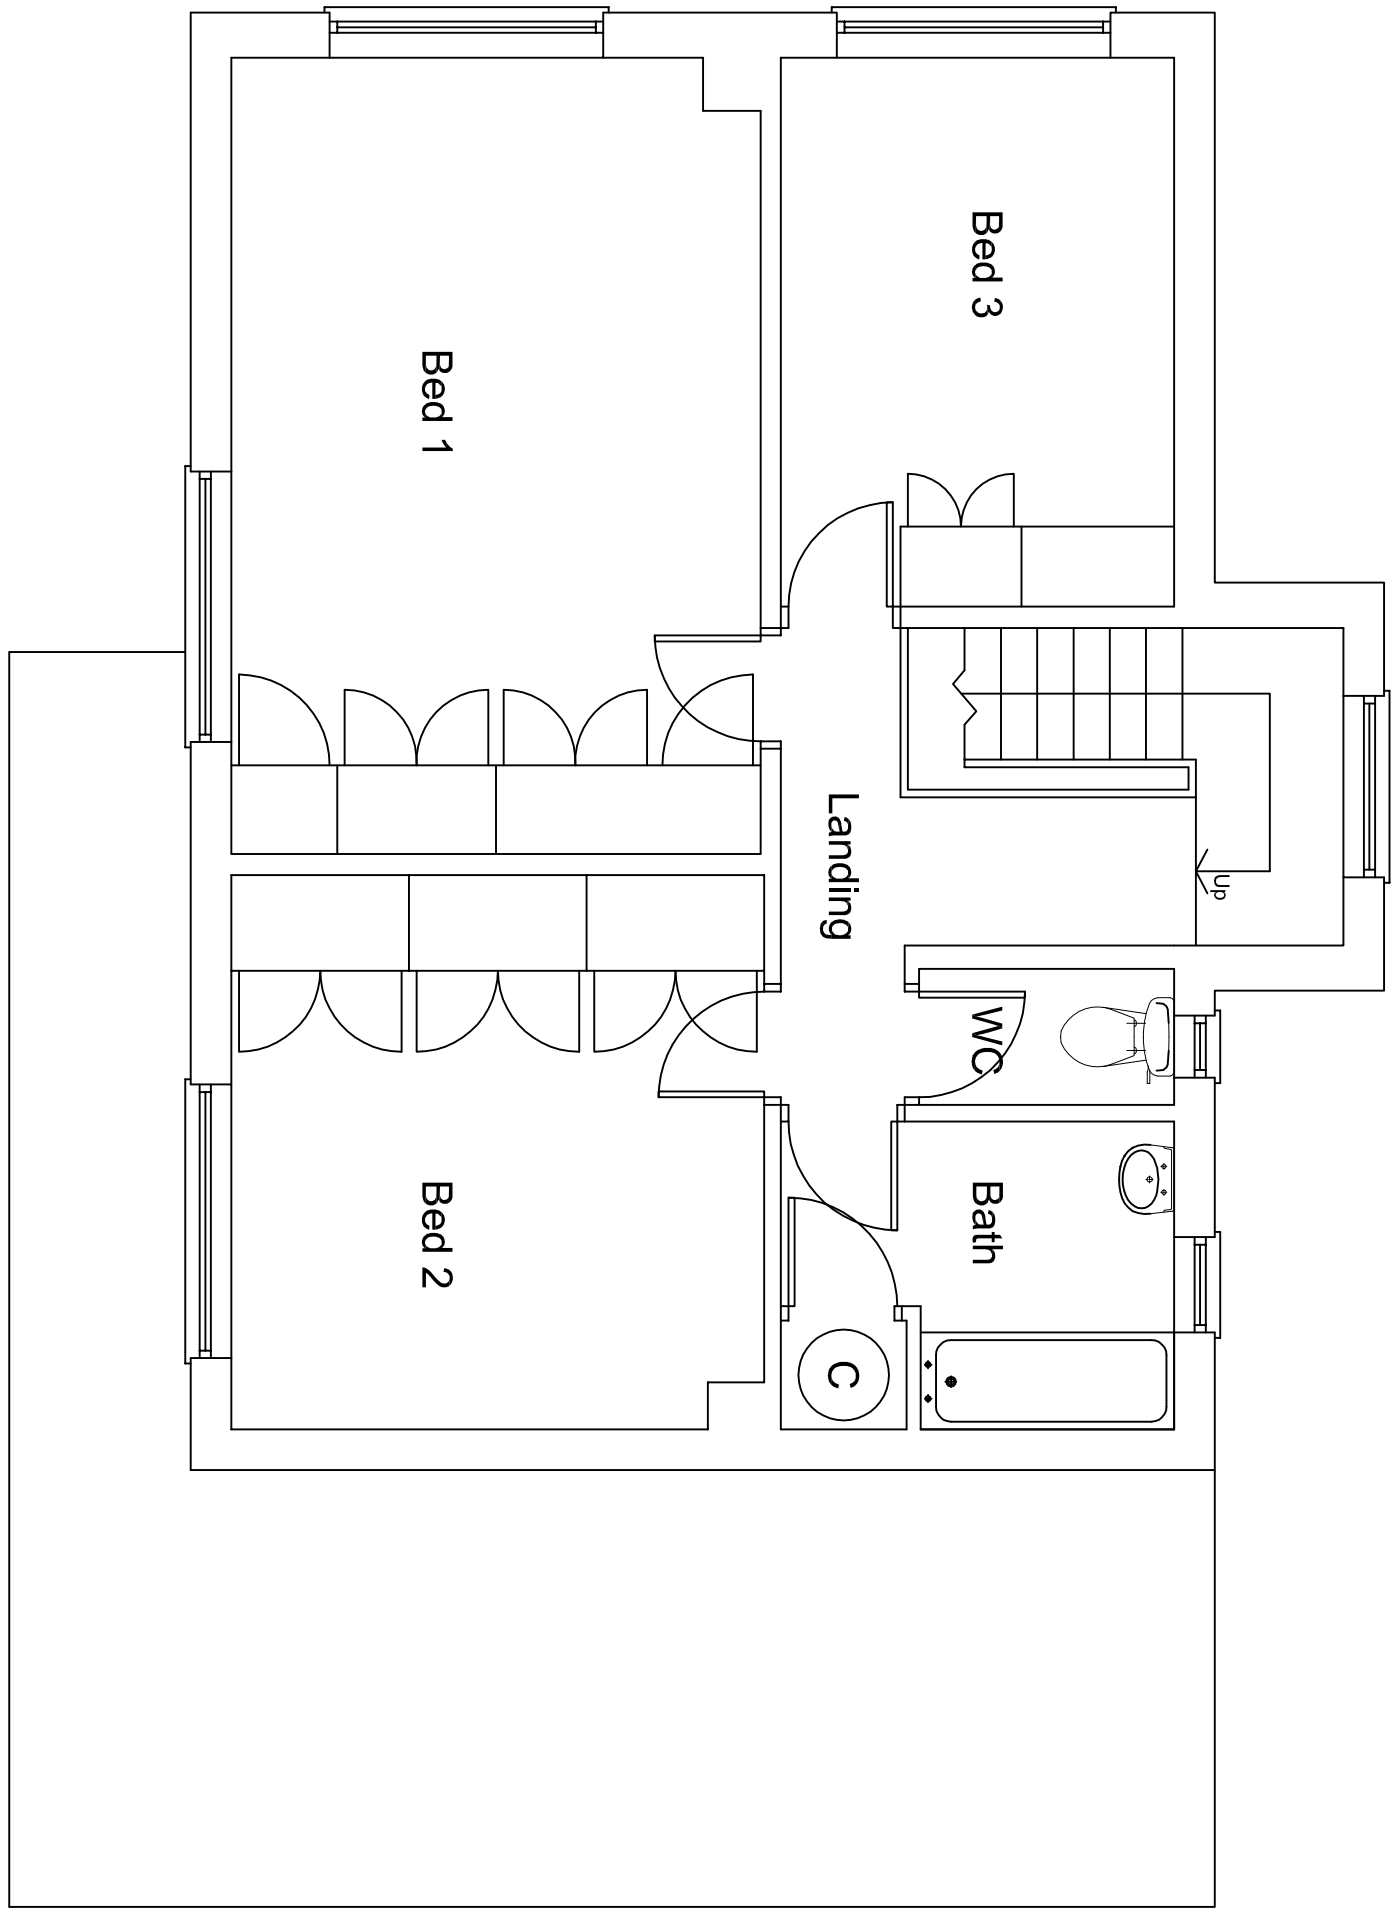

extg first floor plan

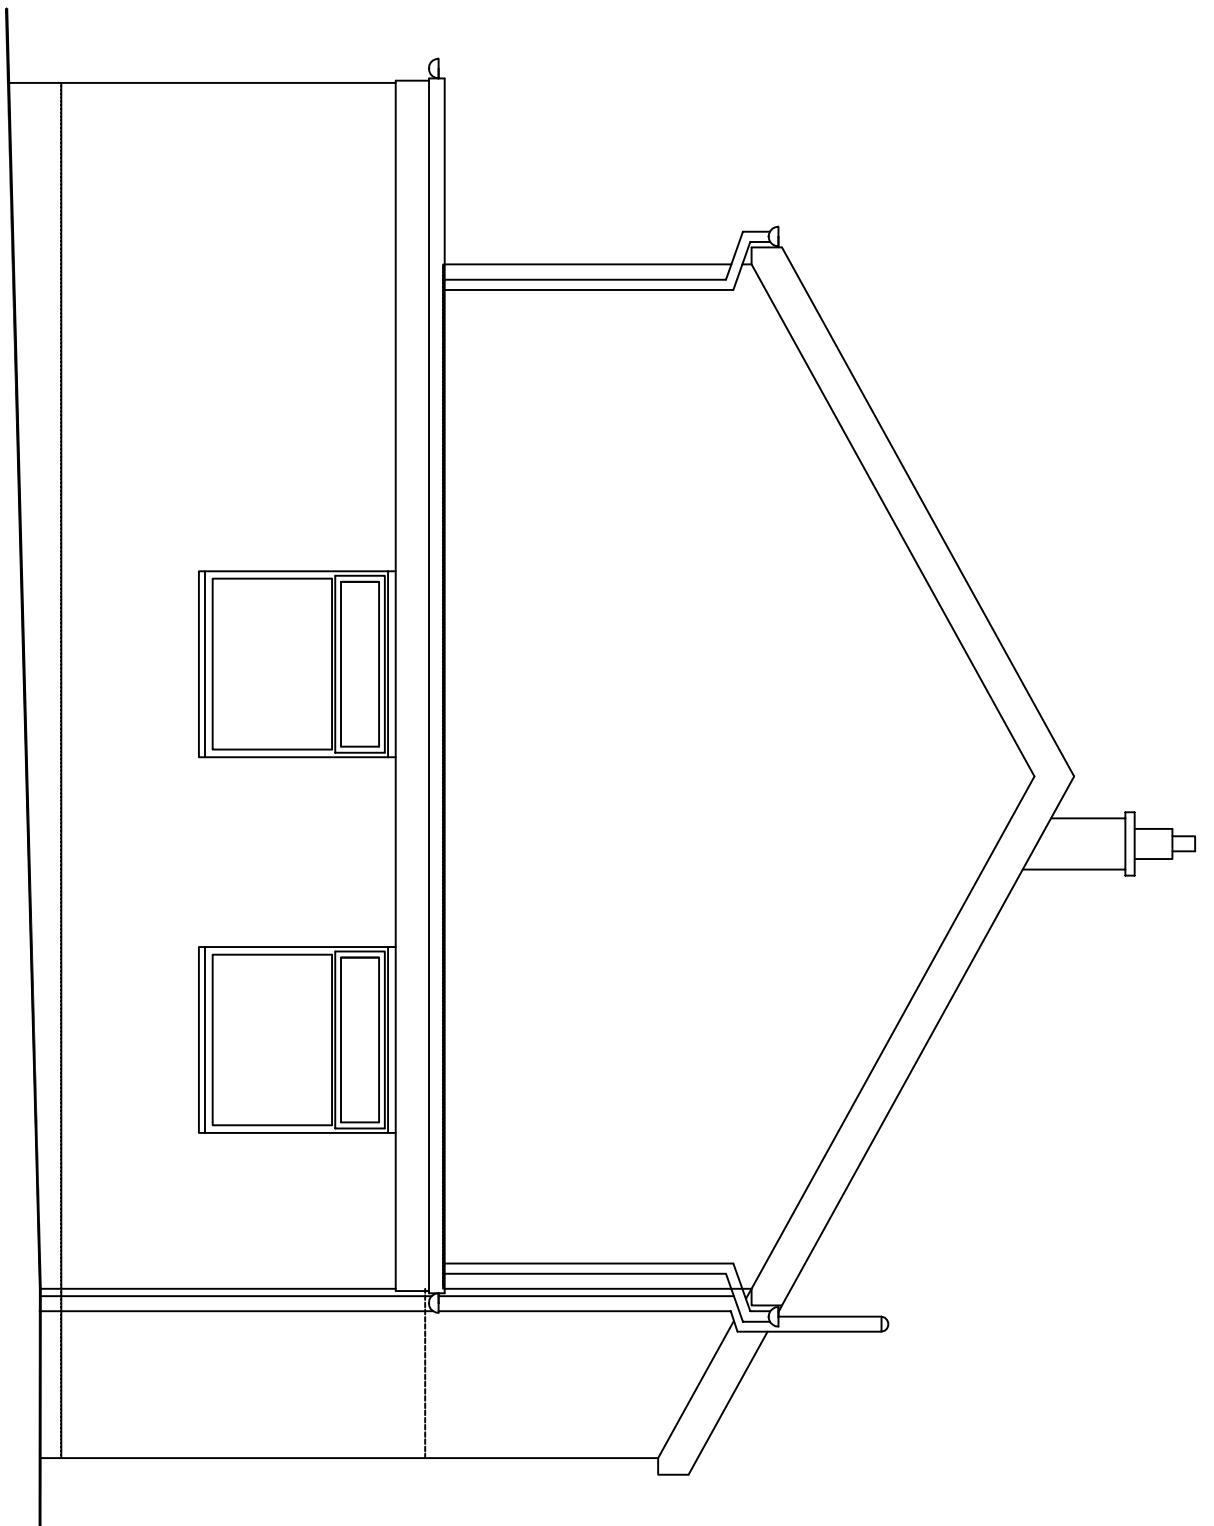

extg side elevation