


All dimensions are to be checked on site prior to construction, manufacture of any components and ordering of materials and equipment.

All materials and workmanship to be in accordance with the current British Standards and codes of practice.

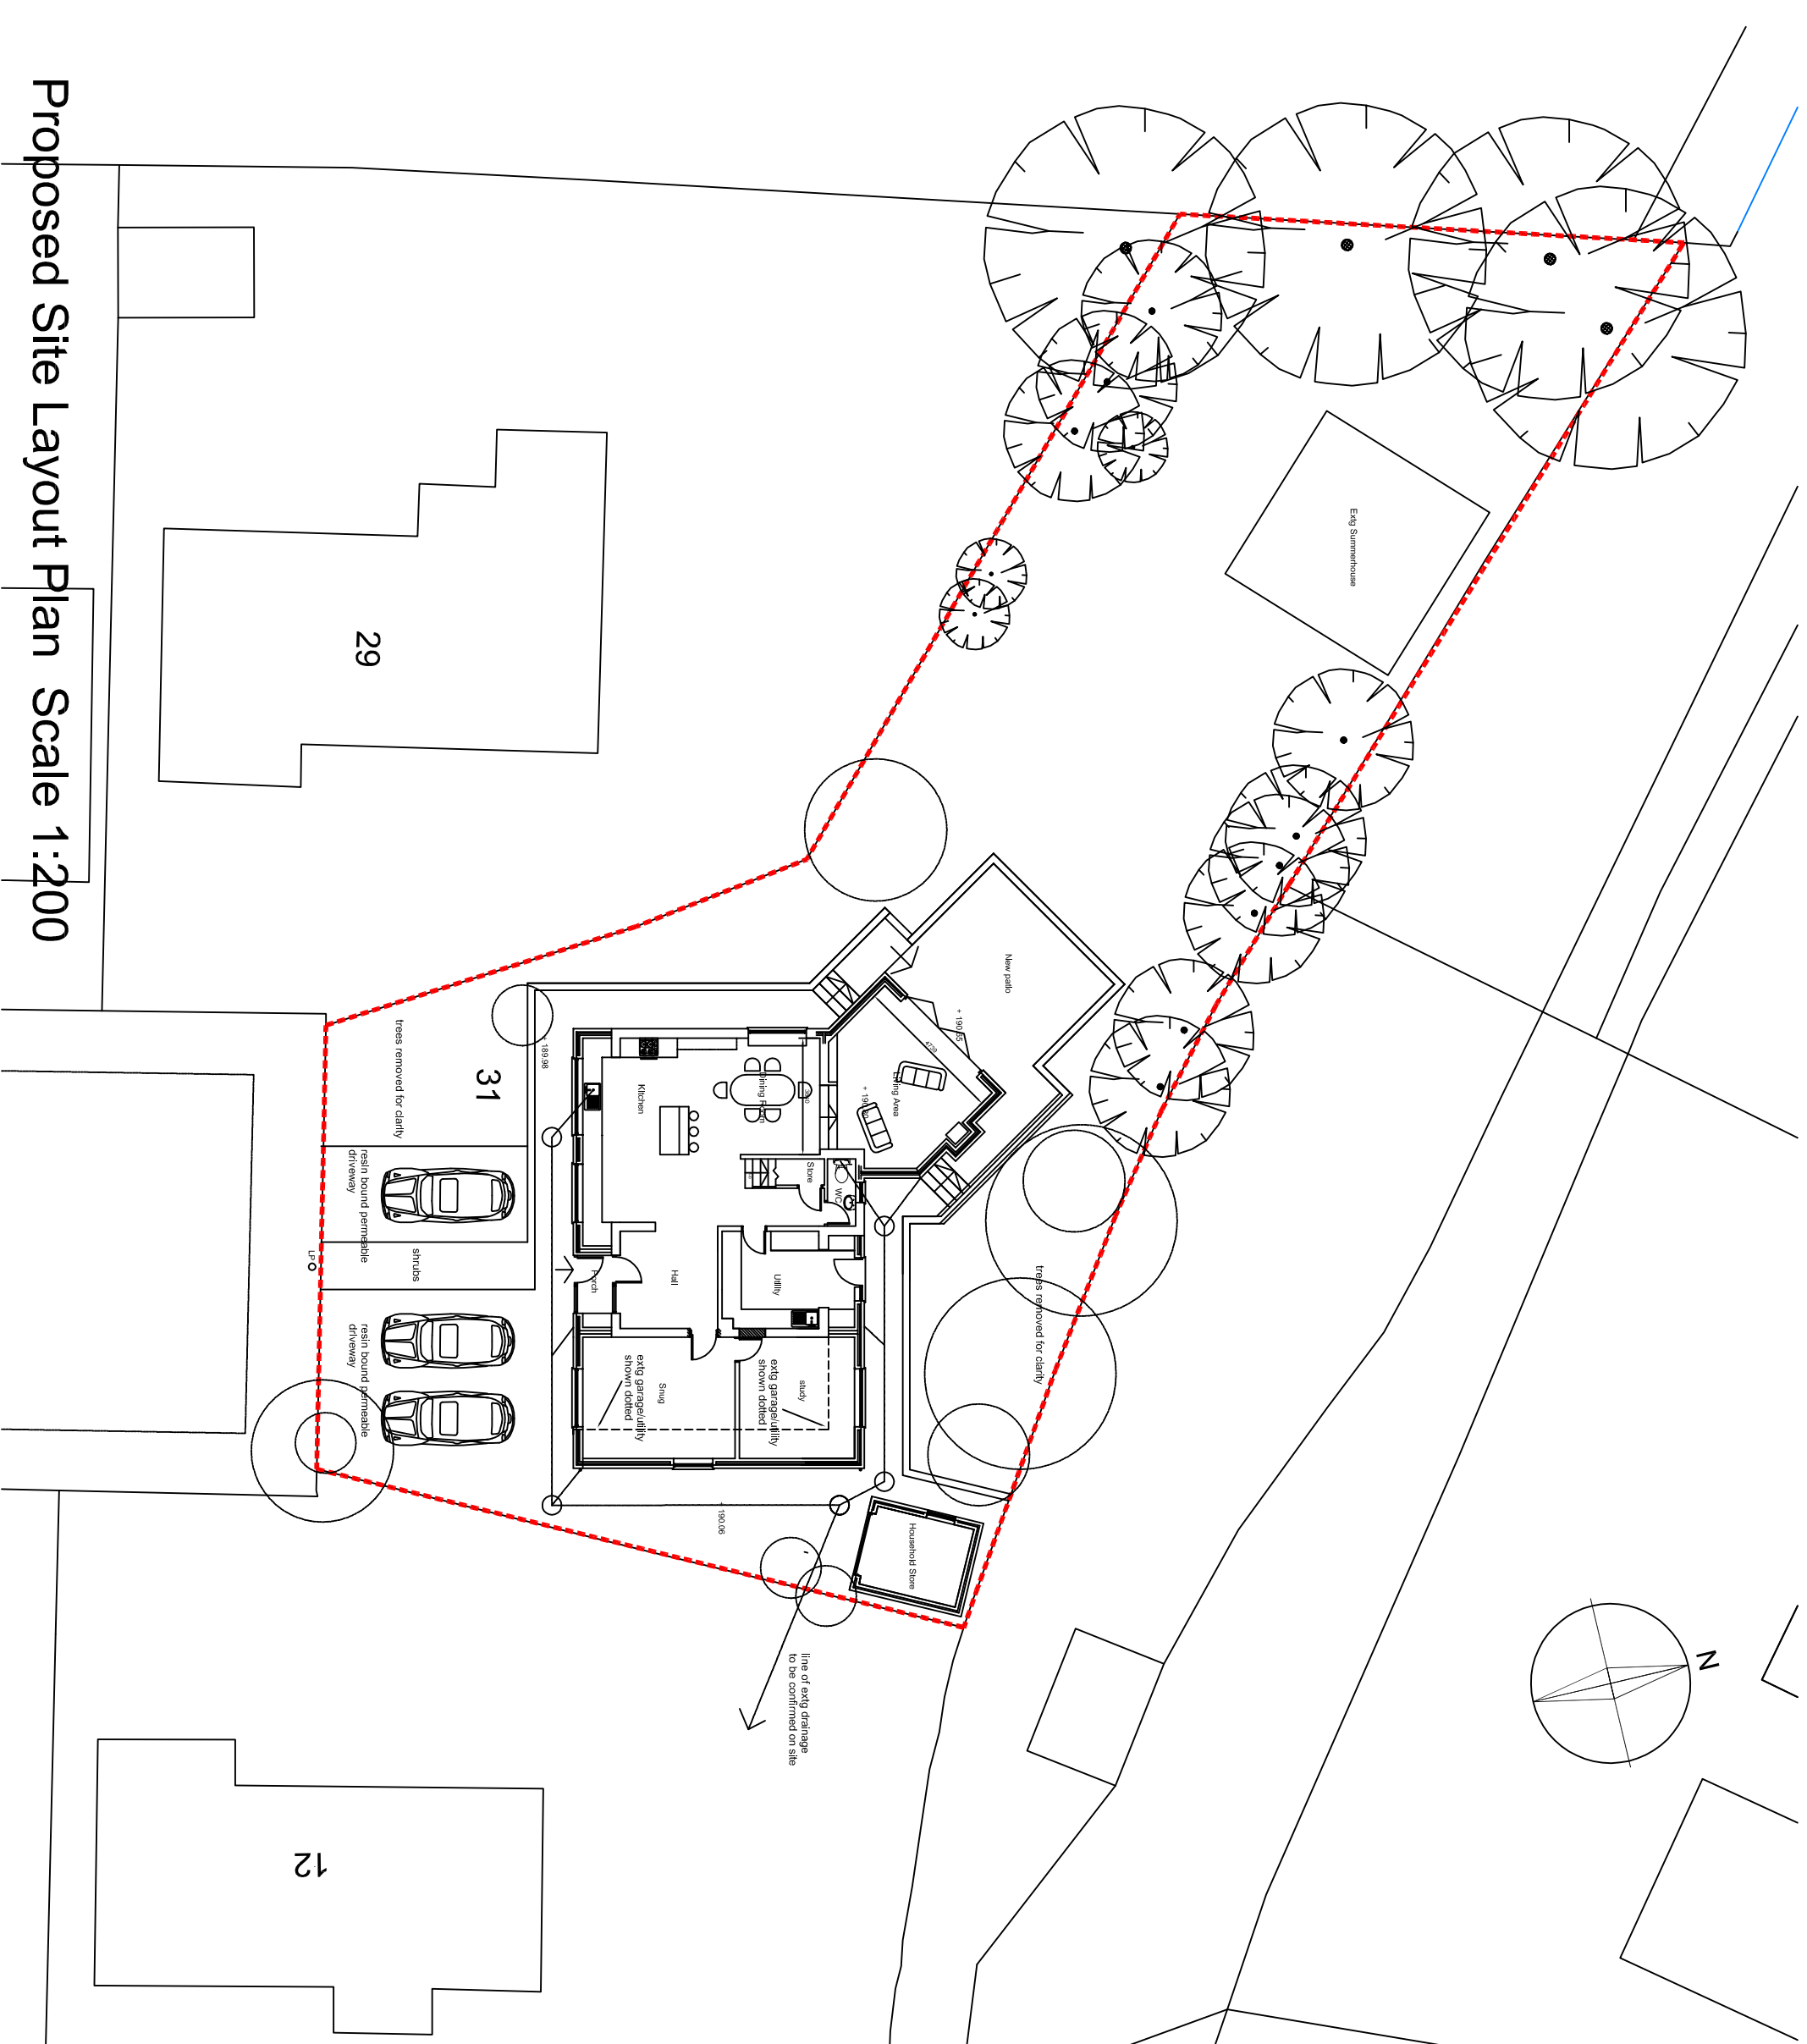

Ms Kirsty Walls
31, Quarlton Drive, Hawkshaw, Bury. BL8 4JY

PROJECT
Demolish extg garage/utility & erect two storey side extension & single storey front & rear extensions

DRAWING

Proposed Site Layout Plan & Location Plan

SCALE	DATE	DRAWN	CHECKED
A3 Sheet	Feb 2022	rb	
DRAWING NO.	CADD REFERENCE NO.		REVISION
2148-KW-04			