


Do not scale from this drawing.


All dimensions are to be checked on site prior to construction, manufacture of any components and ordering of materials and equipment.

Any discrepancies are to be reported to the architect for clarification.

All materials and workmanship to be in accordance with the current British Standards and codes of practice.

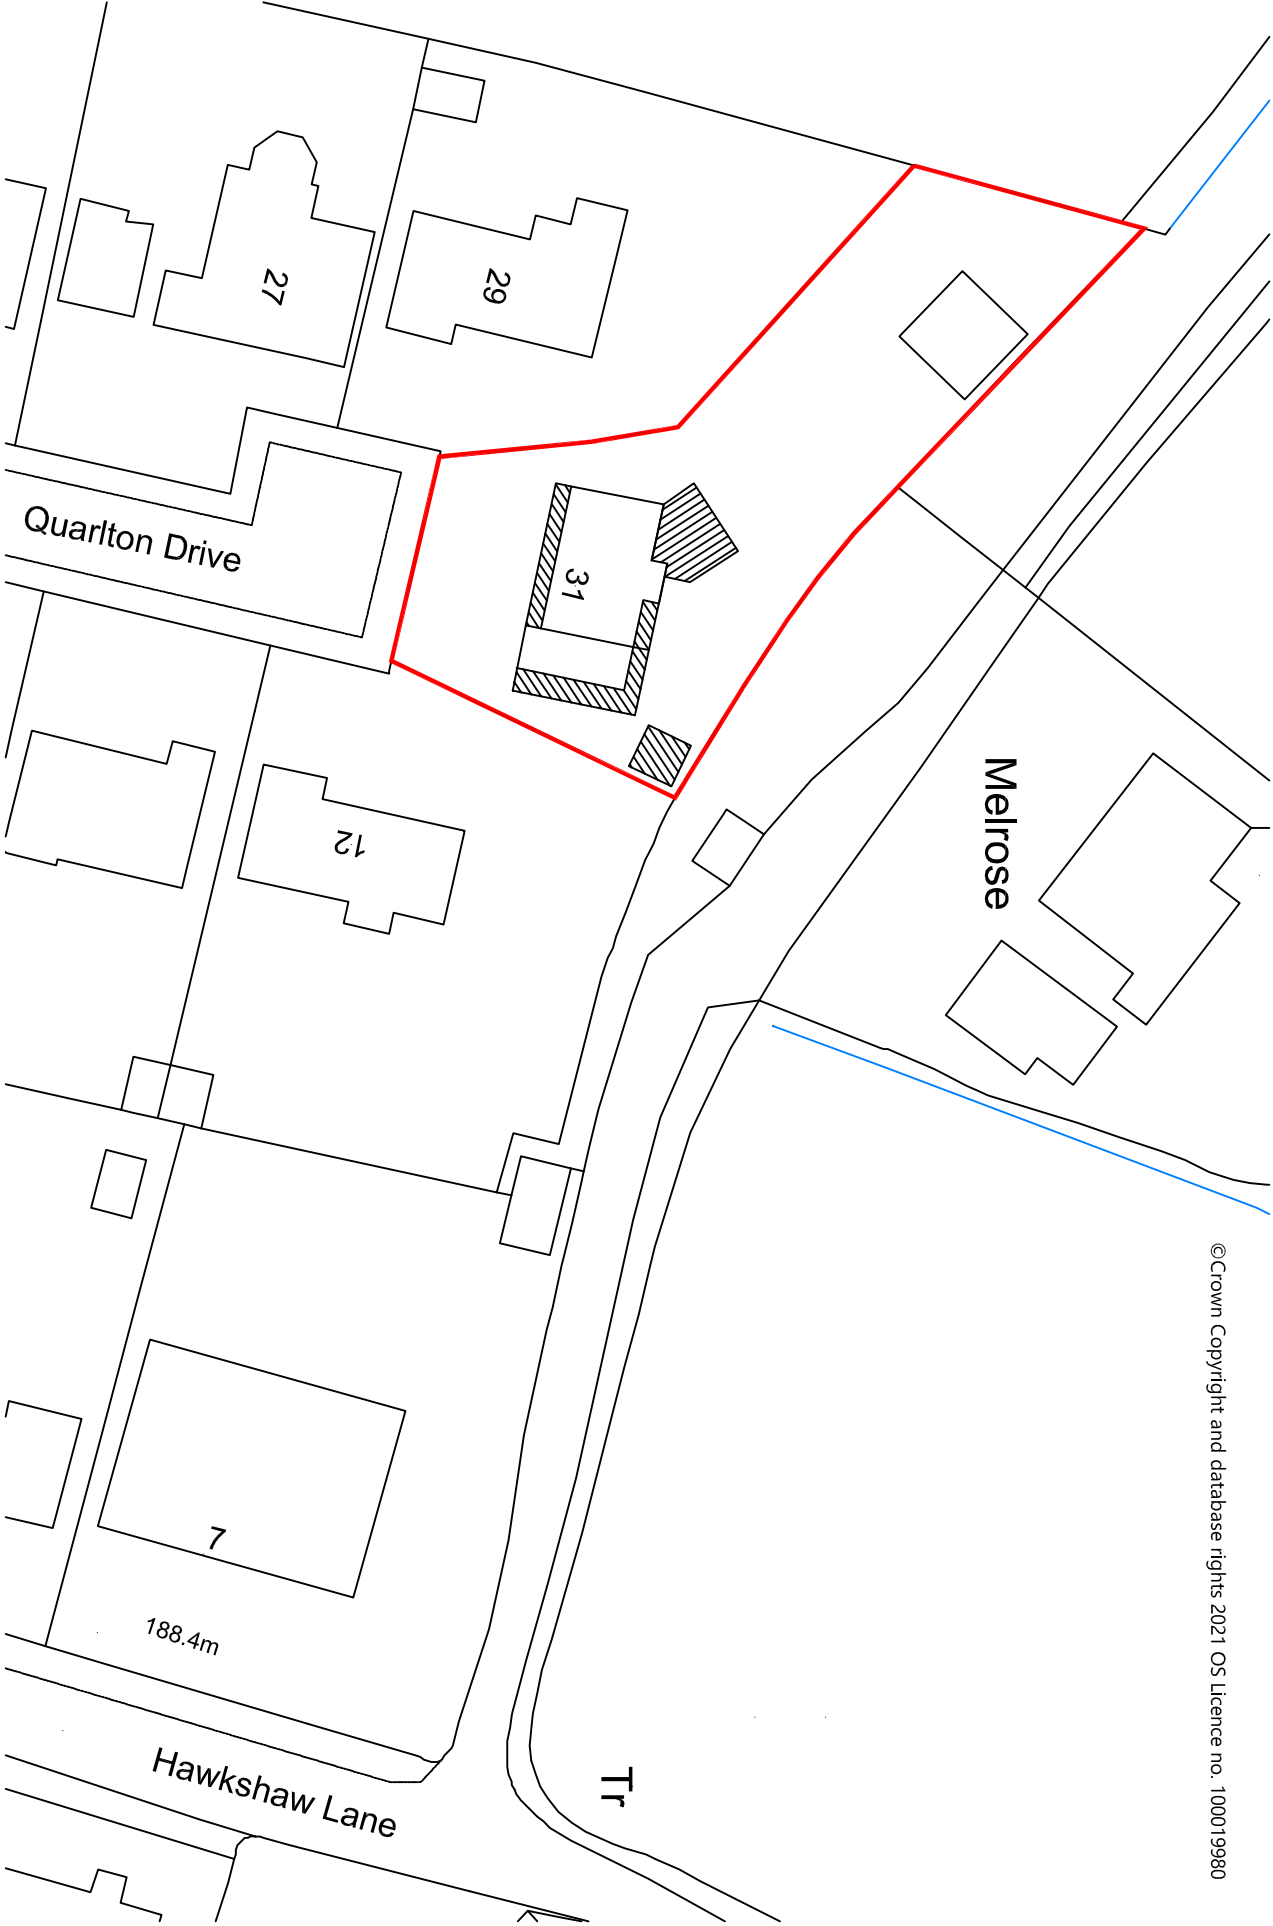

Proposed Site Layout Plan Scale 1:500

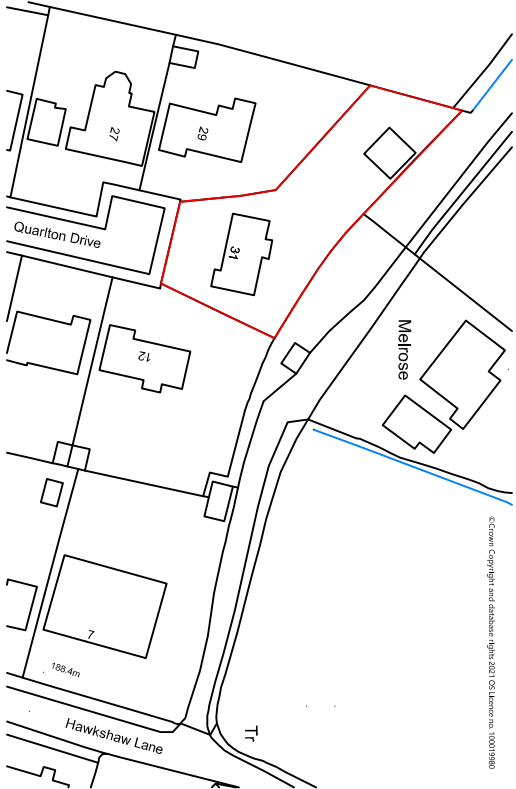

Location Plan Scale 1:1250

REV	DESCRIPTION	CHECK	DATE
CLIENT			
Ms Kirsty Walls			
31, Quarlton Drive, Hawkshaw, Bury, BL8 4JY			
PROJECT			
Demolish exty garage/utility & erect two storey side extension & single storey front & rear extensions			
DRAWING			
Proposed Site Layout Plan & Location Plan			
SCALE	DATE	DRAWN	CHECKED
A3 Sheet	Feb 2022	tb	
DRAWING NO.	CAD REFERENCE NO.	REVISION	
2148-KW-SLP			