



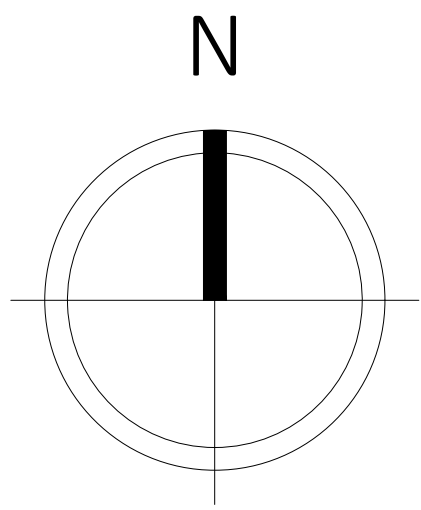

- NOTES:
1. All interior dimensions including ceiling heights are taken to and from finished surfaces unless stated otherwise.
  2. All levels and dimensions must be checked on site.
  3. For any discrepancies with the information depicted in this drawing please contact TR Architectural Services.
  4. Responsibility cannot be accepted for alterations made to this drawing without prior permission from TR Architectural Services.
  5. These are planning drawings and room layout guidelines, they should not be used as a set of construction drawings.
    - Please refer to note 2.

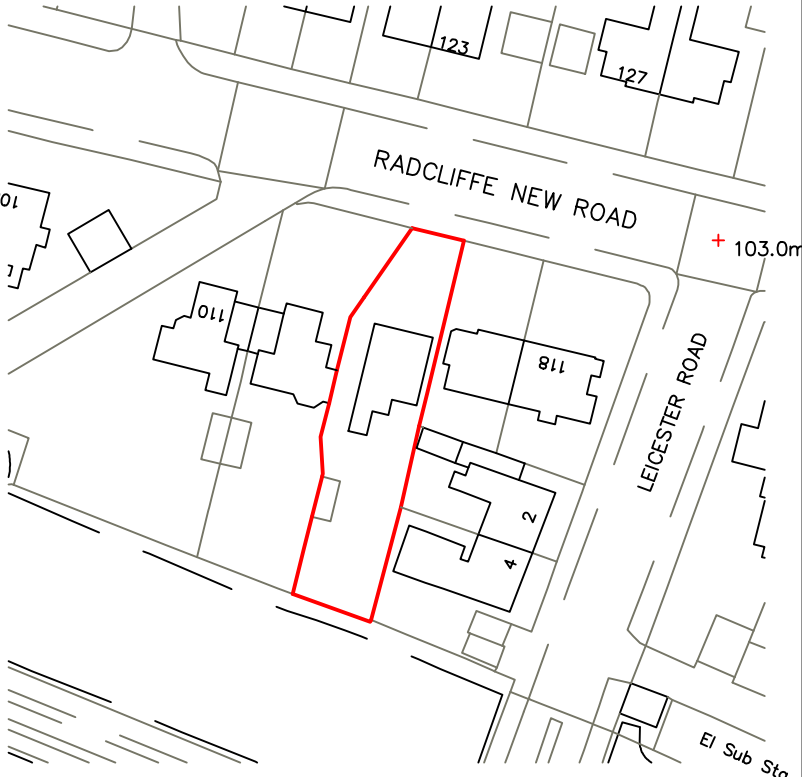

## ISSUED FOR APPROVAL





| REV | DETAILS | DATE |
|-----|---------|------|
|     |         |      |
|     |         |      |
Unit 4, Hurricane Drive,  
Hurricane Business Park,  
Liverpool,  
L24 8RL  
DIRECT DIAL: 07591226880  
EMAIL: [info@trarchitecturalservices.co.uk](mailto:info@trarchitecturalservices.co.uk)

[www.trarchitecturalservices.co.uk](http://www.trarchitecturalservices.co.uk)

| DRAWN BY                                       | CHKD BY | DATE     | SCALE    |
|------------------------------------------------|---------|----------|----------|
| TR                                             | TR      | 23/02/23 | 1:100@A1 |
| CLIENT                                         |         |          |          |
| Mr K Blackburn                                 |         |          |          |
| CONTRACT                                       |         |          |          |
| 114 Radcliffe New Road, Whitefield, Manchester |         |          |          |
| DRAWING TITLE                                  |         |          |          |
| Proposed Plans & Elevations                    |         |          |          |
| DRAWING No. R1899 - 101                        |         |          |          |

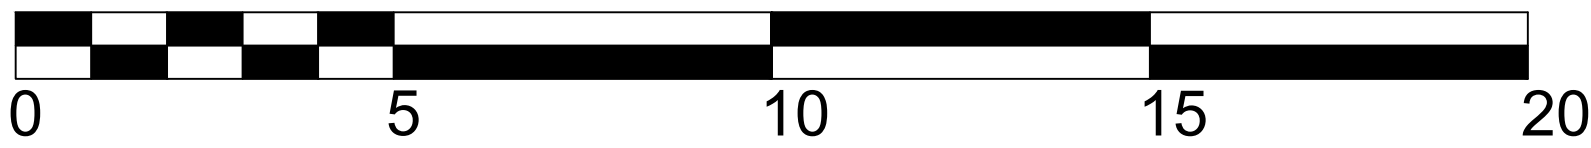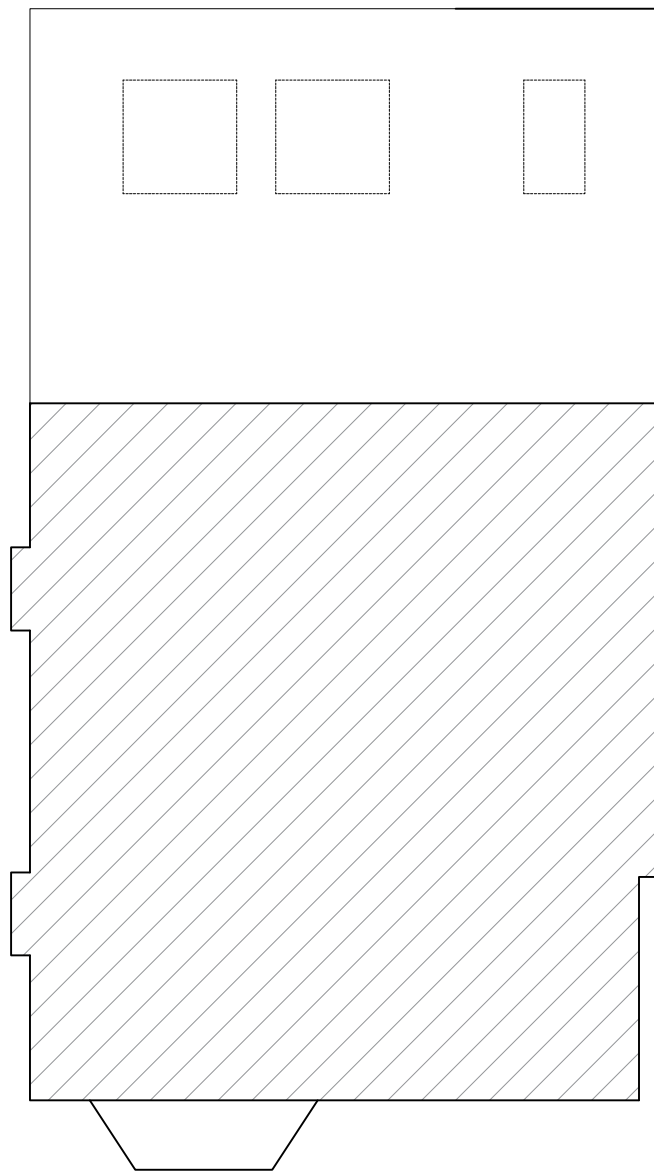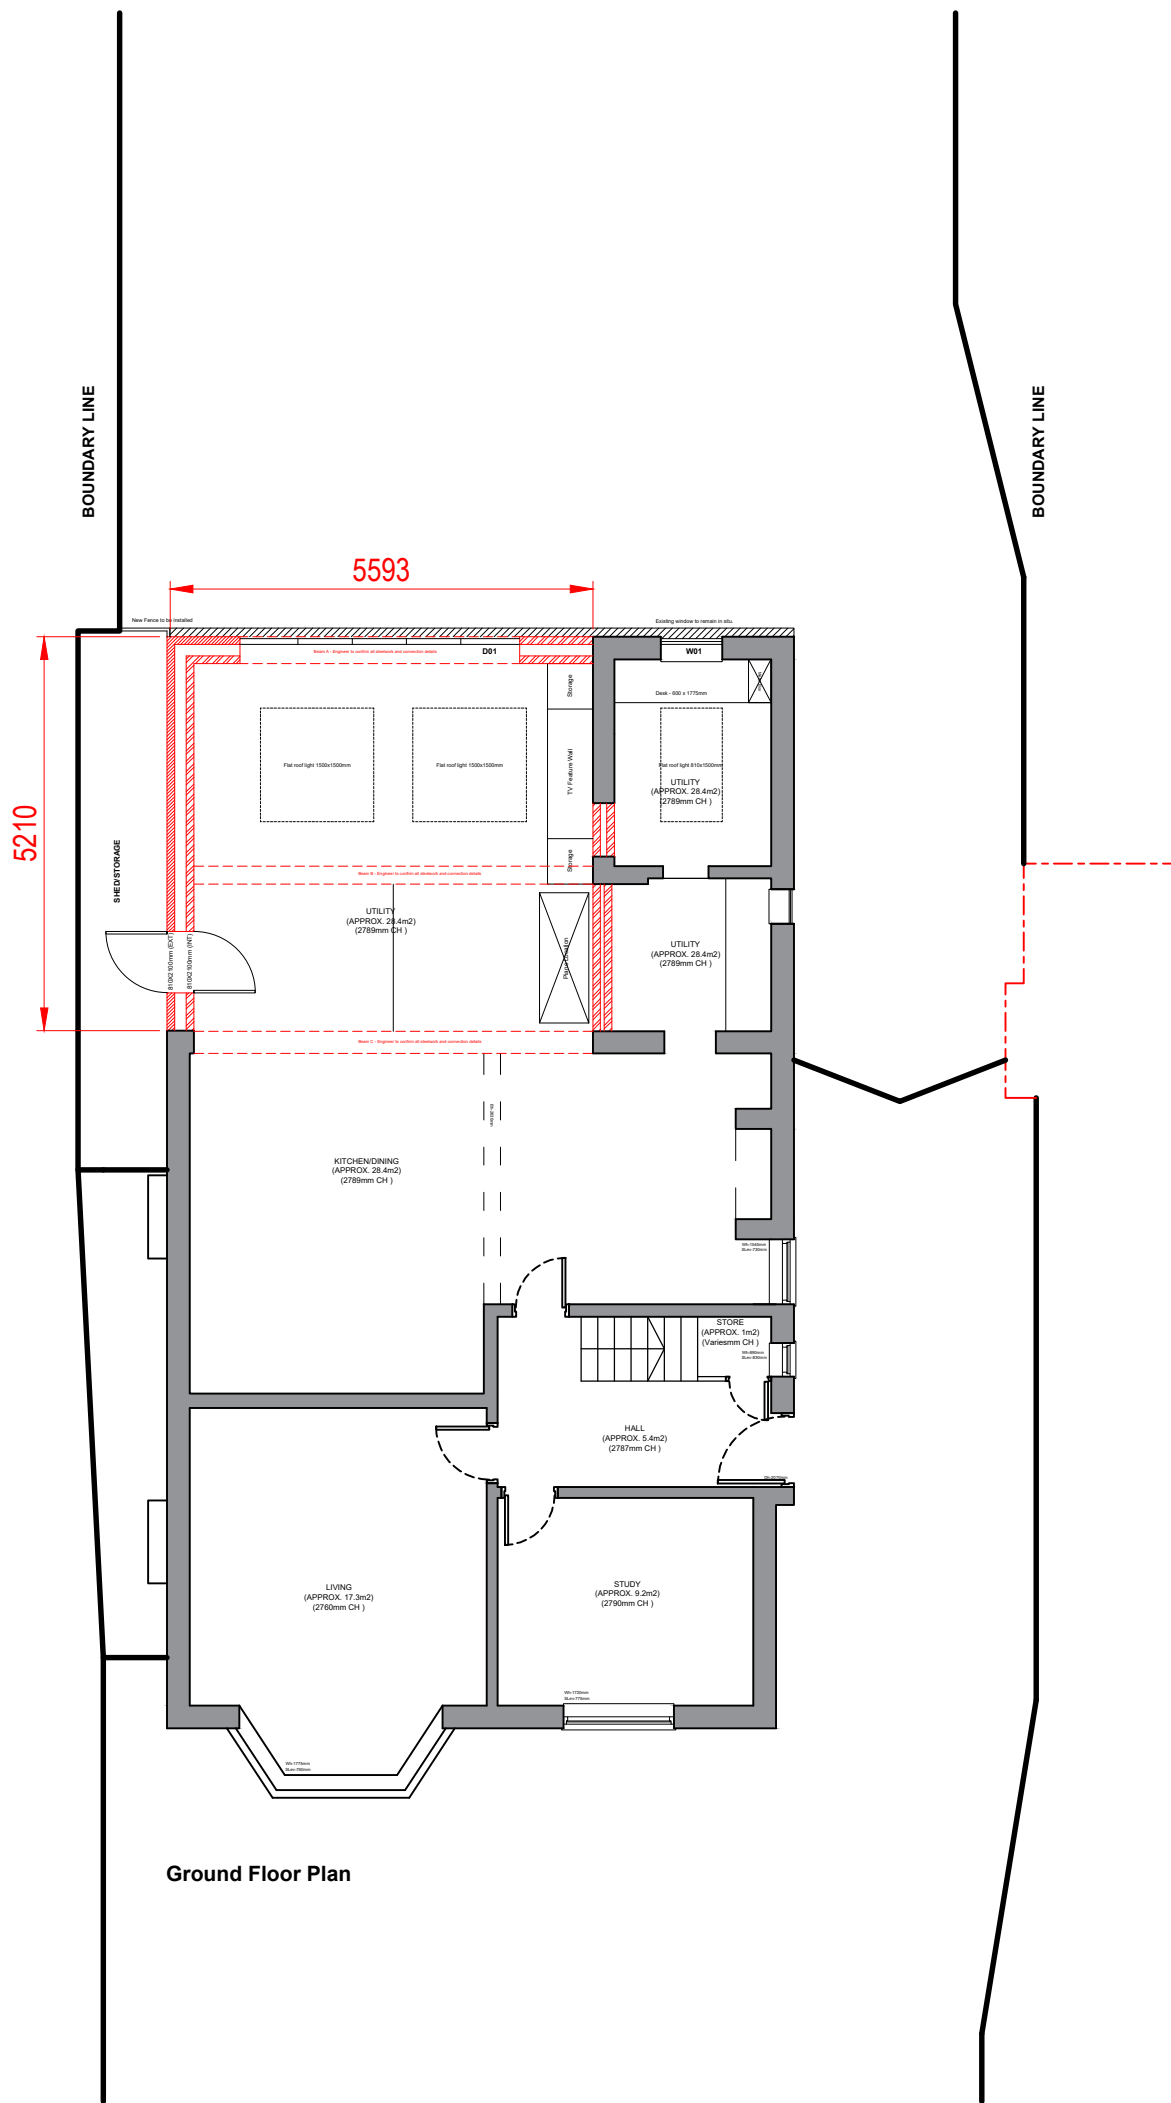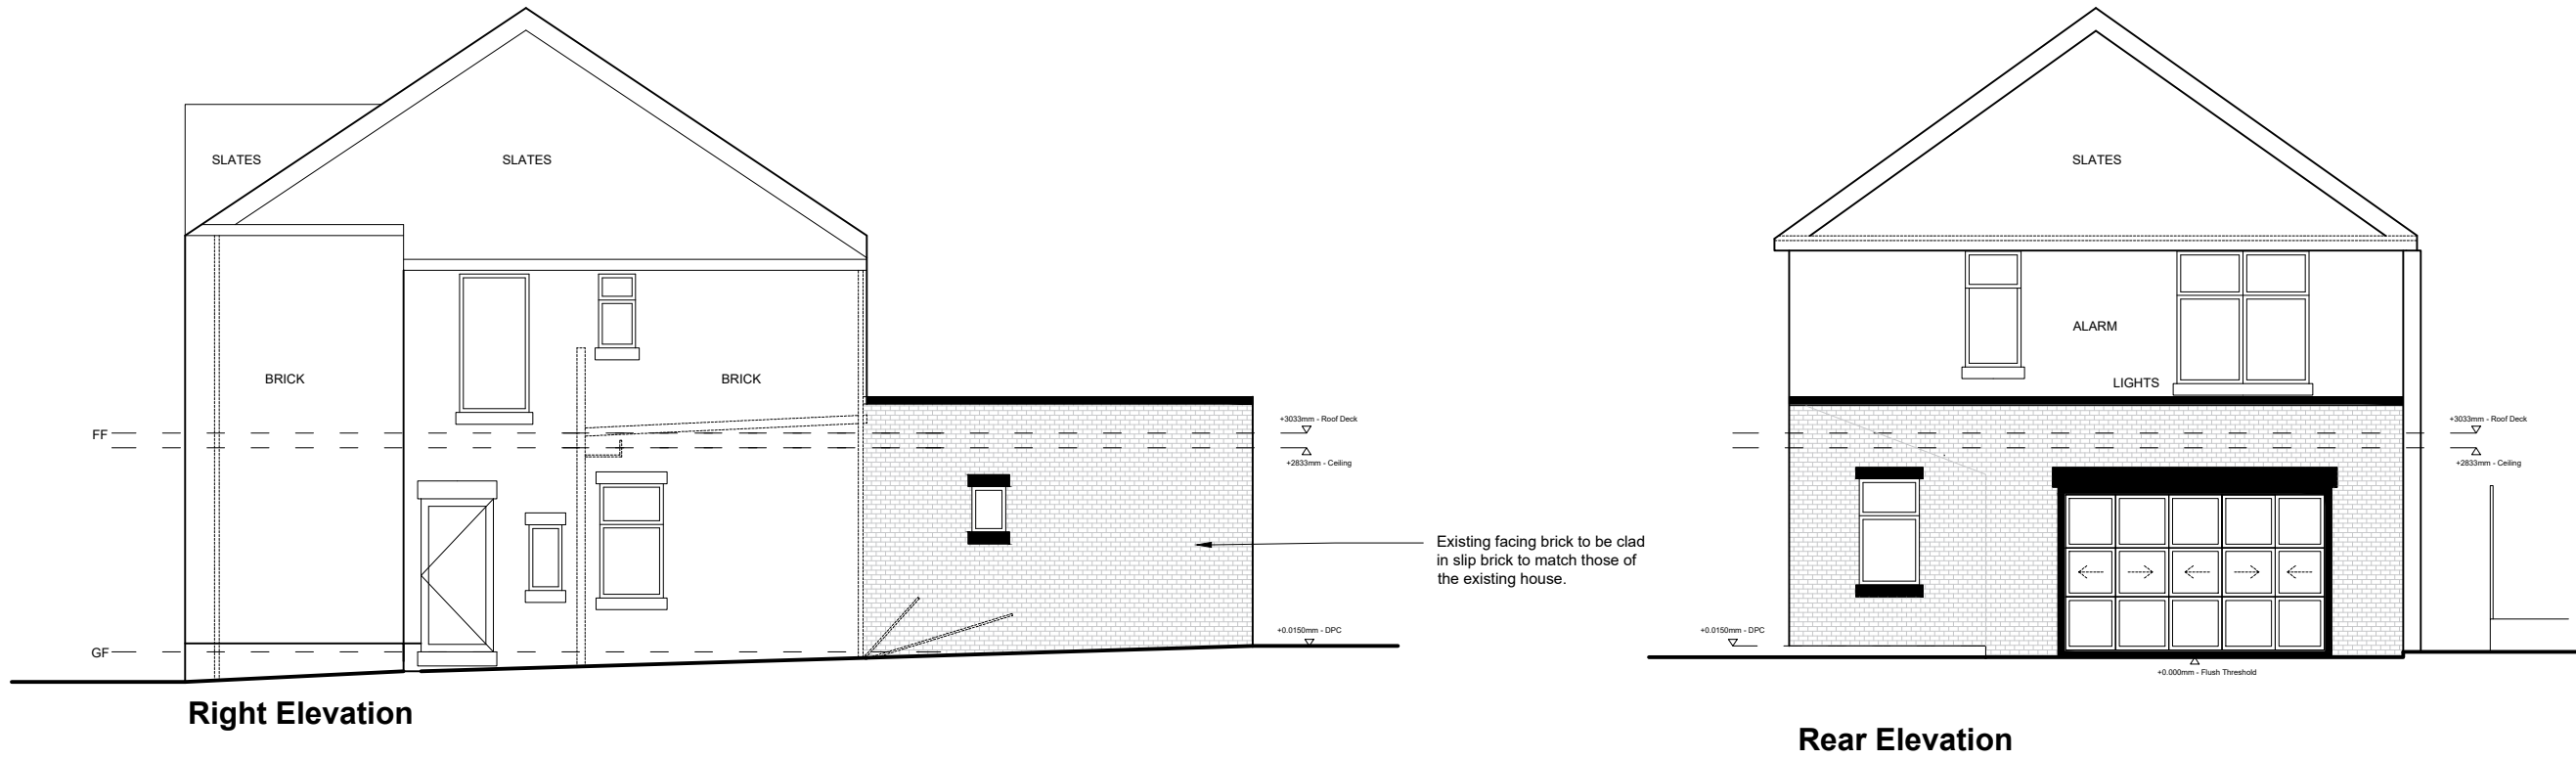

SCALE BAR 1:100