

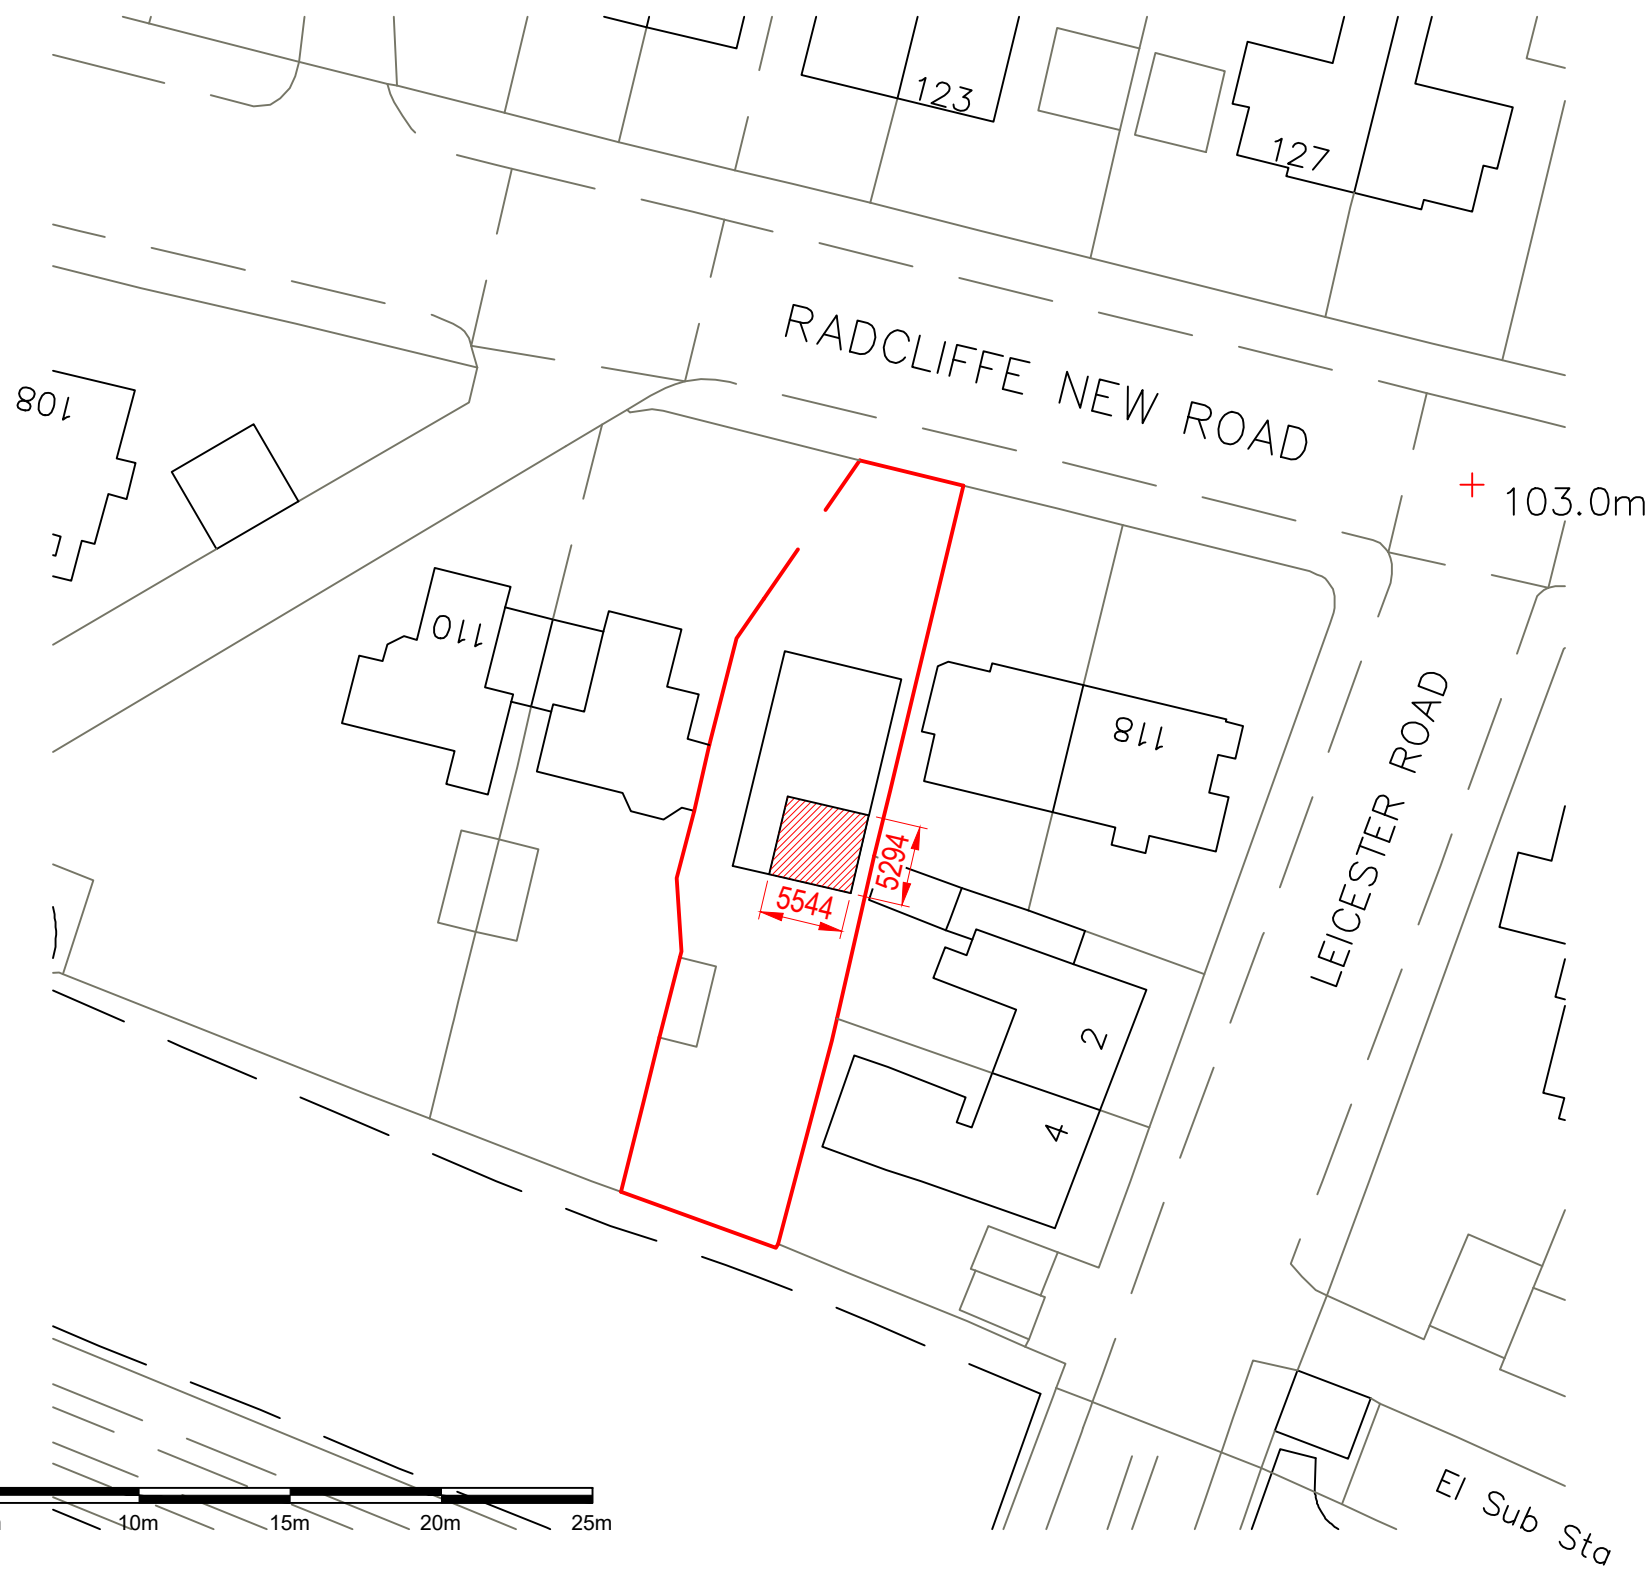


- NOTES.
1. All interior dimensions including ceiling heights are taken to and from finished surfaces unless stated otherwise.
 2. All levels and dimensions must be checked on site.
 3. For any discrepancies with the information depicted in this drawing please contact TR Architectural Services.
 4. Responsibility cannot be accepted for alterations made to this drawing without prior permission from TR Architectural Services.
 5. These are planning drawings and room layout guidelines, they should not be used as a set of construction drawings.
- Please refer to note 2.

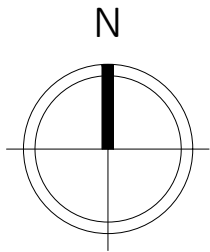

**ISSUED FOR
APPROVAL**

REV	DETAILS	DATE

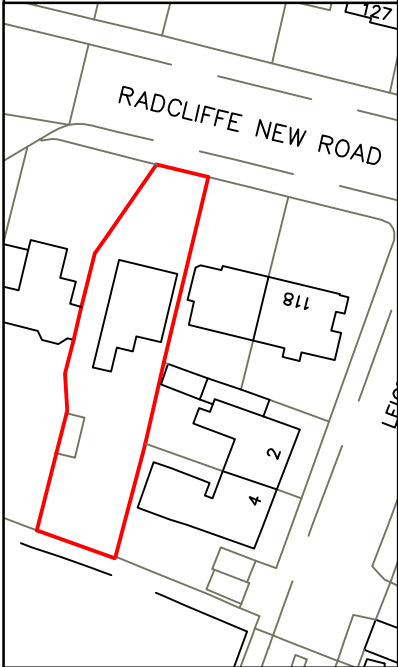

Unit 4 Hurricane Drive,
Hurricane Business Park,
Liverpool,
L24 8RL.
DIRECT DIAL: 07885808771
EMAIL: info@trarchitecturalservices.co.uk
www.trarchitecturalservices.co.uk

DRAWN BY	CHKD BY	DATE	SCALE
TR	TR	03/03/23	Varies@A3

CLIENT
Mr K Blackburn

CONTRACT
114 Radcliffe Road, Whitefield,
Manchester

DRAWING TITLE
Block Plan

DRAWING No. R1899 - 102