




2 Proposed Elevation A
1 : 100

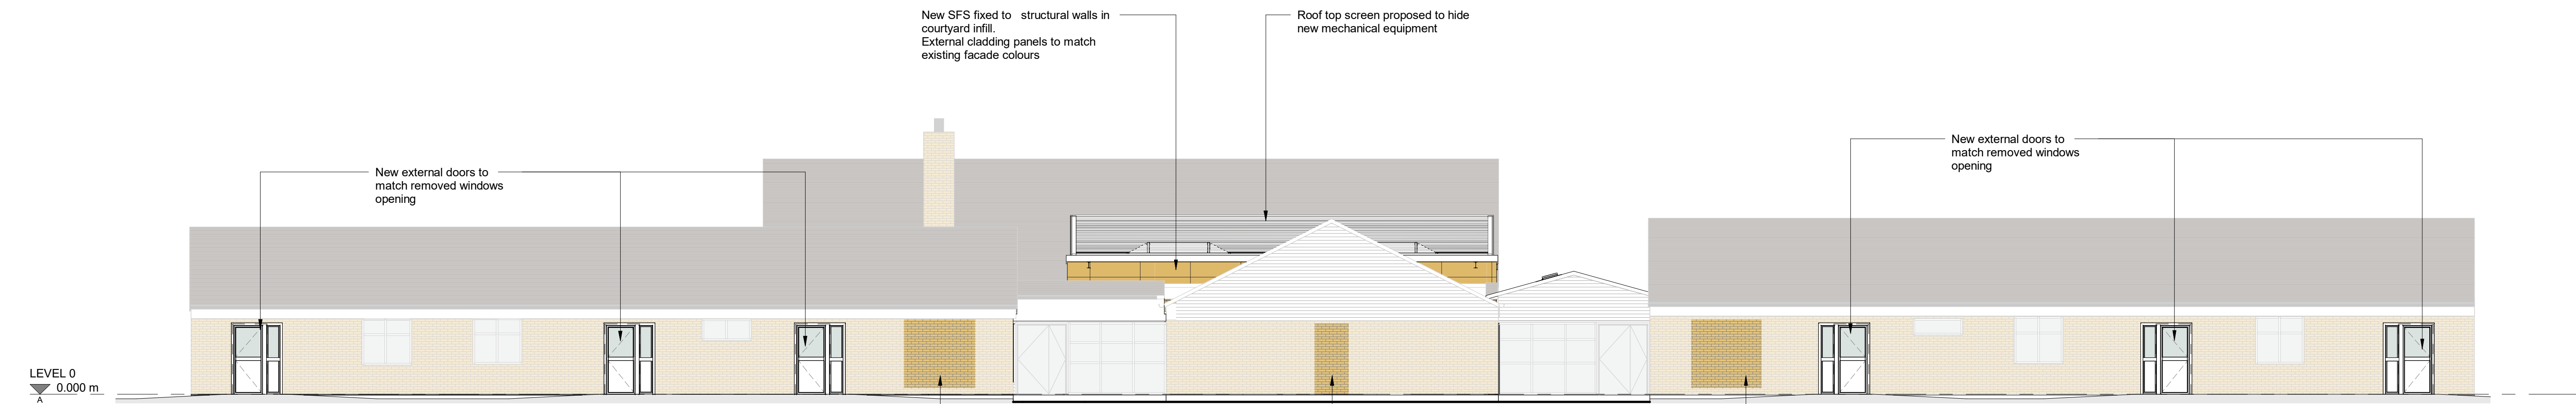


3 Proposed Elevation B
1 : 100

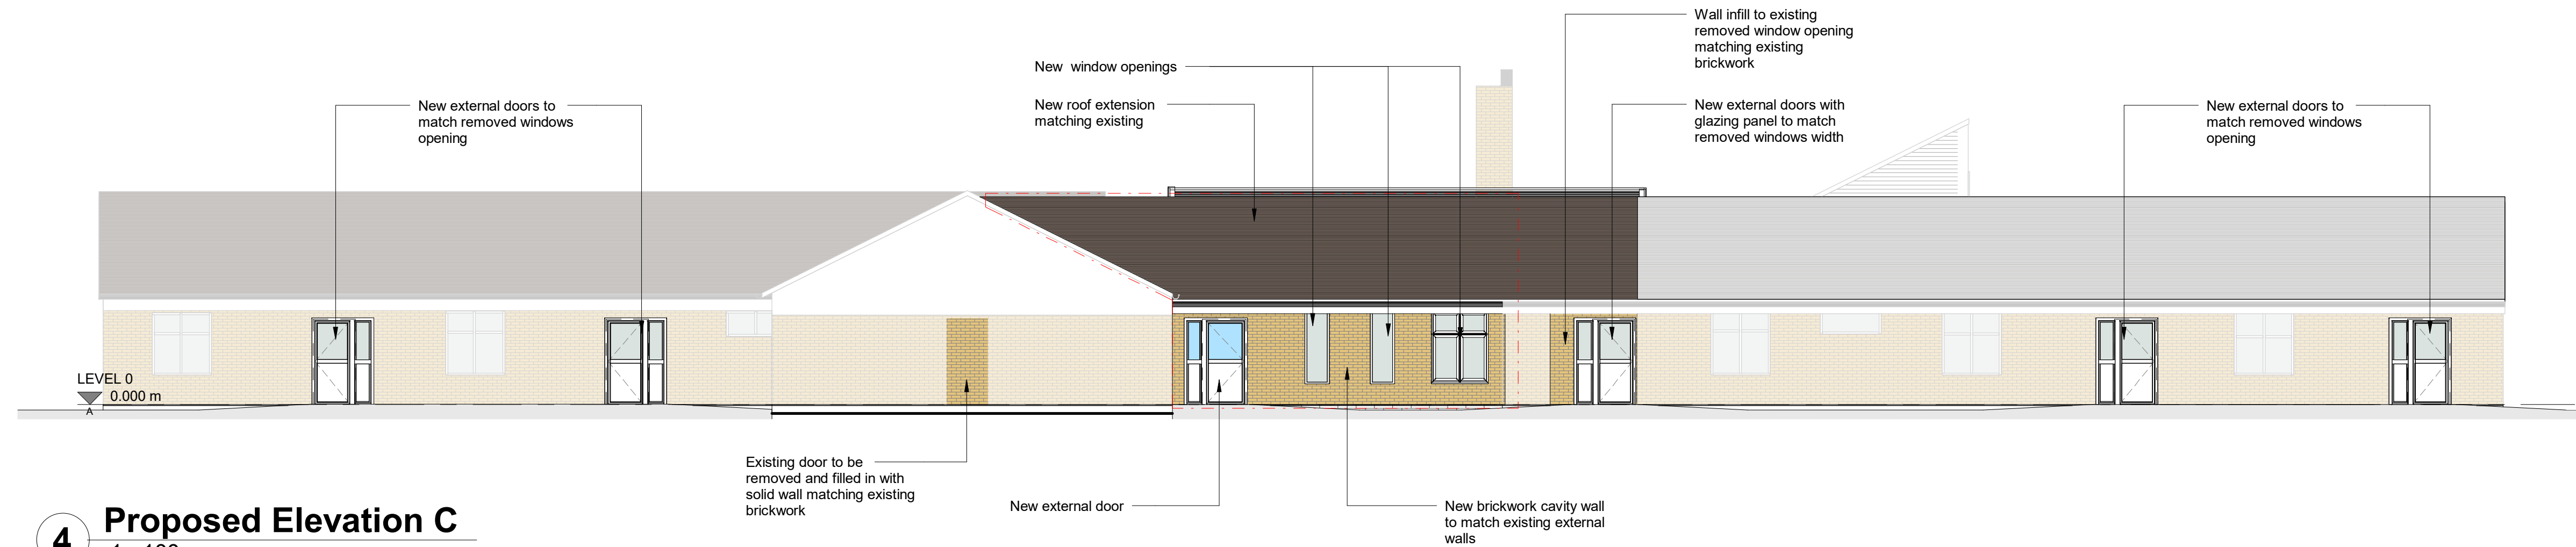

4 Proposed Elevation C
1 : 100

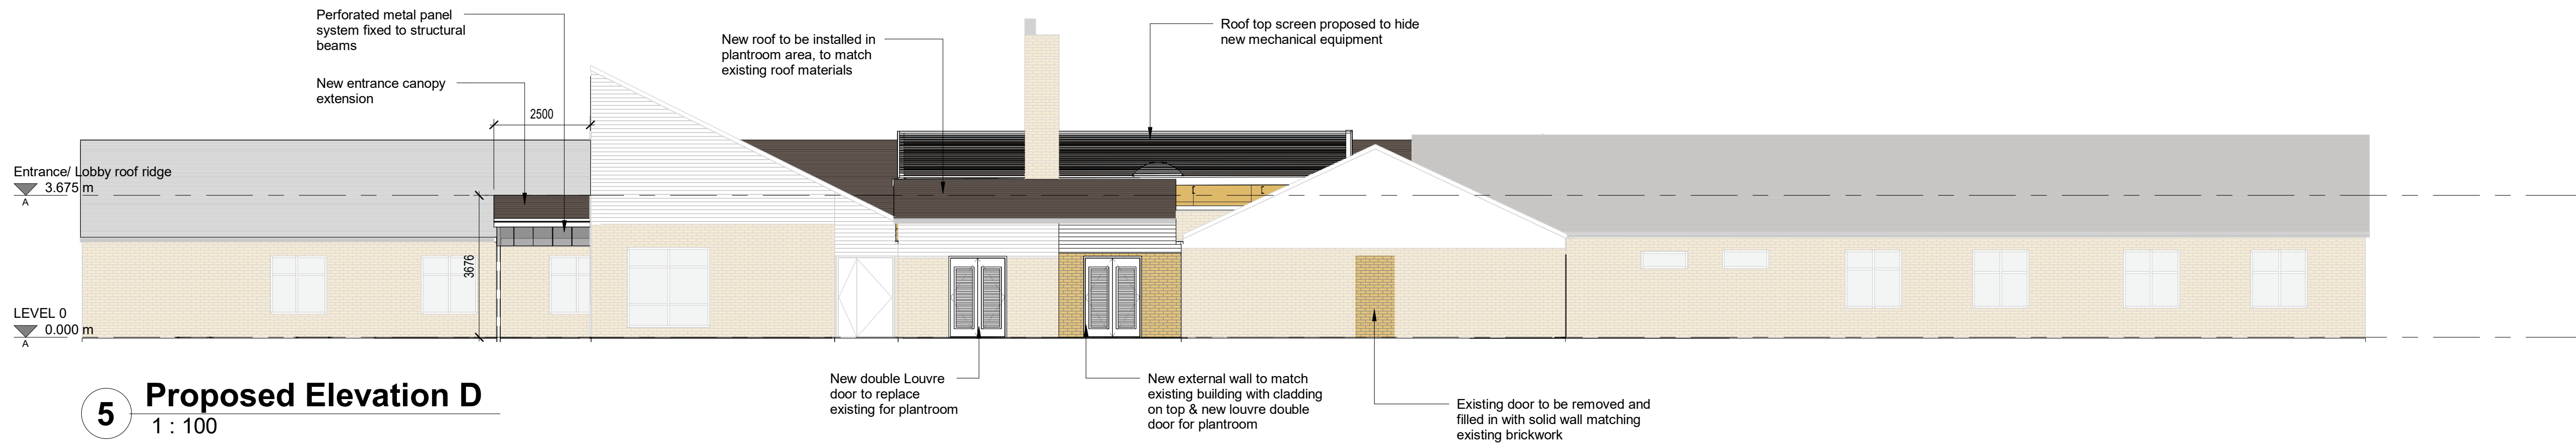

5 Proposed Elevation D
1 : 100

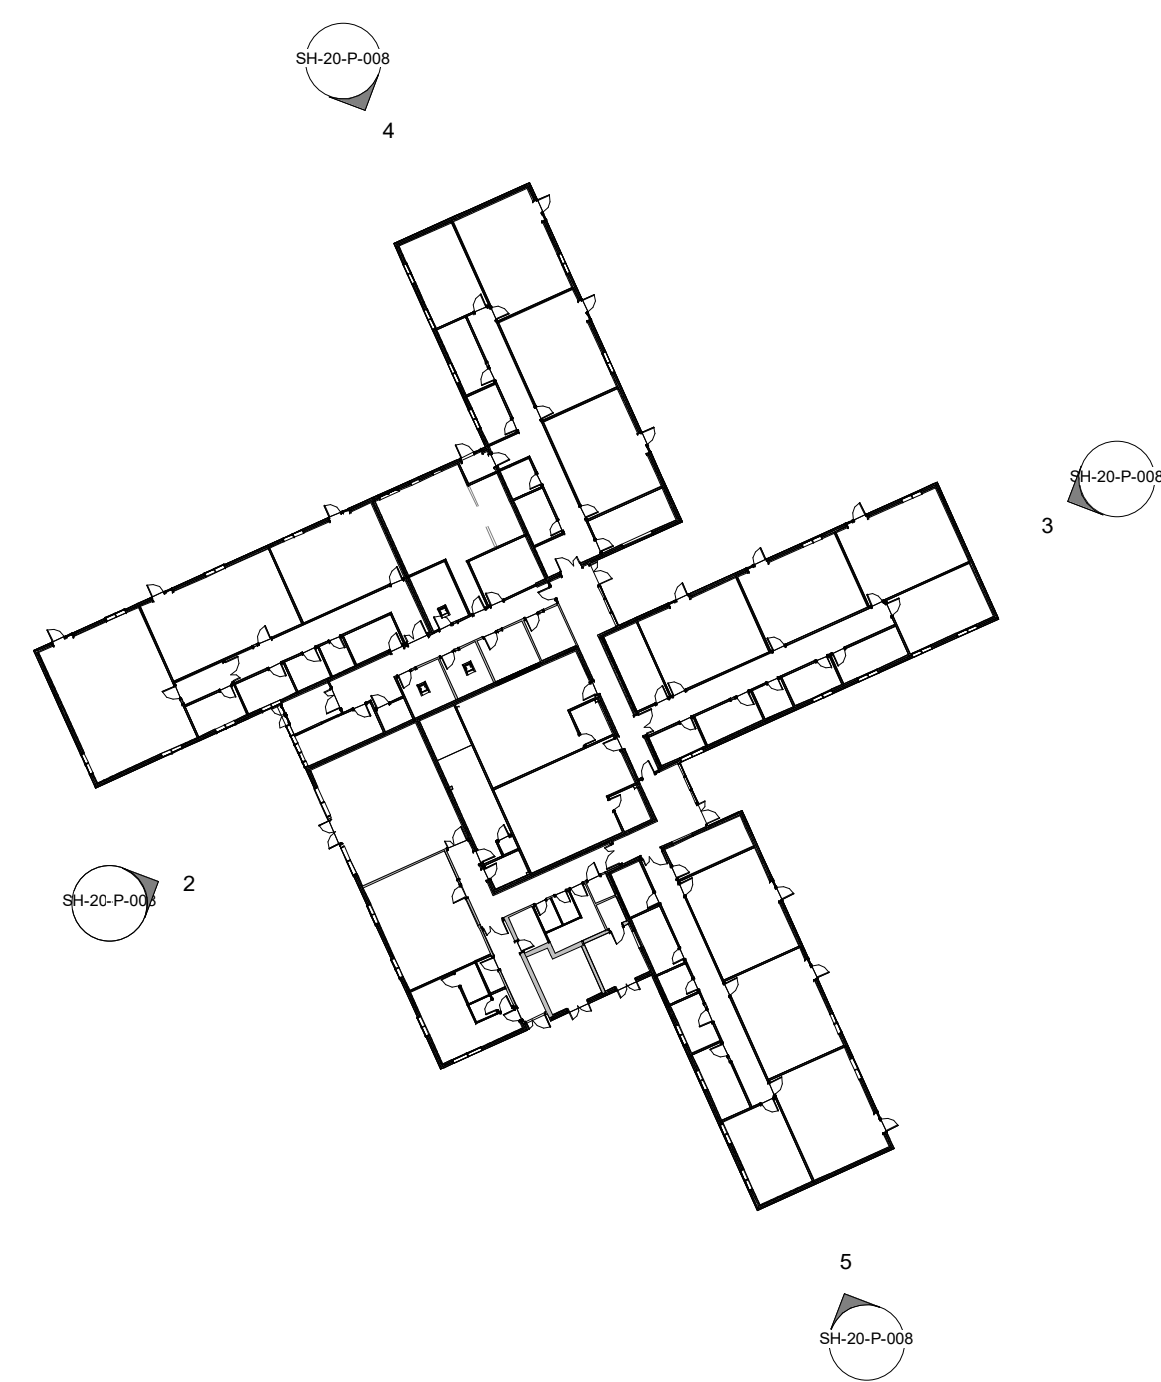

Notes

B	Planning	16.12.22	CS	JW
A	Stage 3 Package	02.12.22	CS	JW
Rev	Description	Date	Dr	App by
original				
CS		11/07/22	JW	



AHR Architects Ltd
5th Floor
55 Princess Street
Manchester
M2 4EW
United Kingdom

T +44(0)161 6287800
E manchester@ahr.co.uk
www.ahr.co.uk

client name	Bury Council
project	Spring Lane PRU
drawing	Proposed Elevations
computer file G:\Bury Council\Bury Council\2022\00385-000-Spring Lane Stage 3 Drawings\AHR\101.dwg	plot date
project number 2022.00385.000	scale As indicated @A0
drawing number SH-20-P-008	rev B
	issue status Planning

This drawing is to be used in conjunction with all related drawings. All dimensions must be checked and verified on site before commencing any work or producing shop drawings. The originator should be notified immediately of any discrepancy. This drawing is copyright and remains the property of AHR.

SCALE 1 : 100

