



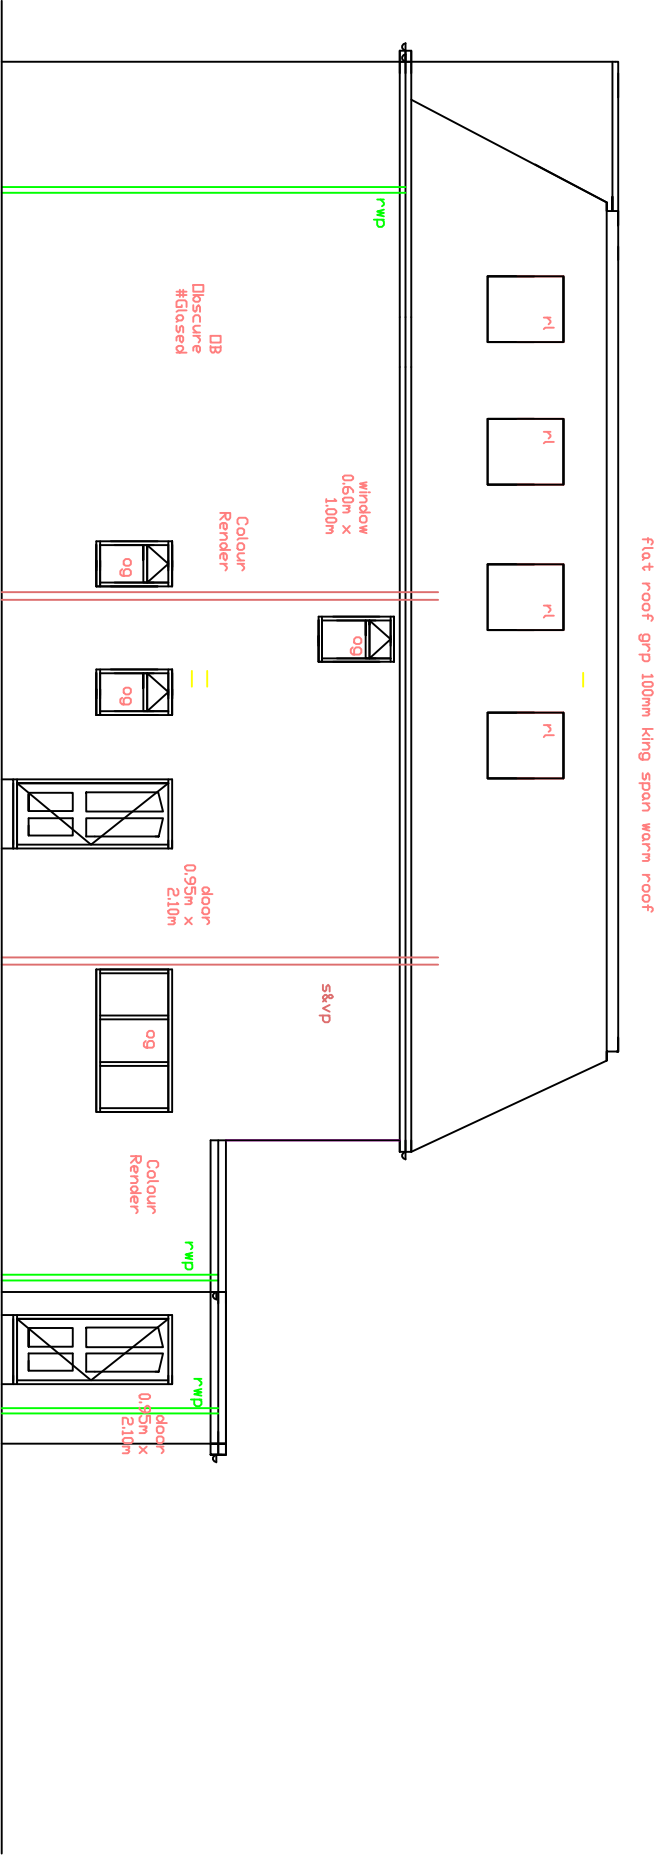

PROPOSED SIDE
VIEW A
1:100

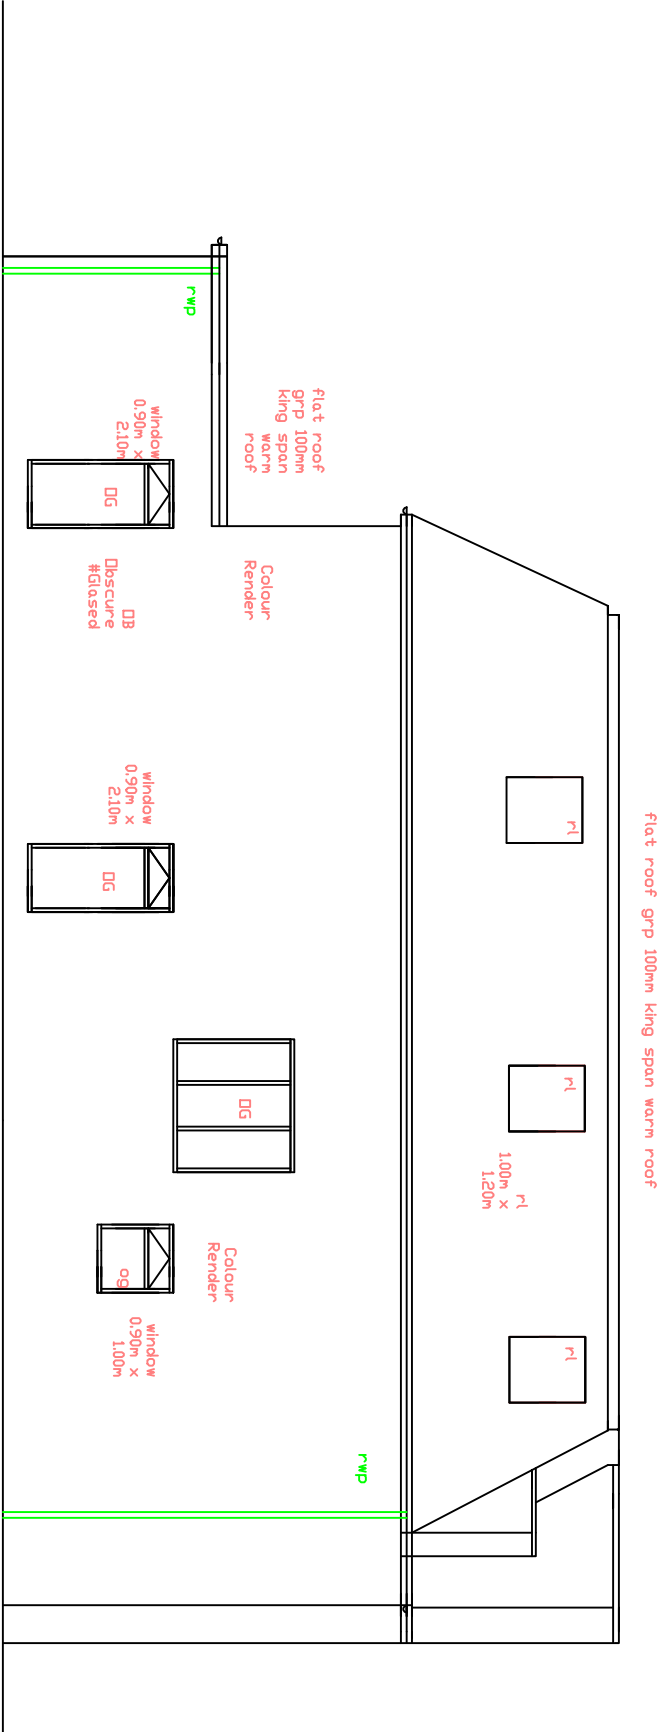

PROPOSED SIDE
VIEW B
1:100

DO NOT SCALE OF THIS DRAWING TAKE ALL DIMENSIONS ON SITE (builders Note) Do not start any works until all the approvals have been obtained. Any discrepancy to be reported to Plans Drawn as soon as possible.		
drawn:	DRW	
client:	DANIEL KHAN , 26,HILLINGDON ROAD , WHITEFIELD, M45 7QQ,	
drawing title:	NEW BUILD HOUSE WITH OFF ROAD PARKING DETACHED SUMMER HOUSE FRONT DROP KERB NEW BOUNDARY FENCING	
Project:	BURY M.B .COUNCIL	
PLANNING & BUILDING CONTROL APPLICATION		
PLANS DRAWN		
tel.no	07952934281 07856609593	
email	Bawin terbot tom@aol.com www.planforproperty.com www.plansdrawn.org	
date:	MAY. 2022	
project no.	drw. no.	A3 paper
HR26	62A	