



1 North
1 : 50

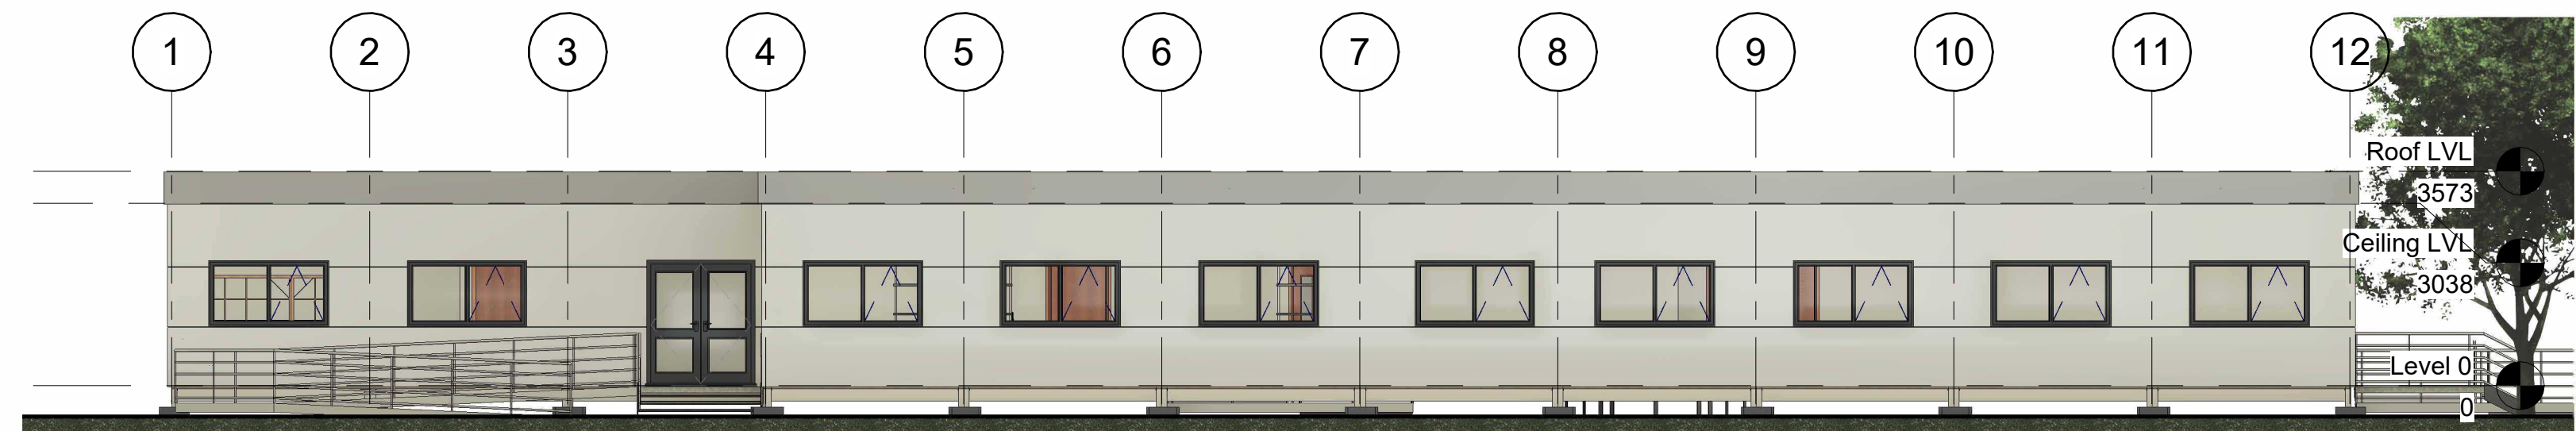


2 South
1 : 100




3 East
1 : 100

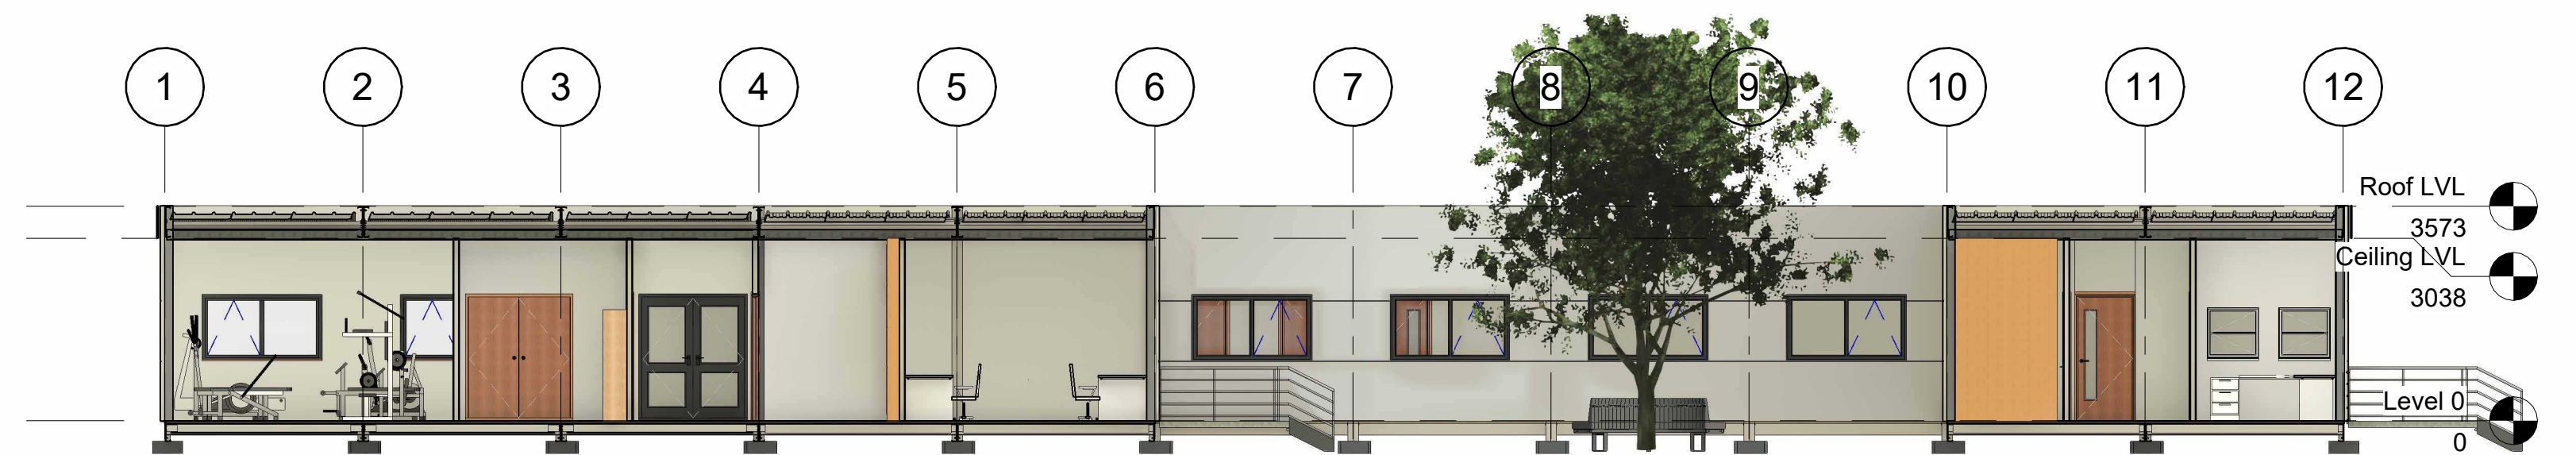


4 Section 1
1 : 100

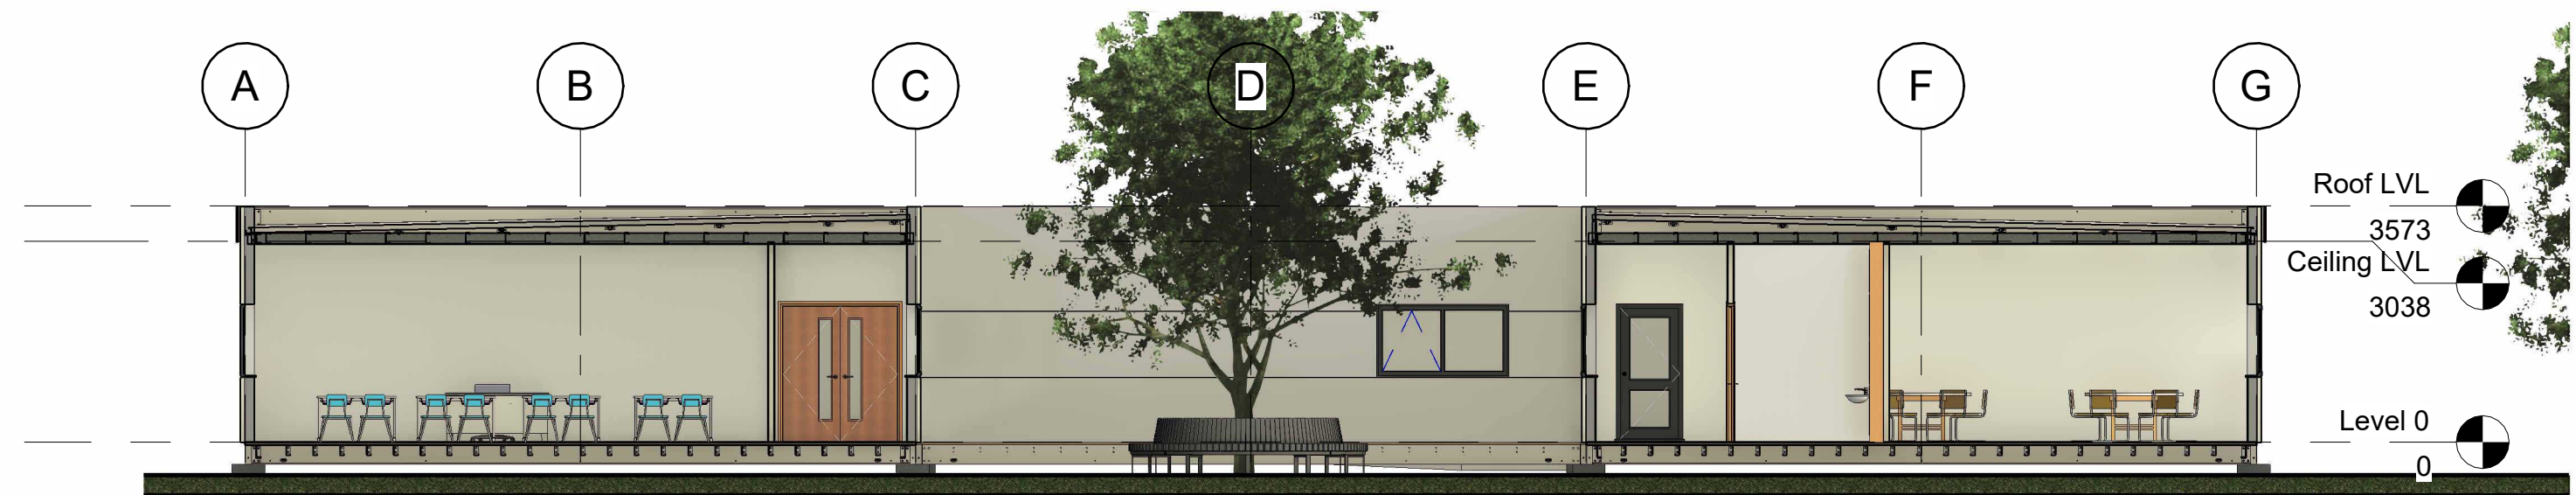

5 Section 2
1 : 100

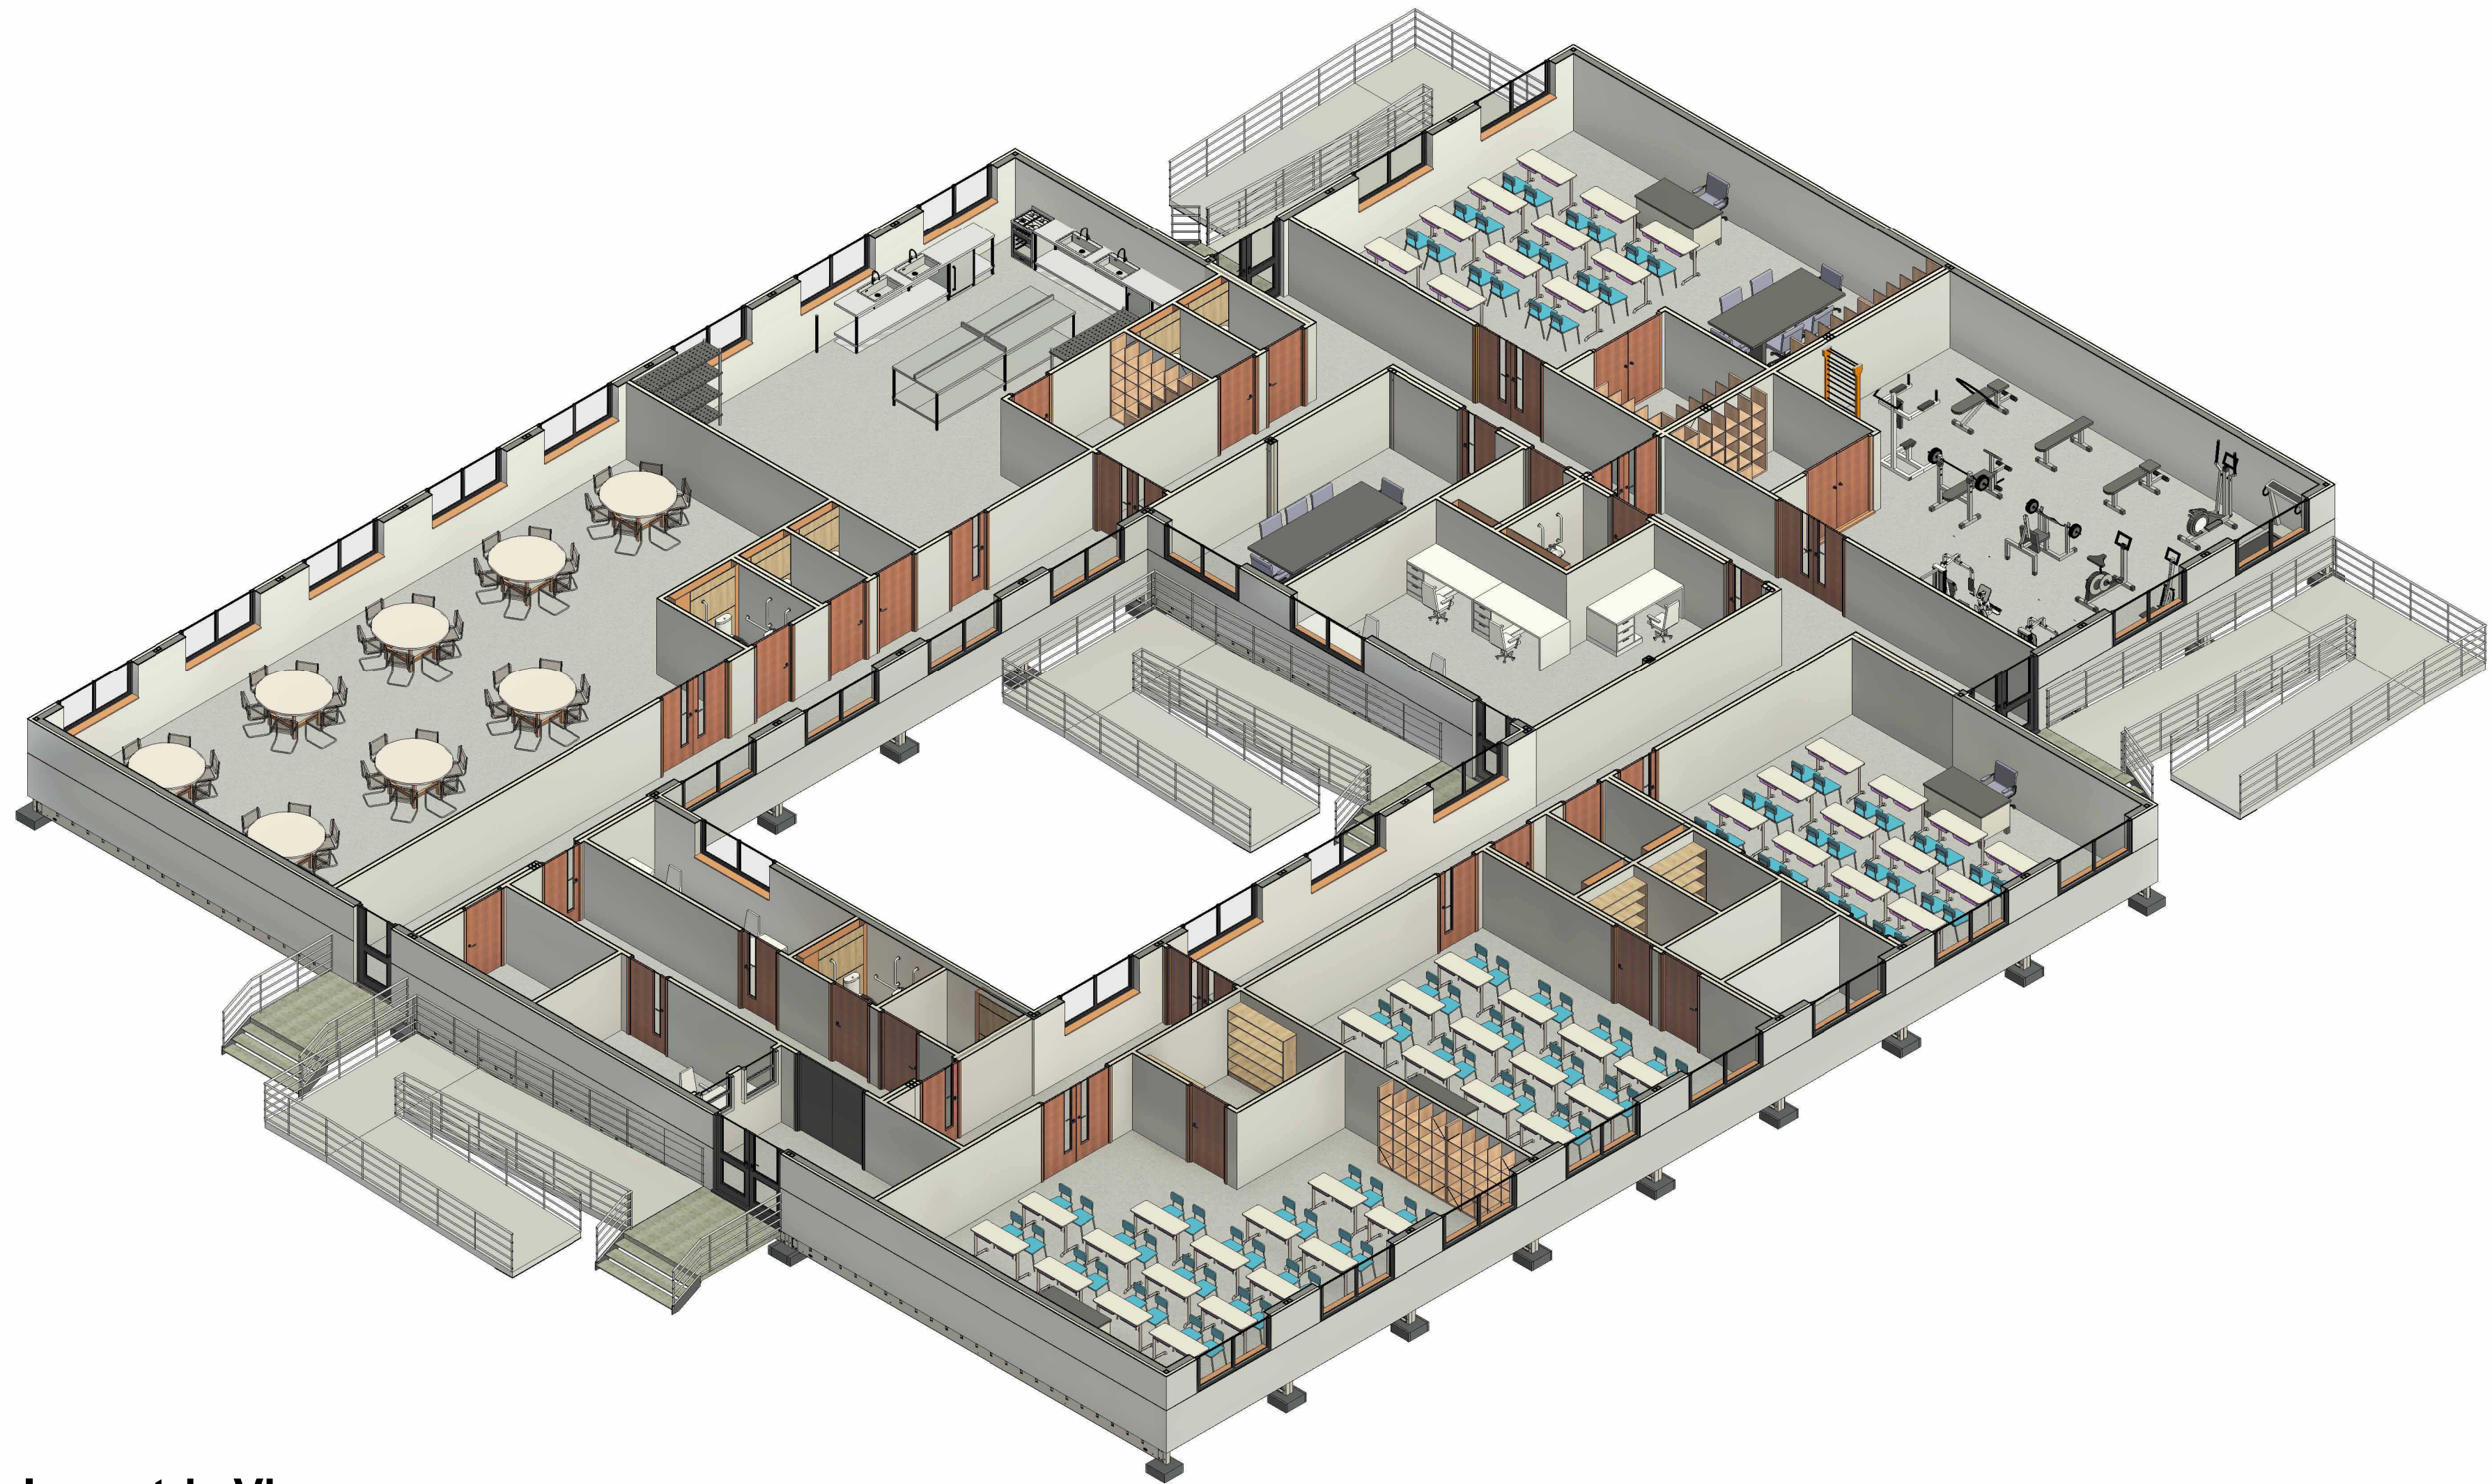

7 Isometric View

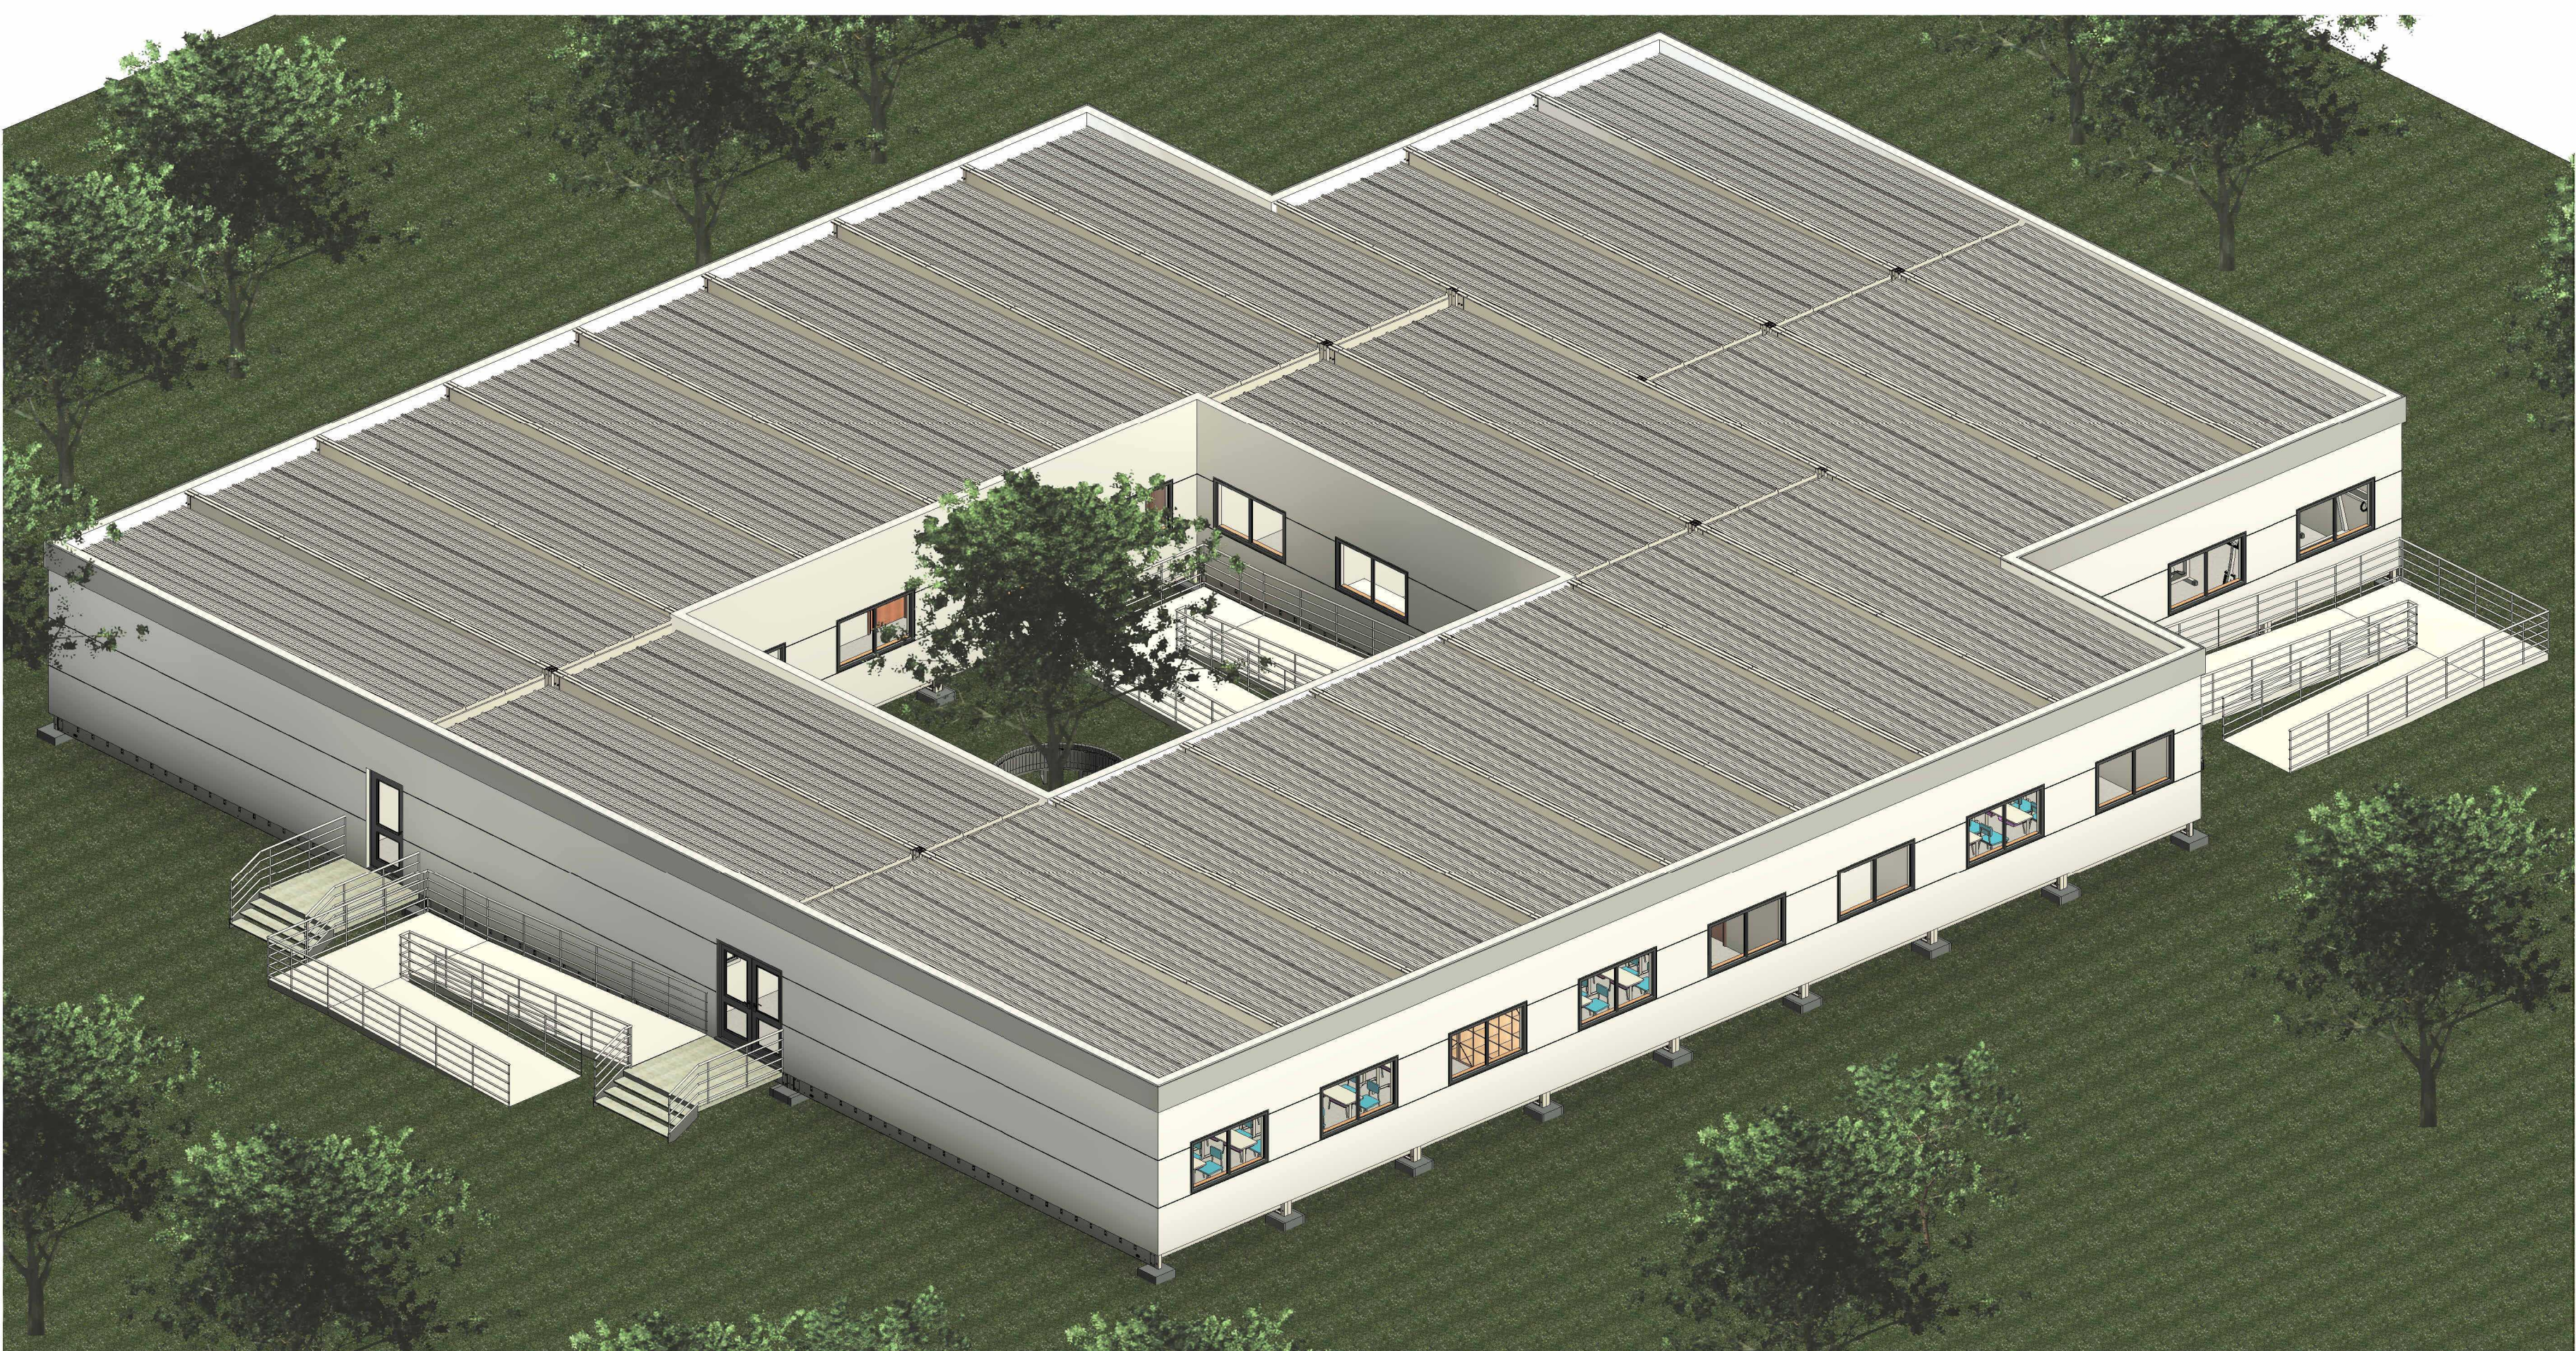

6 3D View

Note: Furniture by others and shown for illustration purposes



DO NOT SCALE : IF IN DOUBT ASK!
THIS DRAWING REMAINS THE PROPERTY OF P. McVey Buildings
Systems Ltd AND SHOULD NOT BE COPIED OR ITS CONTENTS
DIVULGED WITHOUT PRIOR CONSENT

SPECIFICATION:

STRUCTURE - STEEL GALVANISED FRAME.

EXTERNAL WALL CONSTRUCTION
125 x 47mm Grade C24 timber studs @ 600mm CRS
Linings: 60mm Micro rib panel goosewing grey on breather
membrane on 12mm fibre cement board on timber studs with
120mm Rockwool insulation to be laid between timber studs.
Wall achieves two-hour fire rating in to out.
Internal Finish: 1no. layer of 15mm Severe duty rated vinyl
plasterboard- finish is white dolomite from excel laminating

ROOF CONSTRUCTION
100mm INSULATED FALK ROOF PANELS (1100mm WIDE).
COLOUR - GOOSEWING GREY.
EAVES & VERGE FLASHINGS IN GOOSEWING GREY PLASTISOL
FINISH. FACIA IN GOOSEWING GREY PLASTISOL FINISH.

RAIN WATER GOODS
Galvanised Gutter with Square PVC downpipes in Anthracite
grey.

WINDOWS
All windows to be PVC in anthracite grey

EXTERNAL DOORS
PPC Aluminium door kits with integrated double glazed
toughened glass vision panels where required in Anthracite
grey.


Floor Finishes
R11 slip resistant floor covering. Colour - Tarkett Cool Grey

Wall Finishes
White Dolomite Vinyl Faced plasterboard.


INTERNAL TRIMS
SKIRTING 70mm PVC SKIRTING

FLOOR FINISH
36mm TBG SMART PLY ON VAPOUR BARRIER ON GALVANIZED
STEEL FLOOR JOISTS WITH 200mm FIBRE GLASS INSULATION
BETWEEN FLOOR JOISTS & 40mm PIR INSULATION TO UNDERSIDE
OF FLOOR JOISTS.

WALL TYPE LEGEND:

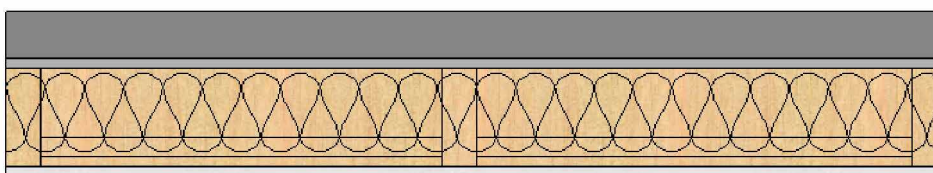

Wall Type 1 - External - (210mm wide)
15mm Vinyl faced board / 125 X 47mm Timber Stud /
120mm Rockwool Insulation in void / VCL / 12mm Fibre Cement
Board / 60mm Microrib Cladding.

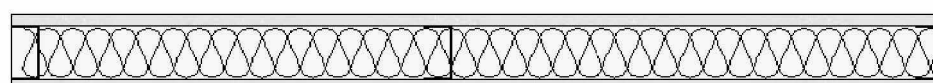

Wall Type 2 - Internal - (100mm wide)
15mm Vinyl plasterboard / 70mm metal T stud /
25mm Acoustic insulation in void / 15mm Universal board.

No.	Description	Date
01	TENDER - Elevation & Section	14/05/2024

White Field



Project number	TBC
Date	27/06/24
Drawn by	Vasan
Checked by	Mike

101

Scale	As indicated
-------	--------------