




EXISTING STREET SCENE ELEVATION scale 1:100



PROPOSED STREET SCENE ELEVATION scale 1:100

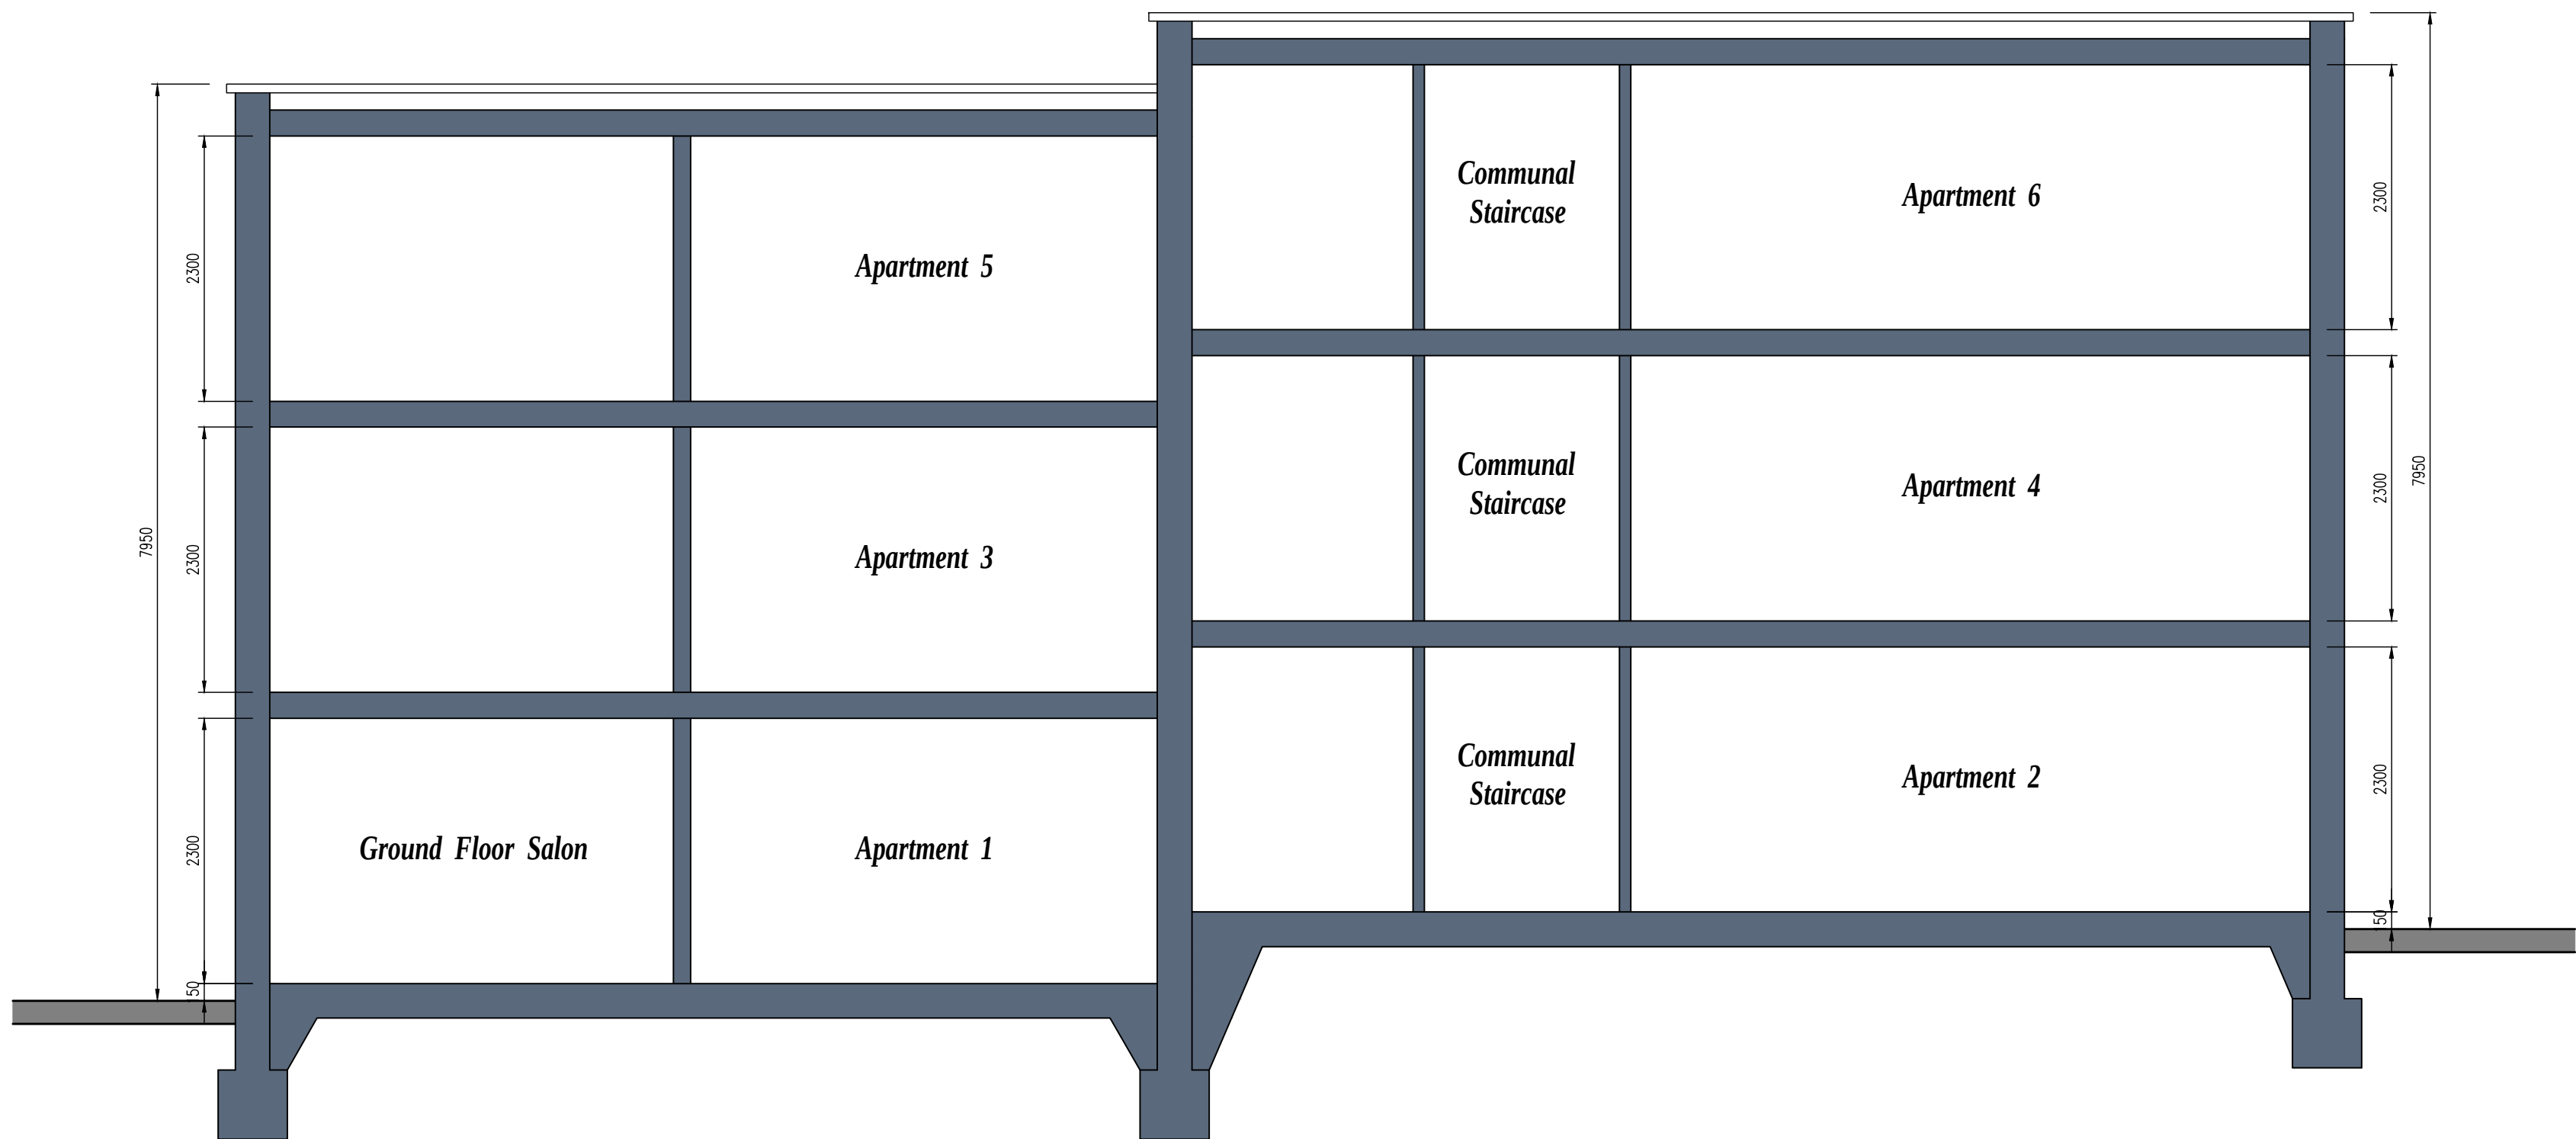

PROPOSED SECTION scale 1:50



Mob : 07805560652
e-mail: tdmdesign@live.co.uk

Client: ELISHA	
Address: 211 BURY OLD ROAD, PRESTWICH, MANCHESTER	
Project: DEMOLITION OF EXISTING UNIT WITH ERECTION OF 6x APARTMENT BLOCK	
Dwg Title: PLANNING: PROPOSED & EXISTING STREET SCENES AND SECTION	
Date: JANUARY 2024	Scale: 1: 50/100 @A1
Job No: 09.23.655	Dwg No: PL05
Drawn: D.L	Checked: D.L