

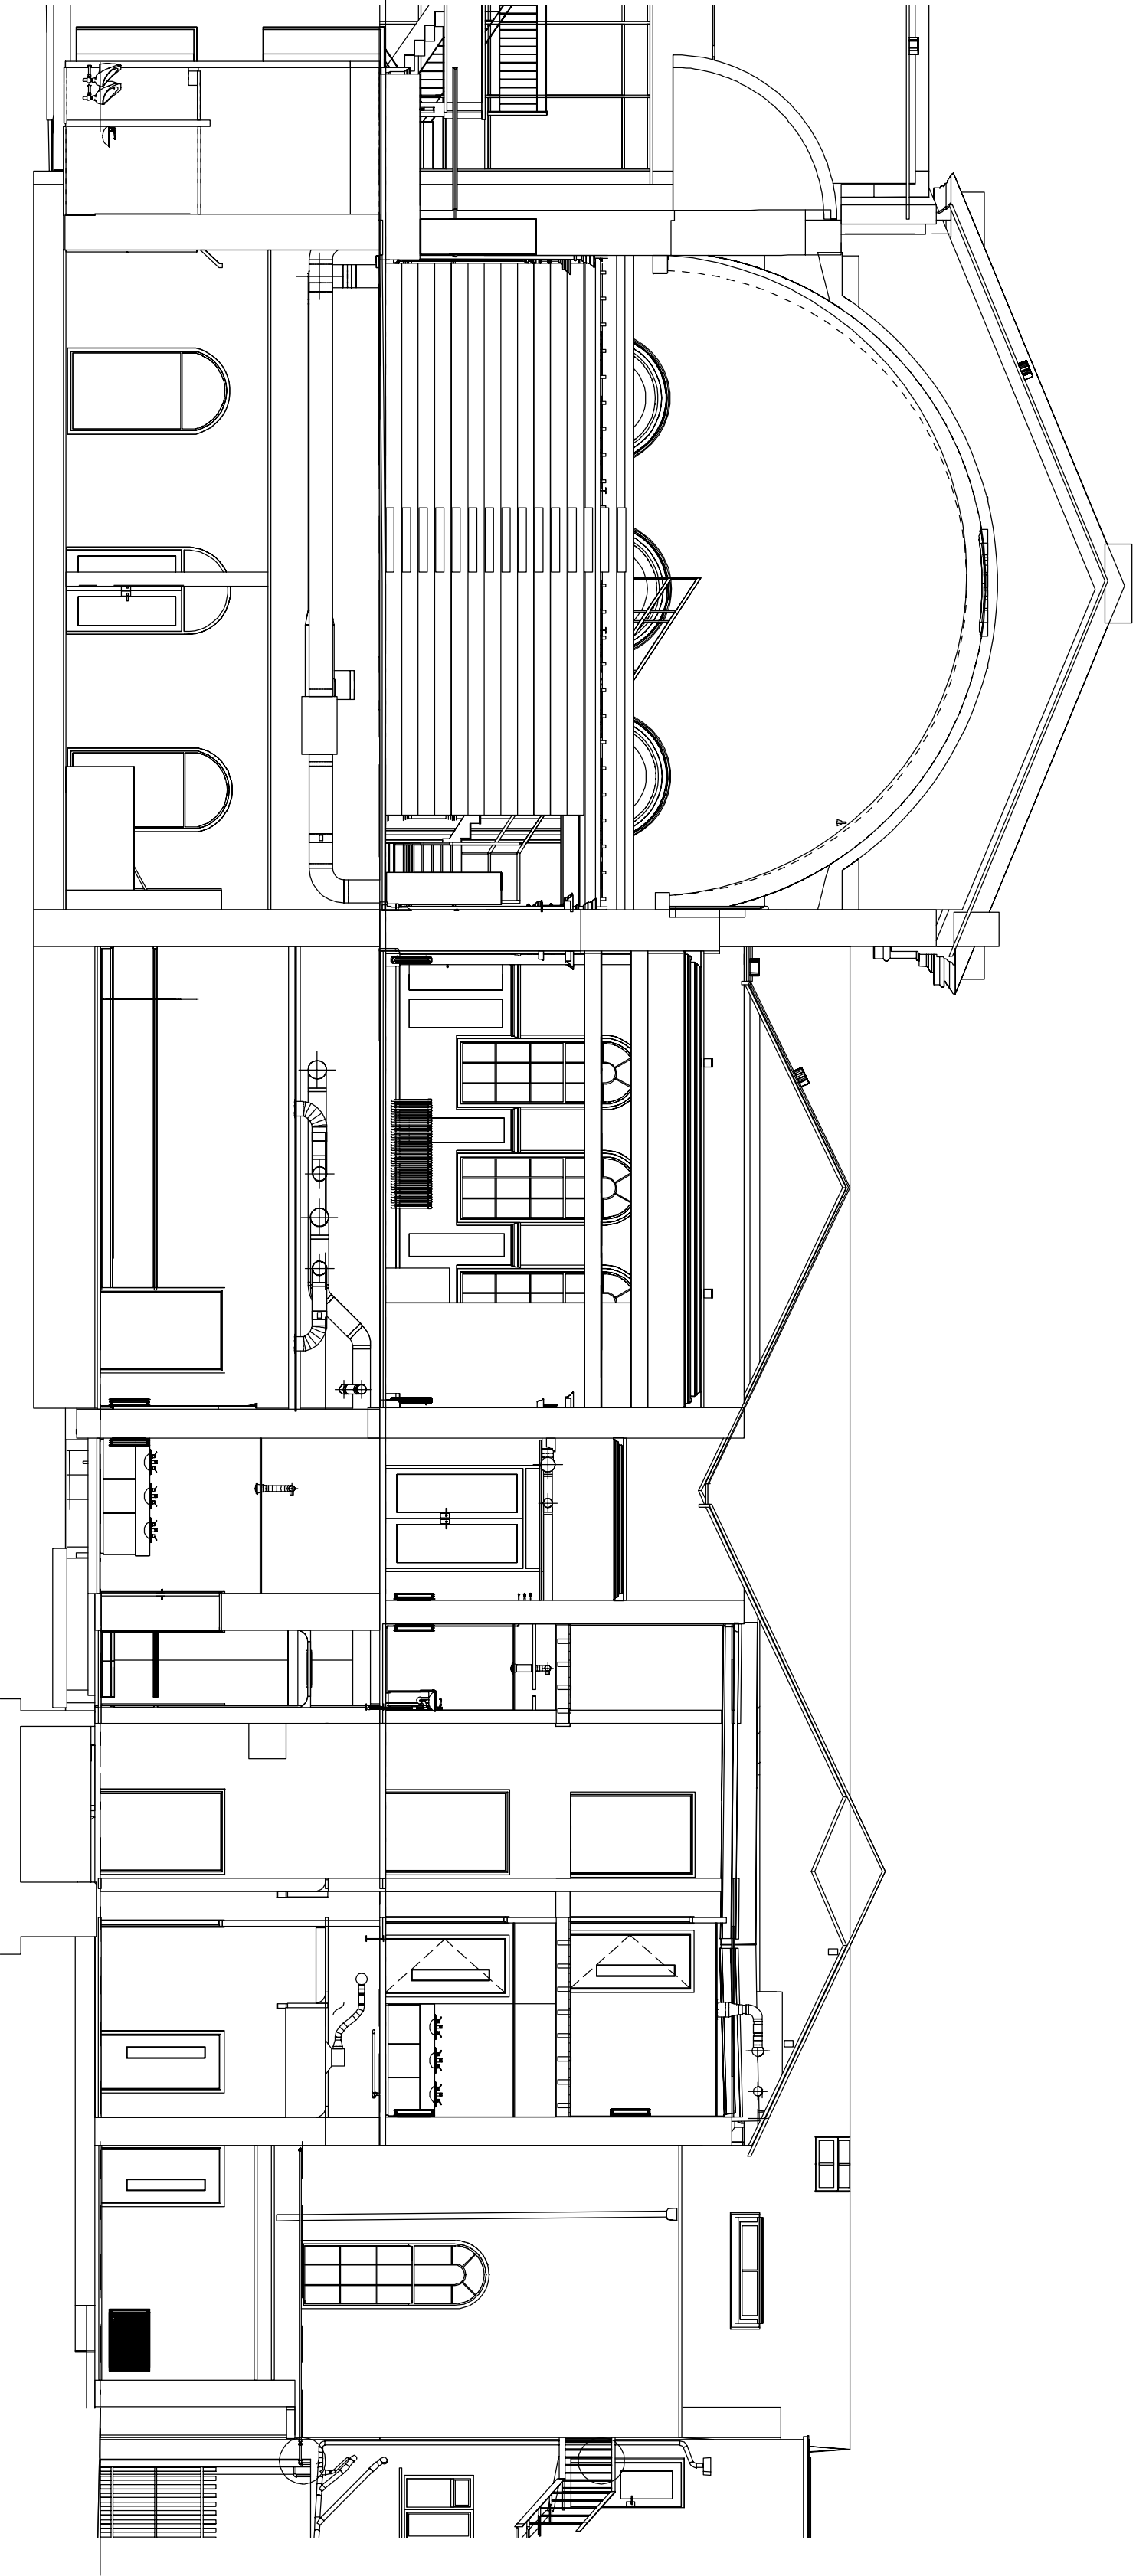


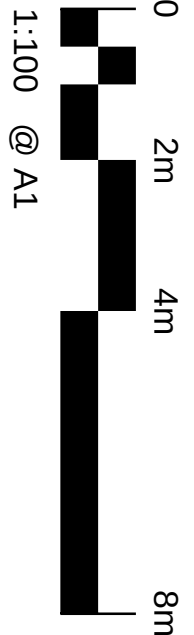


Existing Section

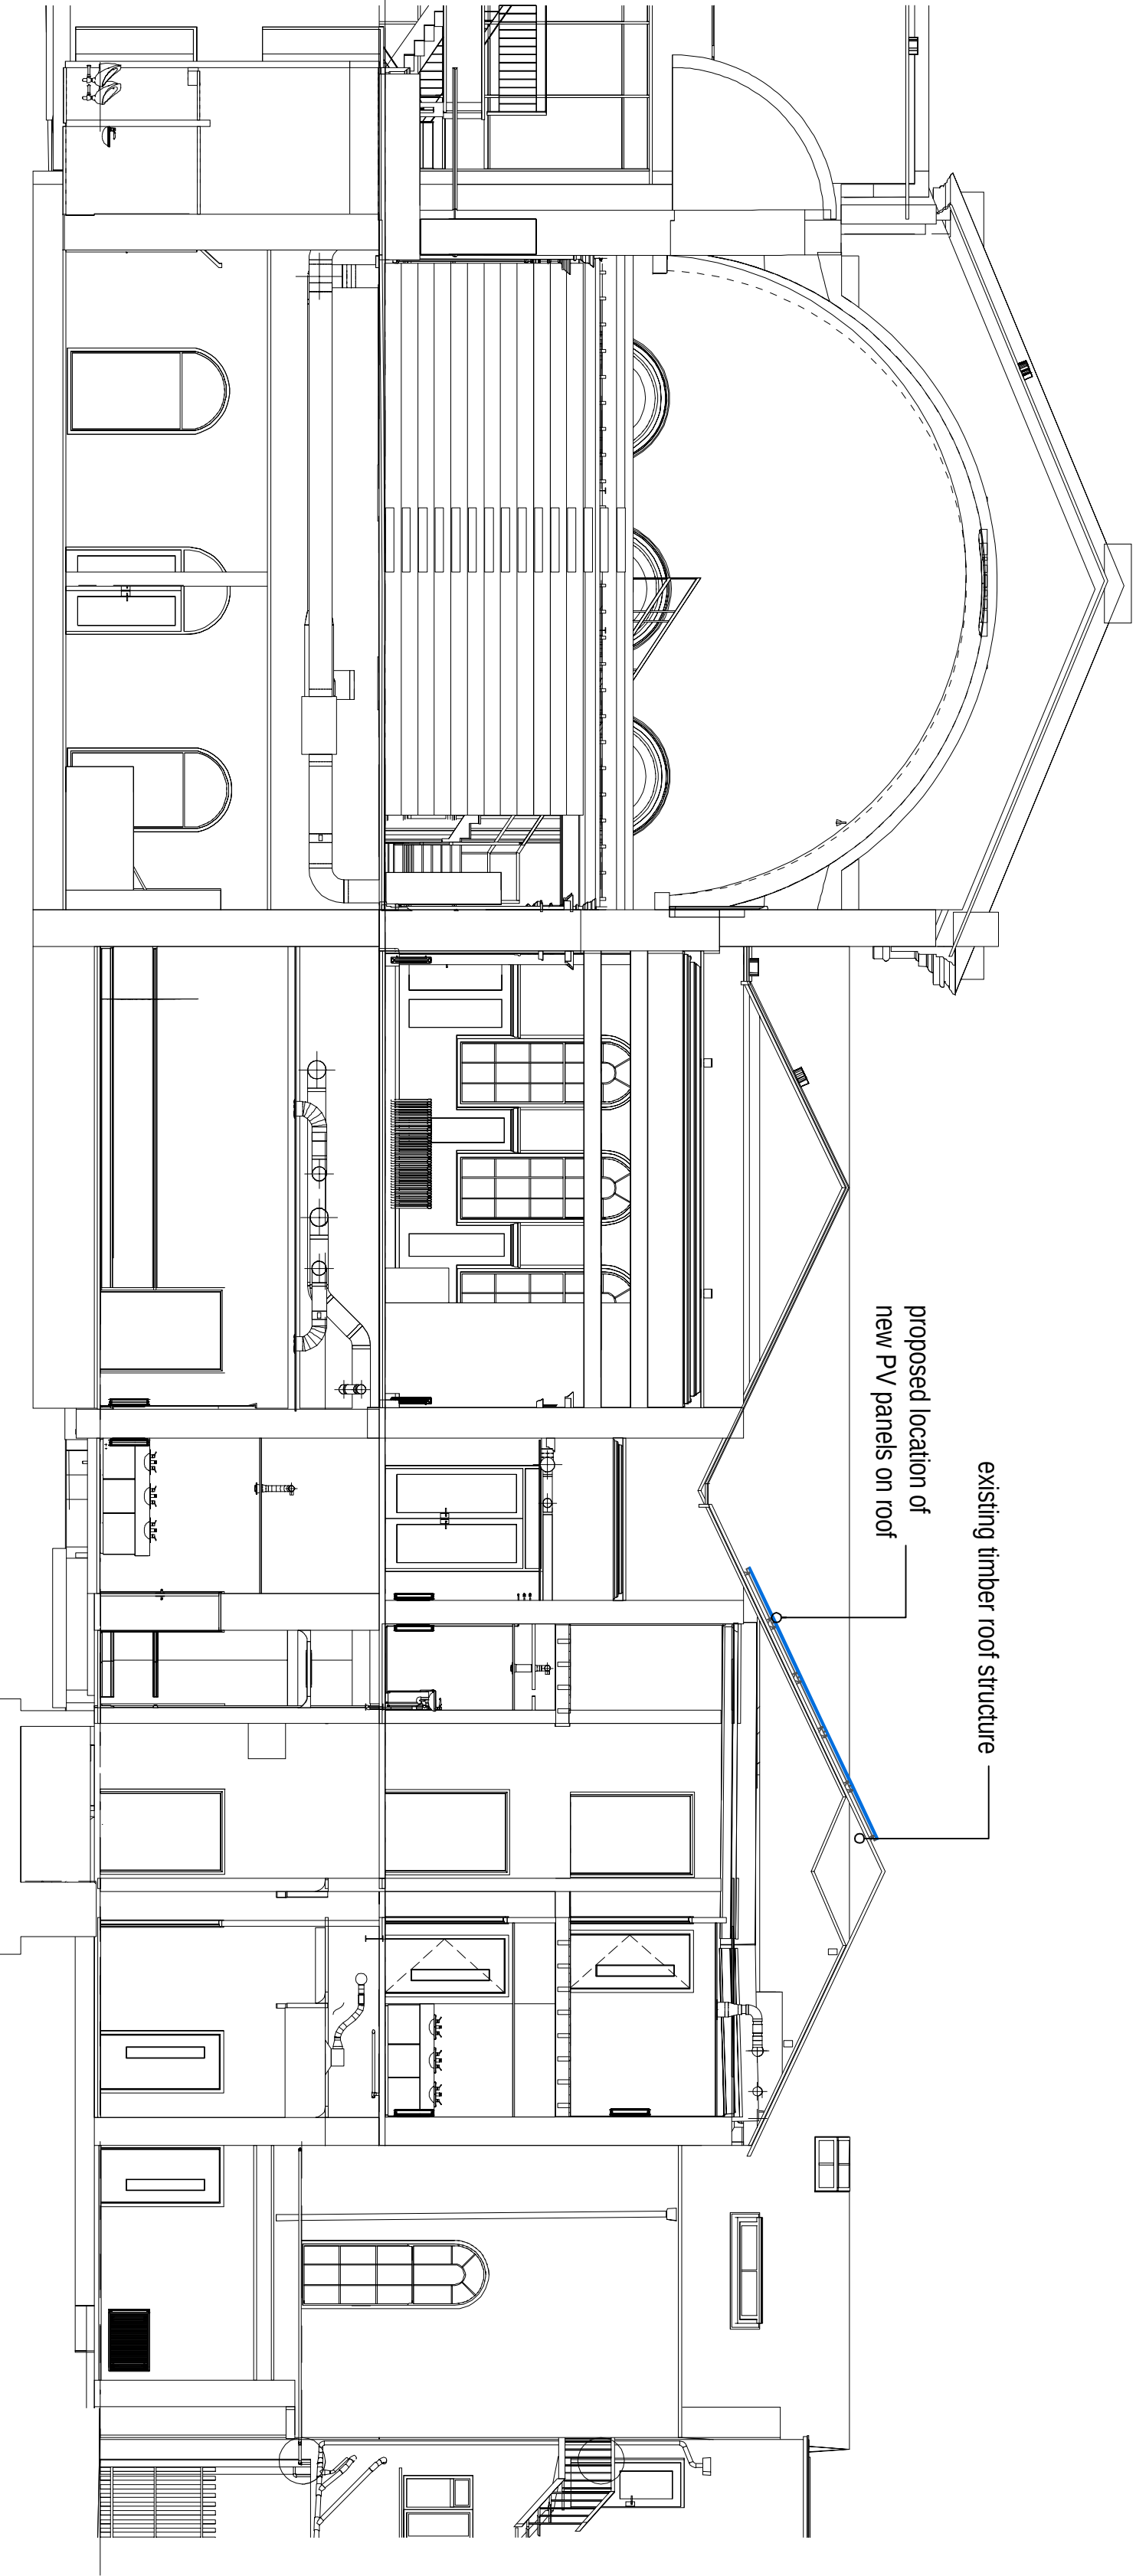

Proposed Section

Revision	Description	Date	Drawn	Checked
P1	First Issue. Issued for information.	14.02.22	PC	MW

Halliday Meecham Architects Limited
111 Piccadilly Manchester M1 2HY
+44 (0)161 661 5566
4 Devonshire Street London W1W 5DT
+44 (0)203 440 5175
hma@hallidaymeecham.com
www.hallidaymeecham.com

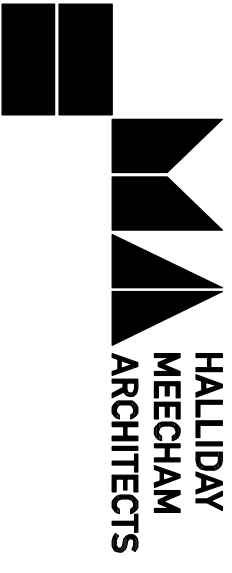

Client:	Warden Construction
Project:	Bury PSD Scheme
Drawn:	Derby Hall Bury Met
Checked:	
Drawn:	General Arrangement Section AA

Scale @ A1	Scale @ A3	Date	Drawn	Checked	Loop No.	Drawing No.	Revision
1:100	1:100	FEB 22	PC	MW	5449	0004	P1

5449-HMA-TM-00-DR-A-0004