




This drawing is to be read in conjunction with all related drawings. All dimensions must be checked and verified on site before commencing any work or material production. The originator should be notified immediately of any discrepancy.



Ronson
building design

Tel: 07926826016
craig@ronsonbuildingdesign.co.uk

Existing red dashed areas to be removed and then make good surrounding areas ready to receive new construction.

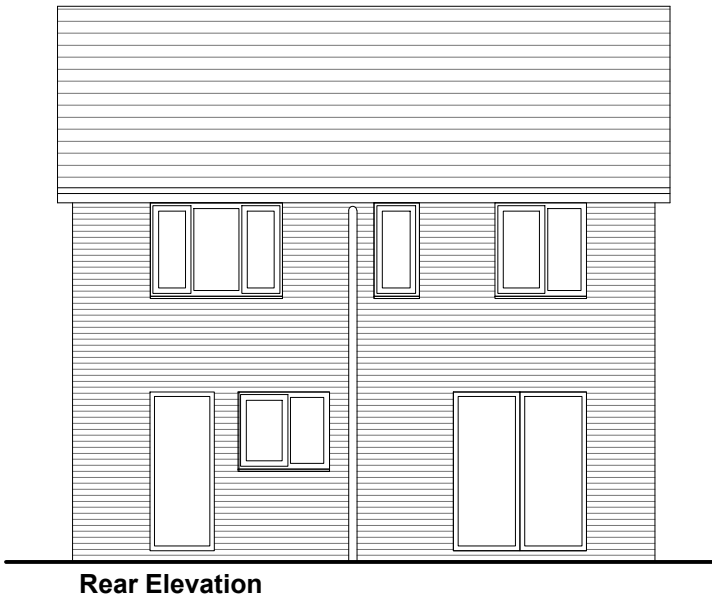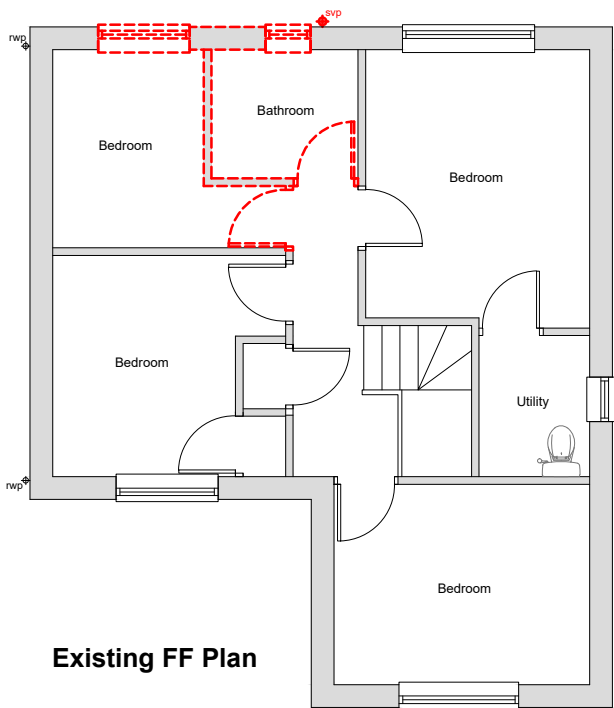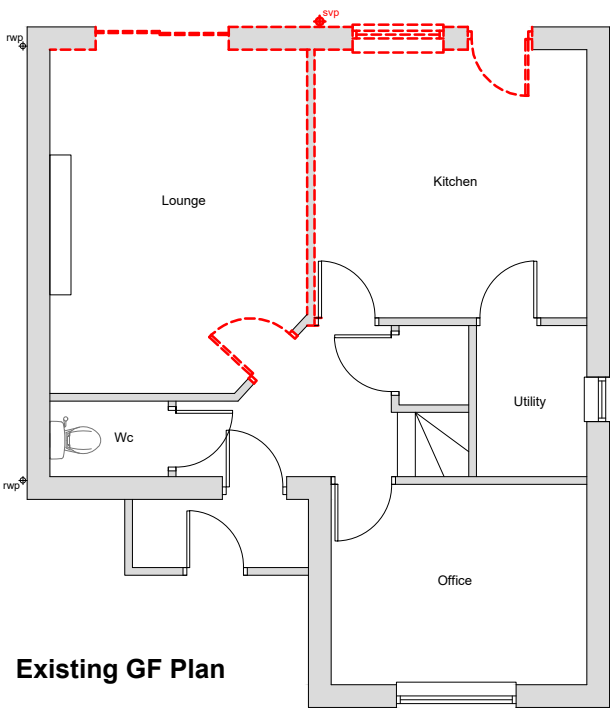

Rev	Date	Description
Issued For : INFORMATION PURPOSES ONLY		
Client -		
Project 11 Spruce Crescent		
Scheme - Drawing Title Existing Plans		
-/	02	Date 31-01-2026
Project No.	Drawing No.	Revision Scale 1:100 @A3