


This drawing is to be read in conjunction with all related drawings. All dimensions must be checked and verified on site before commencing any work or material production. The originator should be notified immediately of any discrepancy.



Ronson
building design

Tel: 07926826016
craig@ronsonbuildingdesign.co.uk

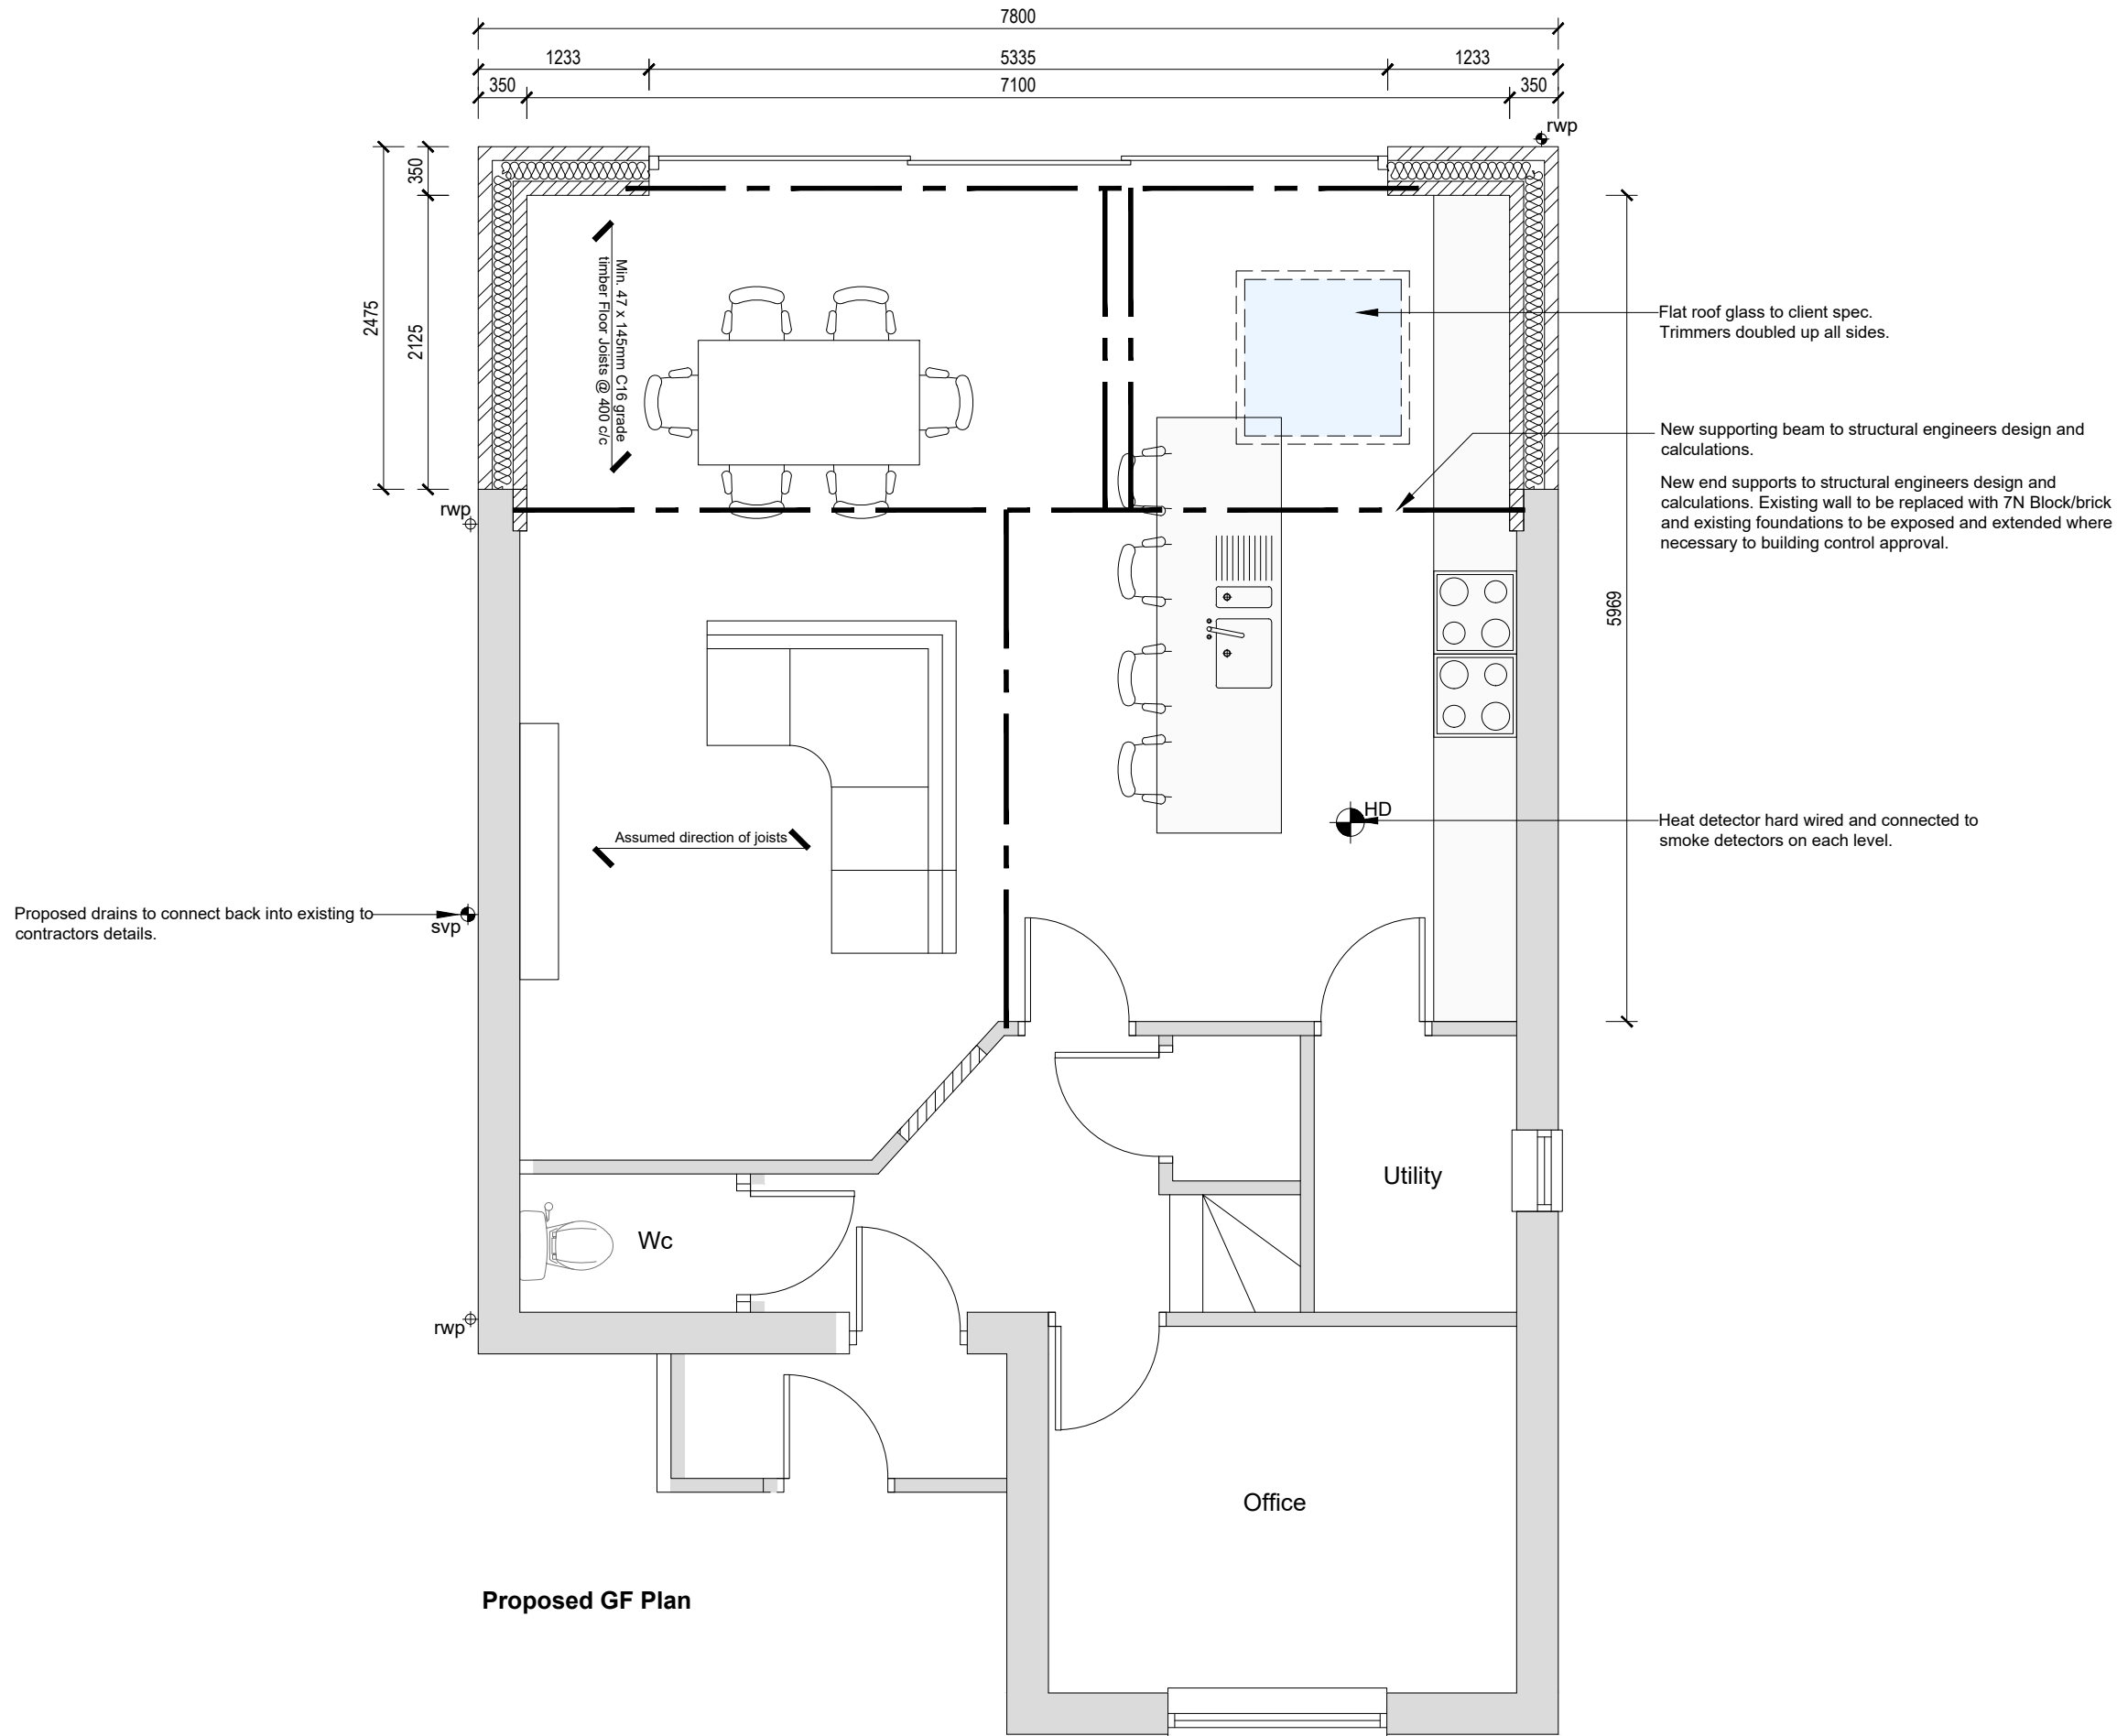

Proposed GF Plan

Rev	Date	Description
-----	------	-------------

Issued For : INFORMATION PURPOSES ONLY

Client

-

Project

11 Spruce Crescent

Scheme - Drawing Title

Proposed Plans

Project No.	Drawing No.	Revision	Scale	Date
-------------	-------------	----------	-------	------

-/	03	-	1:50 @A3	31-01-2026
----	----	---	----------	------------