
©Survey & Engineering Projects Ltd. 2026
Reproduction in whole or in part by any means is prohibited without the prior permission of Survey & Engineering Projects Ltd.
T. (01695) 729830 F. (01695) 725566 W. www.sepsurvey.com E. info@sepsurvey.com

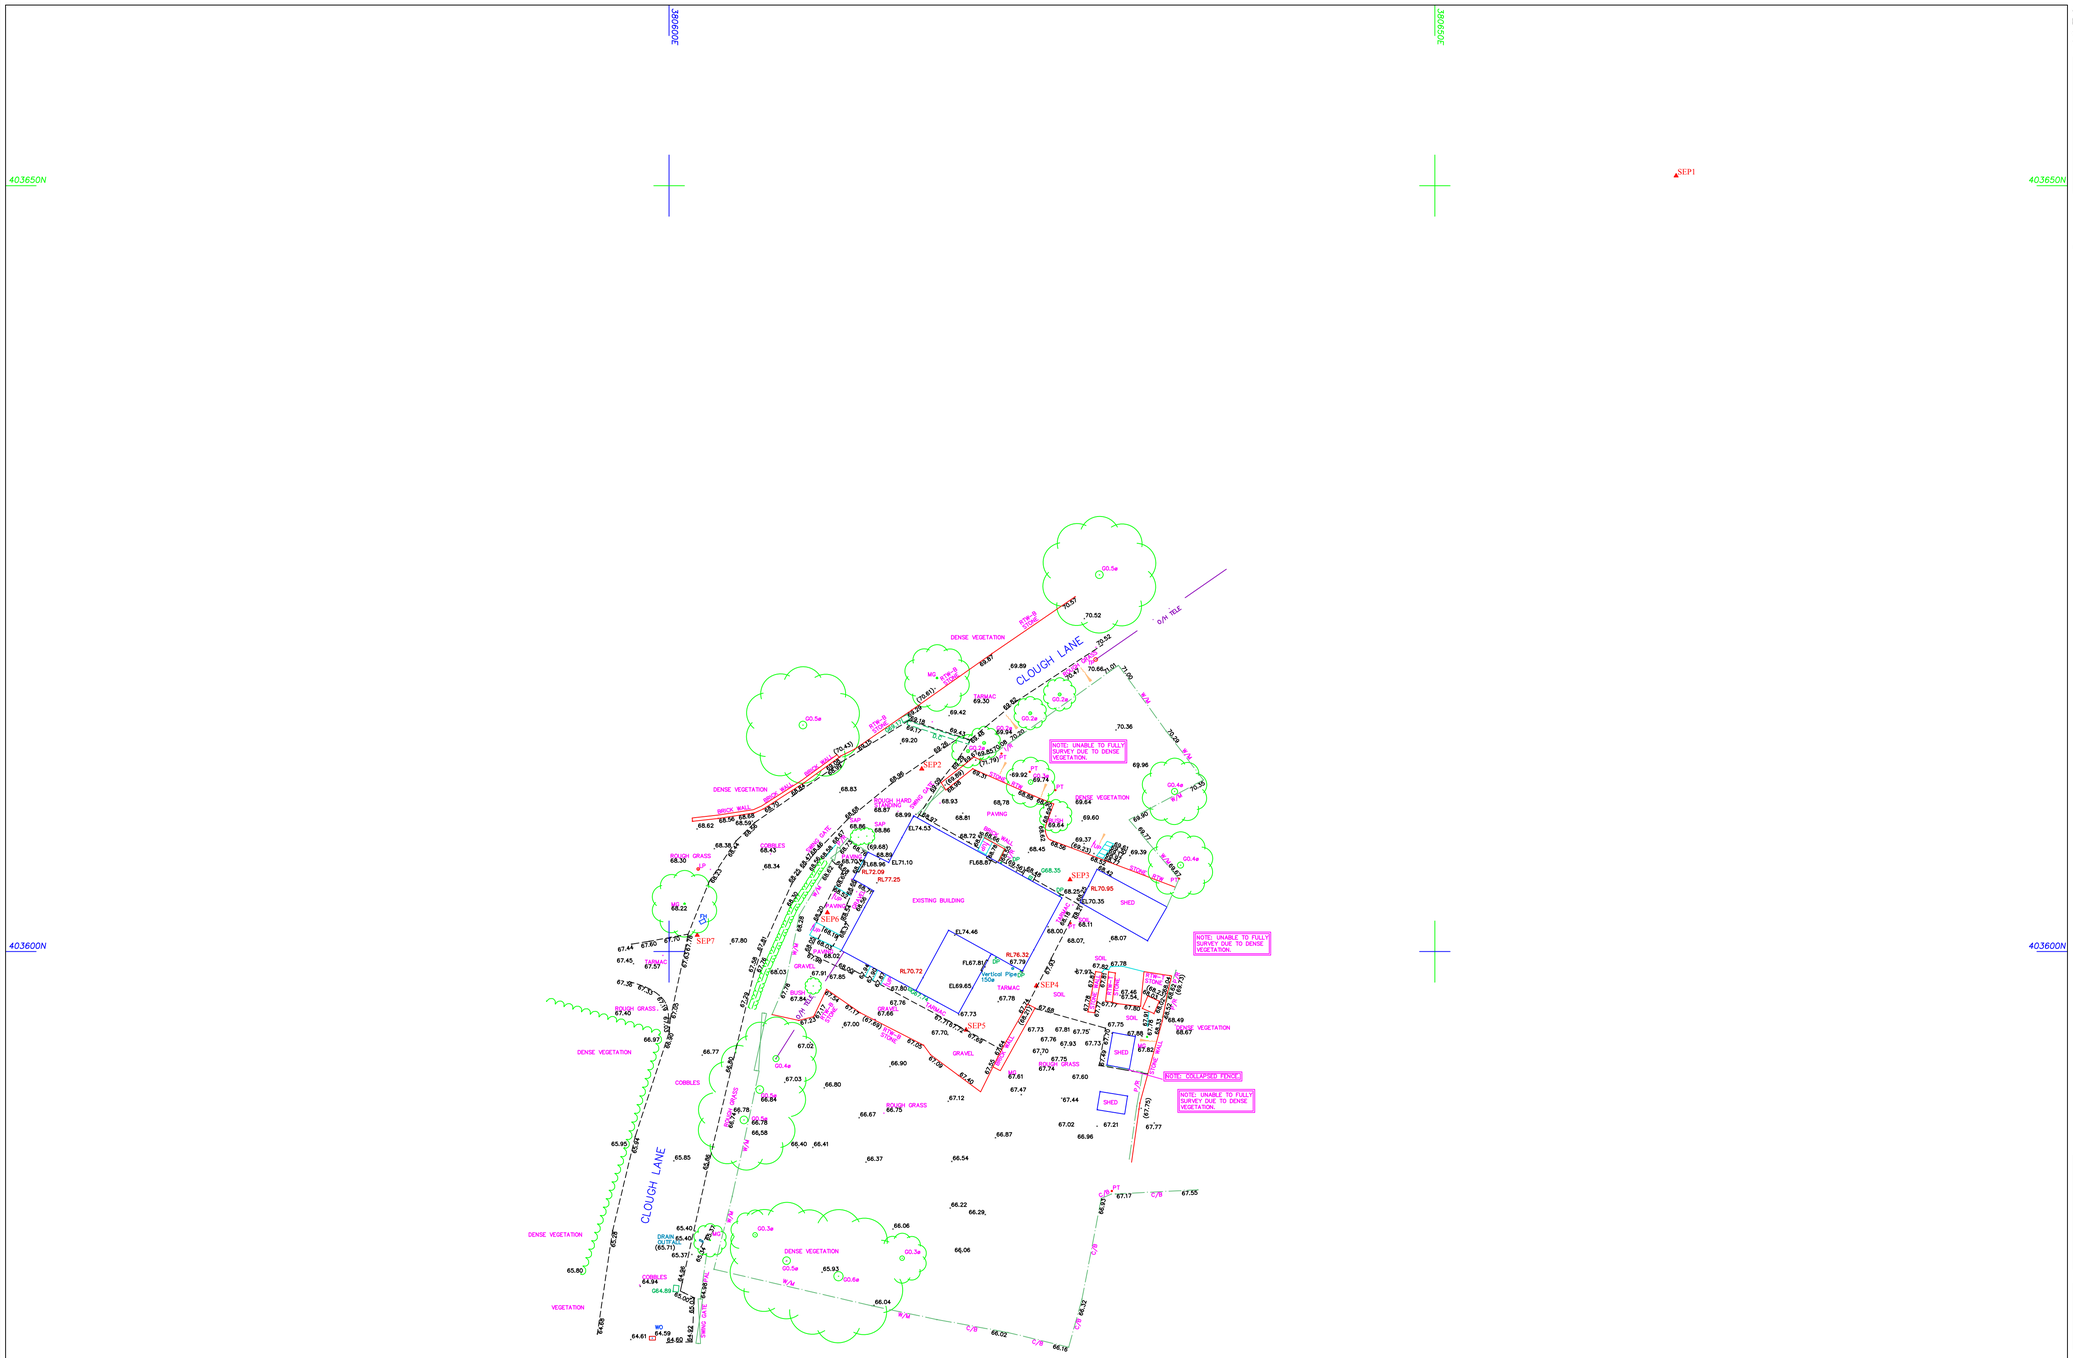

N

PLAN GRID NORTH

File Name: S26672-2d-T.dwg

LEGEND

AV	AIR VALVE	LBY	LIFEBUOY
BB	BELISHA BEACON	MH	MANHOLE
BOL	BOLLARD	MKR	MARKER
BH	BORE HOLE	MS	MILE STONE
BIN	BIN	MP	MOORING POINT
BM	BENCH MARK	MW	MOORING WALL
BS	BUS STOP	OP	OUTFALL PIPE
BT	BT INSPECTION COVER	PB	POST OFFICE BOX
CB	CONTROL BOX	PN	PYLON
CCTV	CCTV CAMERA POST	PP	PETROL PUMP
COL	COLUMN	PT	POST
COM	COMMUNICATIONS COVER	PCP	PEDESTRIAN CROSSING POINT
CTY	CAR PARKING STATION	RE	RODDING EYE
CVT	CABLE TV COVER	RG	ROAD GULLY
DC	DRAINAGE CHANNEL	RS	ROAD SIGN
DP	DOWN PIPE	RTW	RETAINING WALL
DR	DRAIN	RWP	RAINWATER PIPE
EIC	ELEC INSPECTION COVER	SAP	SAPLING
EL	EAVES LEVEL	SNP	NAME PLATE
ELB	ELECTRIC BOX	SP	SIGN POST
ER	EARTH ROD	SPC	SPEED CAMERA
FB	FLOWER BED	SPL	SPOT LEVEL
FL	FINISHED FLOOR LEVEL	SV	STOP VALVE
FH	FIRE HYDRANT	TB	TRAFFIC BOLLARD
FP	FLAG POLE	TCB	TELEPHONE CALL BOX
G	GULLY	TIE	TIE WIRE
GLT	GROUND LIGHT	TL	TRAFFIC LIGHT
GP	GATE POST	TLB	TRAFFIC LIGHT BOX
GST	GUY STAY	TM	TICKET MACHINE
GV	GAS VALVE	TP	TELEGRAPH POLE
IC	INSPECTION COVER	VP	VENT PIPE
IL	INVERT LEVEL	WM	WATER METER
KO	KERB OUTLET	WO	WASH OUT
LAD	LADDER	WST	WATER STOP TAP
LD	LAND DRAIN	WSV	WATER STOP VALVE
LP	LAMP POST	GO.8#	TREE GIRTH (Dia.)
		MG	TREE MULTI-GIRTH

PAL	PALISADE (S-Steel T-Timber)		KERB LINE
W/M	WIRE MESH		WATER COURSE
B/W	BARBED WIRE		KERB
C/P	CONC PANEL		FENCE
P/W	POST AND WIRE		SURFACE CHANGE
P/R	POST AND RAIL		WALL
I/R	IRON RAIL		TOP BANK
T/B	CLOSE BOARDED		BOTTOM BANK
C/L	CENTRE LINE		BUILDING
(99.99)	TOP OF FEATURE		BUILDING CANOPY
(99-#99.99)	FLAT ROOF HEIGHT		OVER HEAD ELECTRICAL
	GATE		OVER HEAD TELECOM
	STATION		
	BOREHOLE		HEDGE
	BATTER	[99.99]	VEGETATION FEATURE HEIGHT

NOTES:

All levels relate to O.S (Newlyn) Datum, Established using network RTK.
Survey plotted on a plane local grid, orientated to National Grid
using Survey control established from baseline SEP1 & SEP2.

SURVEY STATIONS

Name	Easting	Northing	Height
SEP1	380665.751	403650.840	78.105
SEP2	380616.498	403611.923	69.135
SEP3	380628.178	403604.484	68.304
SEP4	380623.979	403597.765	67.770
SEP5	380618.395	403584.883	67.725
SEP6	380610.337	403602.544	68.397
SEP7	380601.835	403601.048	67.809

0 2m 4m 8m 12m 16m
SCALE BAR

REV	DATE	DESCRIPTION

SURVEY & ENGINEERING PROJECTS

Client
Cadence-Architecture
74 St. George Road
Bolton
BL1 2DD

Project Title
Topographical Survey Of Land At:
Clough Farmhouse
Clough Lane
Prestwich
M25 3JD

Surveyed	Drawn	Checked			
I. Bryning	H. Keir	R. Critchley			
Scale	Date	Drawing Ref.	No.	Size	Rev
1:200	Dec 25	S26672-2d-T	(1)/1	A1	