
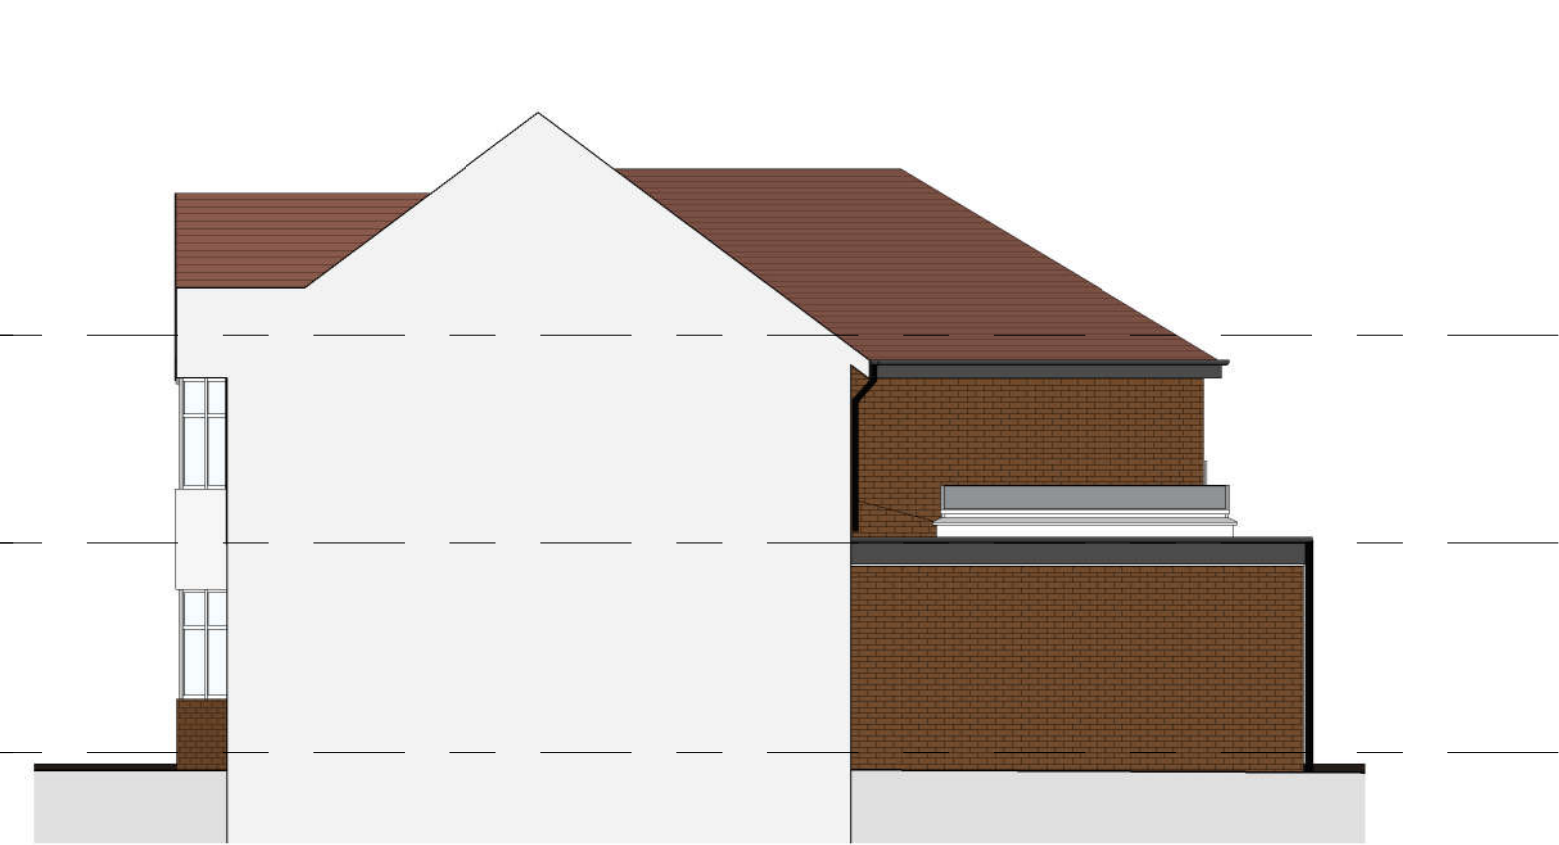
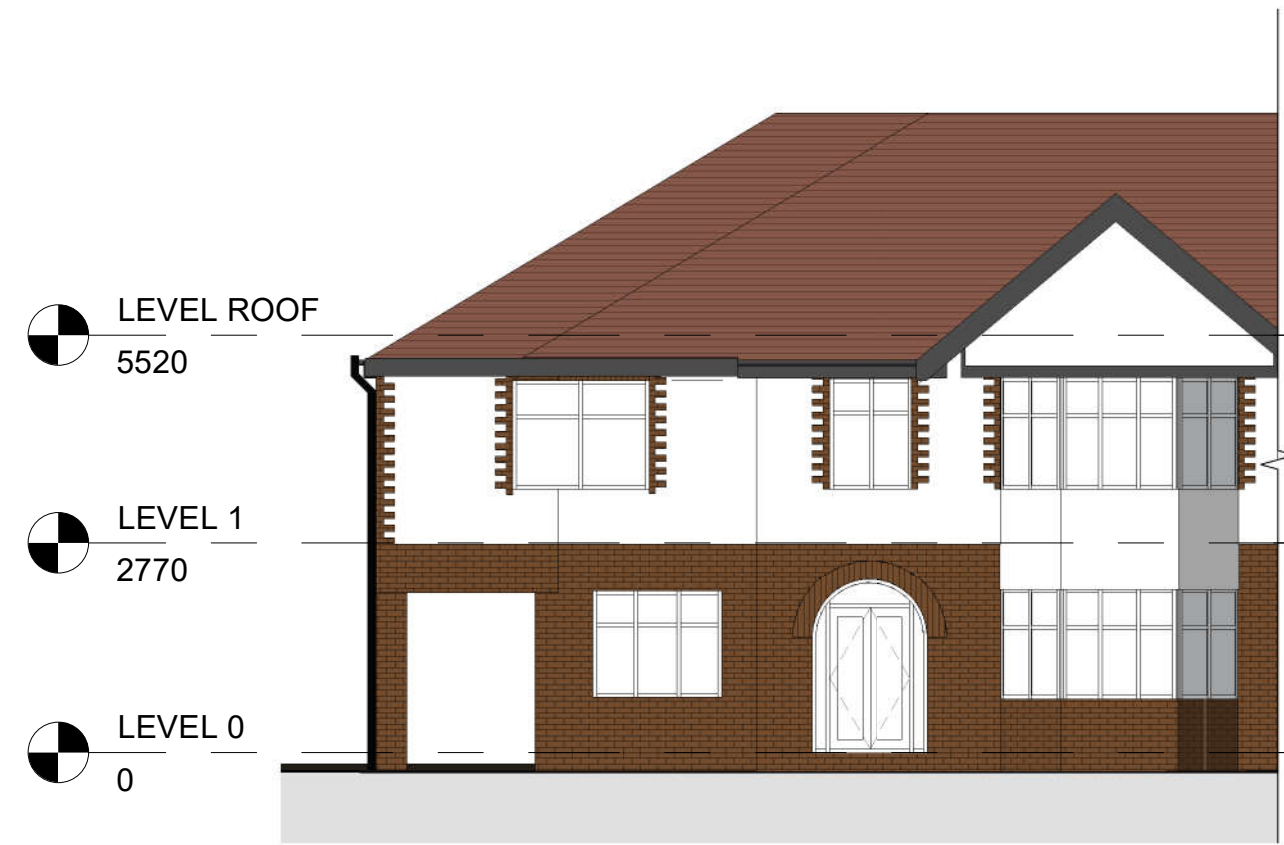
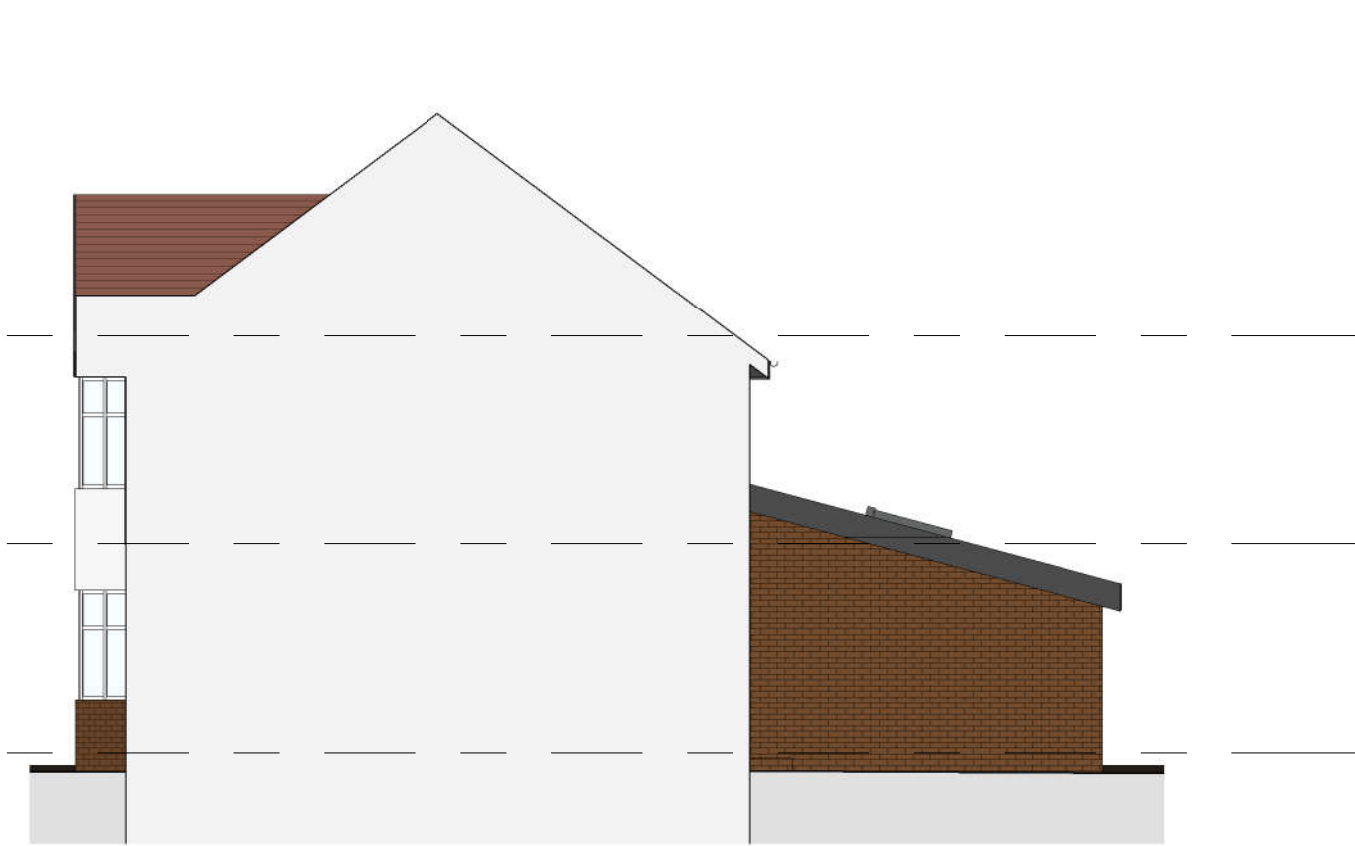


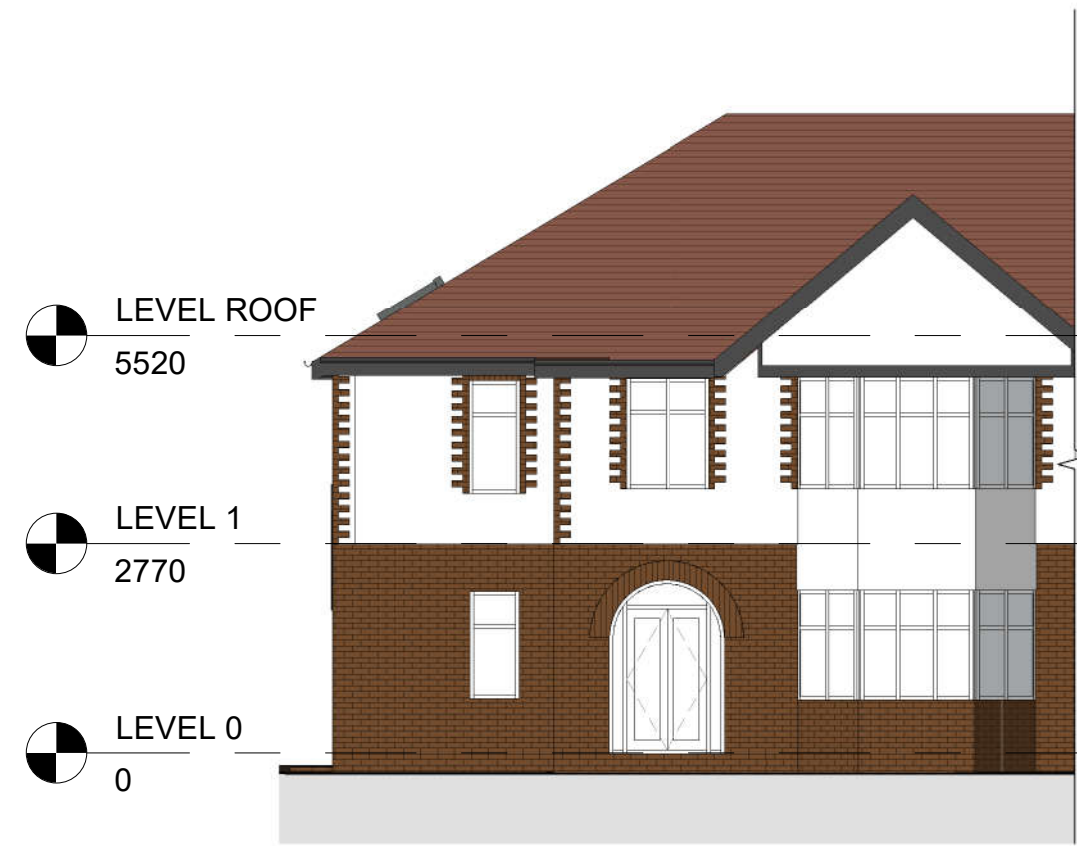

3	Revised Plans	10/05/2023
2	Revised Plans	28/04/2023
1	Revised Plans	24/02/2023
No.	Description	Date

PROJECT		14 Ravens Close	
TITLE			
Existing & Proposed Elevations			
CLIENT			
Springer			
STATUS			
DESIGN			
DRAWN BY		DATE	SCALE (@ A1)
SG		28/04/2023	1 : 100
PROJECT NUMBER		DRAWING NUMBER	REV
GSS21065.4		004	3
GOLD SKETCH			
S T U D I O S			
www.goldsketch.co.uk		info@goldsketch.co.uk	0161 792 9595
NOTES			
© COPYRIGHT - ALL RIGHTS RESERVED.			
THIS DRAWING MUST NOT BE REPRODUCED WITHOUT PRIOR WRITTEN COMMENT.			
DRAWING TO BE USED FOR THE STATUS INDICATED ONLY.			
ALL DIMENSIONS AND DETAILING SHOWN MUST BE CHECKED AND CONFIRMED ON SITE. ANY DISCREPANCIES MUST BE REPORTED TO THE ARCHITECT PRIOR TO THE COMMENCEMENT OF ANY WORK. ALL WORK AND MATERIALS TO BE IN ACCORDANCE WITH CURRENT STATUTORY REGULATION, RELEVANT CODES OF PRACTICE AND BRITISH STANDARDS. ALL DIMENSIONS ON THIS DRAWING ARE IN MILLIMETRES UNLESS OTHERWISE STATED.			