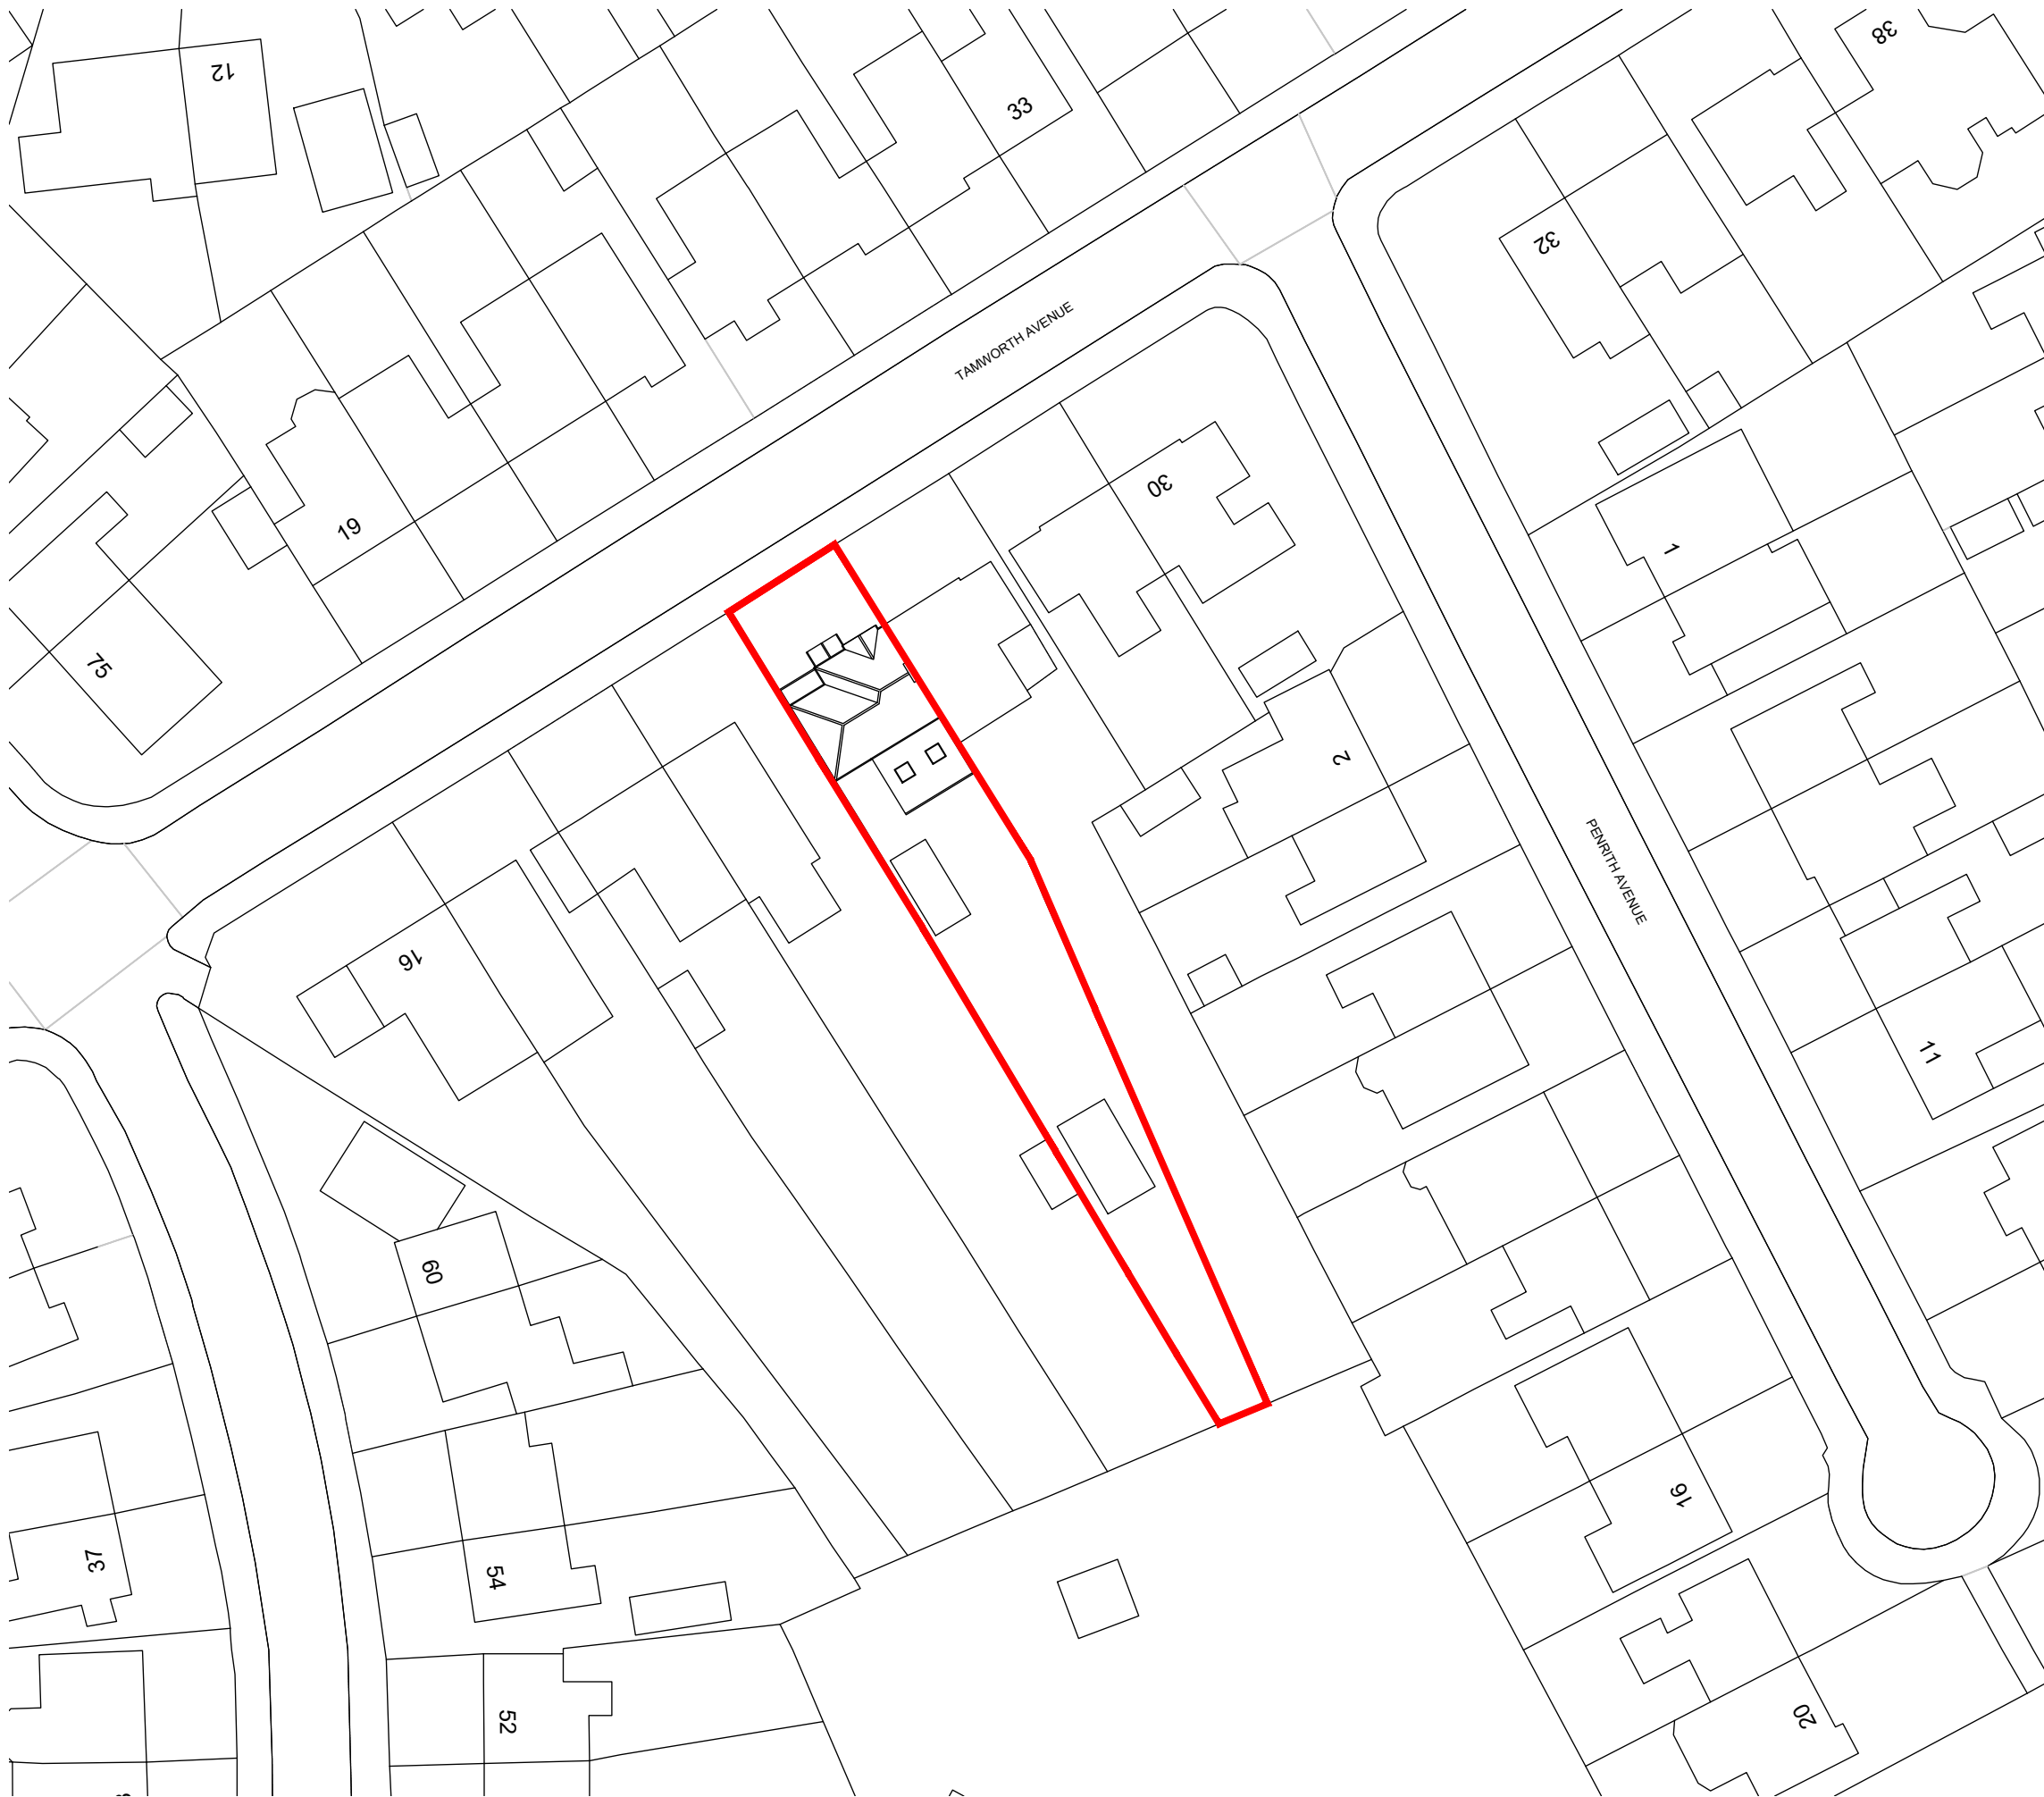


CLIENT	EMMA VENOSA		
PROJECT	24 TAMWORTH AV, WHITEFIELD		
NAME	PROPOSED SITE PLAN		
DRAWING	S(00)02	REV	A
DATE	24.02.26	SCALE	1:500 @ A3