



1 Front - Proposed - 72-74
1 : 100




2 Rear - Proposed - 74
1 : 100



3 Left Side - Proposed - 72
1 : 100



4 Left Side - Proposed - 74
1 : 100

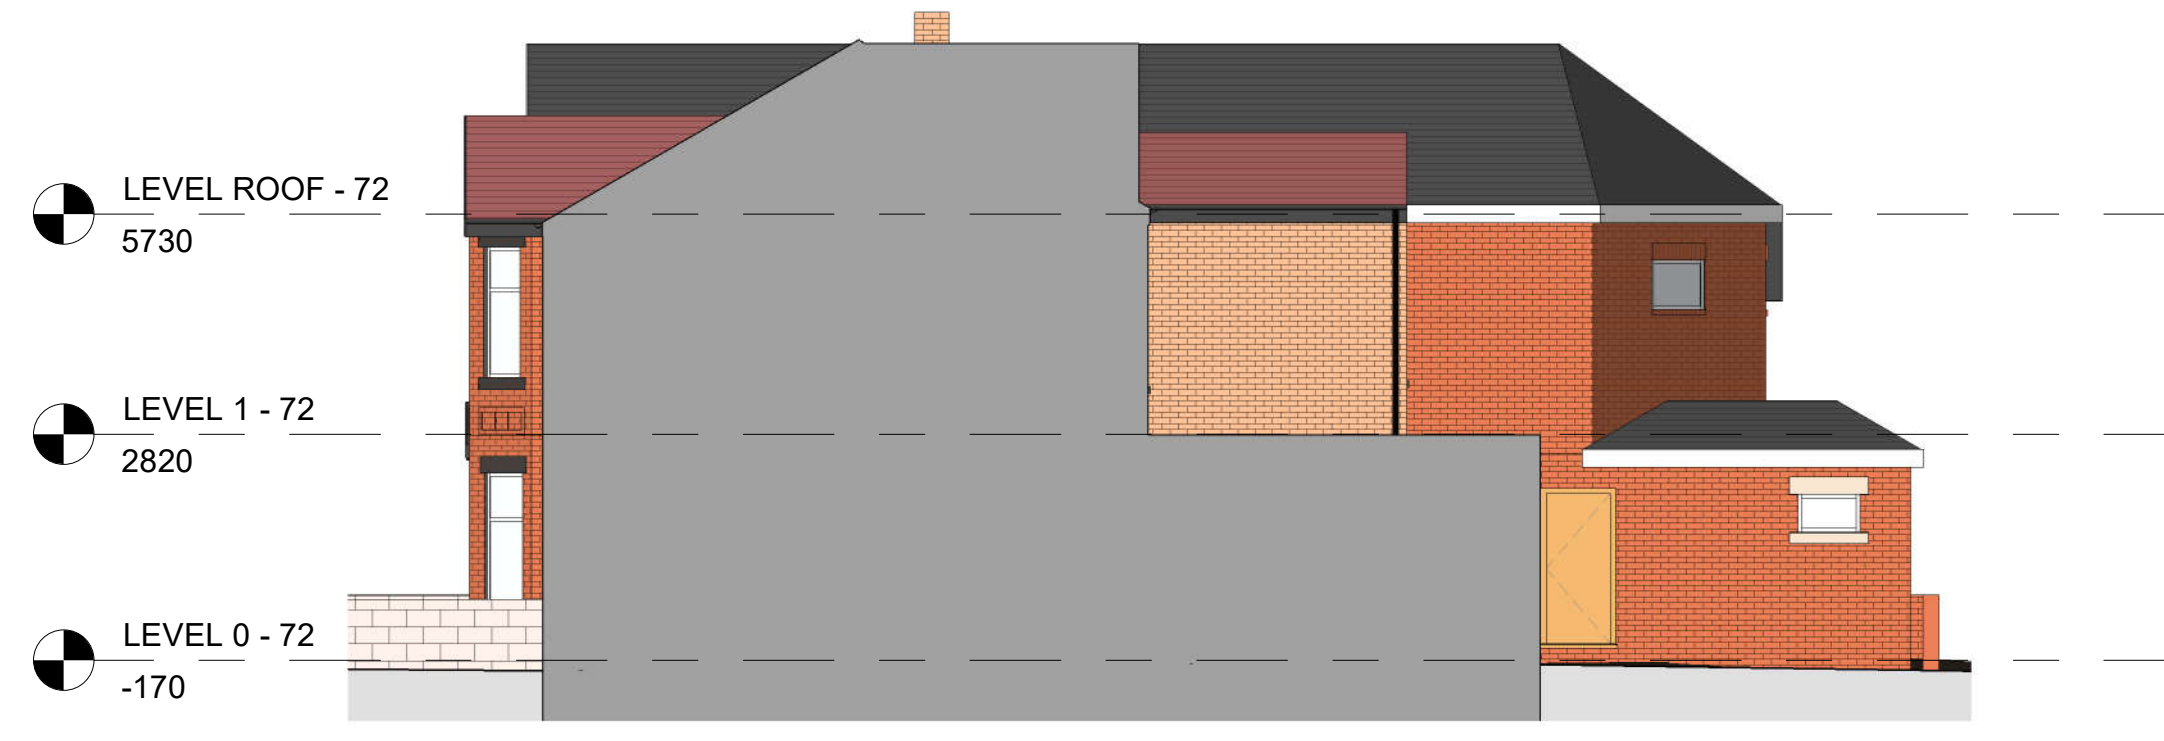

5 Right Side - Proposed - 72
1 : 100



6 Right Side - Proposed - 74
1 : 100

1	Revised Plans	20/09/2023
No.	Description	Date

PROJECT			72-74 King's Road		
TITLE					
72-74 Proposed Elevations					
CLIENT					
Cope					
STATUS					
DESIGN					
DRAWN BY		DATE		SCALE (@ A1)	
SG		31/12/2020		1 : 100	
PROJECT NUMBER			DRAWING NUMBER		REV
GSS23082			003A		1
GOLD SKETCH					
S T U D I O S					
www.goldsketch.co.uk			info@goldsketch.co.uk		0161 792 9595
NOTES					
© COPYRIGHT - ALL RIGHTS RESERVED.					
THIS DRAWING IS NOT TO BE REPRODUCED WITHOUT WRITTEN CONSENT.					
DRAWING TO BE USED FOR THE STATUS INDICATED ONLY.					
ALL DIMENSIONS ARE TO FACE UNLESS OTHERWISE SPECIFIED AND CONFIRMED ON SITE. ANY DISCREPANCIES TO BE REPORTED TO THE ARCHITECT.					
ALL DIMENSIONS ARE IN METERS UNLESS OTHERWISE SPECIFIED.					
LEGISLATION: RELEVANT CODES OF PRACTICE AND BRITISH STANDARDS. ALL DIMENSIONS ON THIS DRAWING ARE IN MILLIMETERS UNLESS OTHERWISE STATED.					