



① Front - Existing - 72-74
1 : 100




② Rear - Existing - 72 - 74
1 : 100




③ Left Side - Existing - 74
1 : 100




④ Left Side - Existing - 72
1 : 100

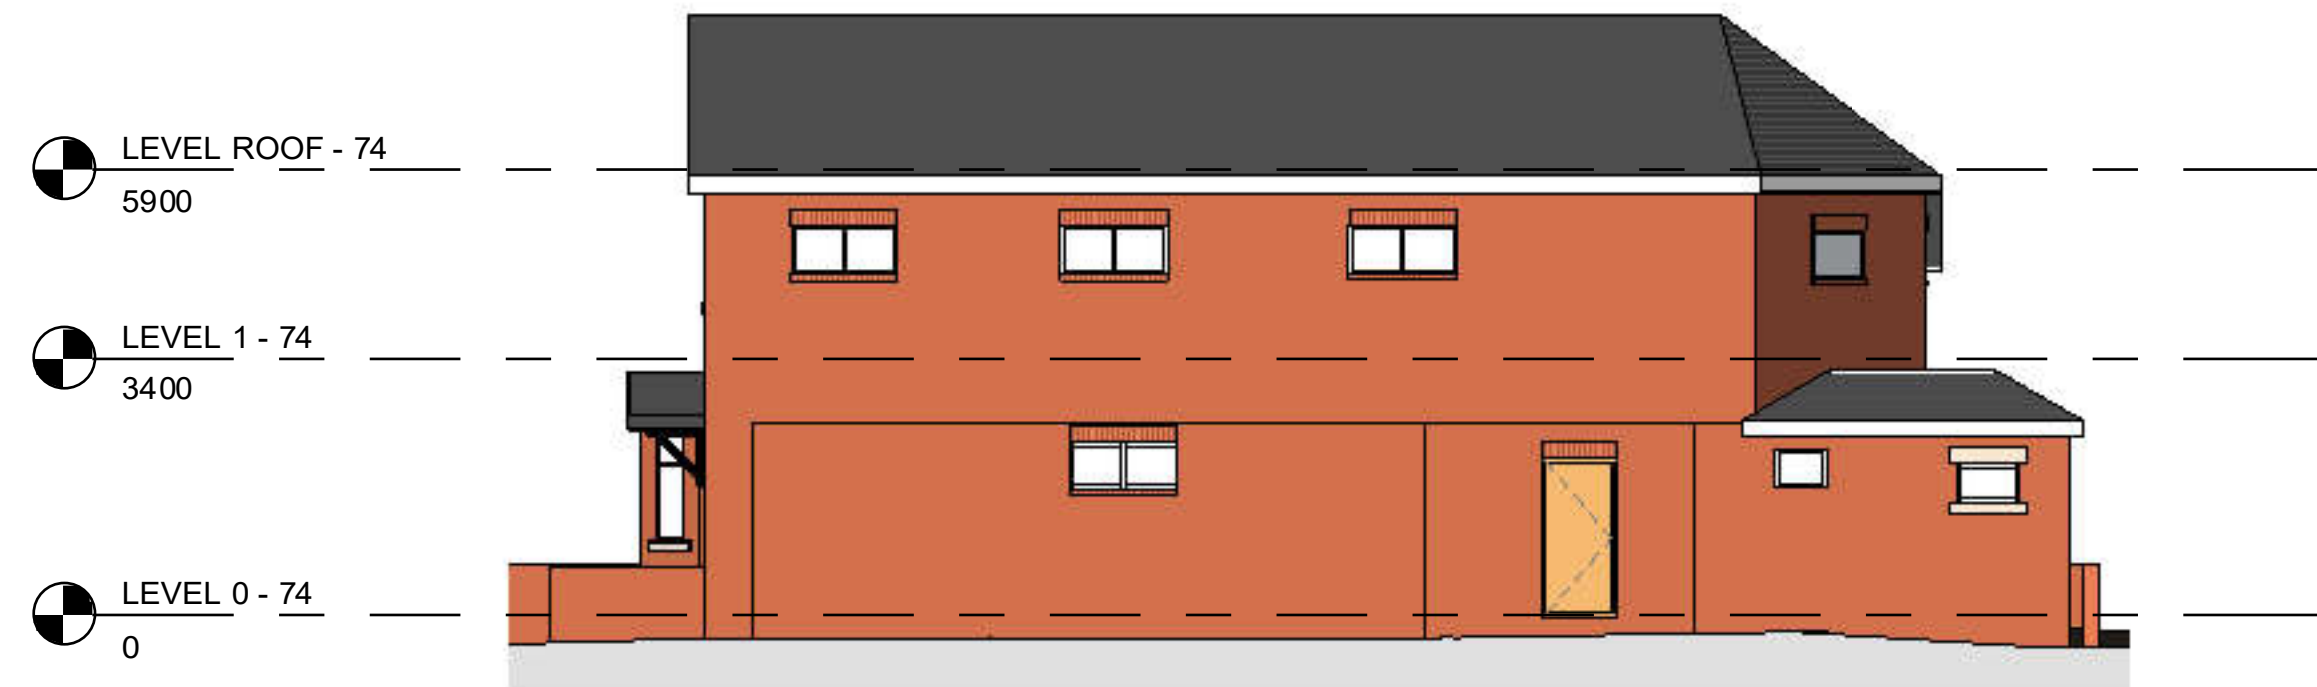

⑦ Right Side - Existing - 74
1 : 100

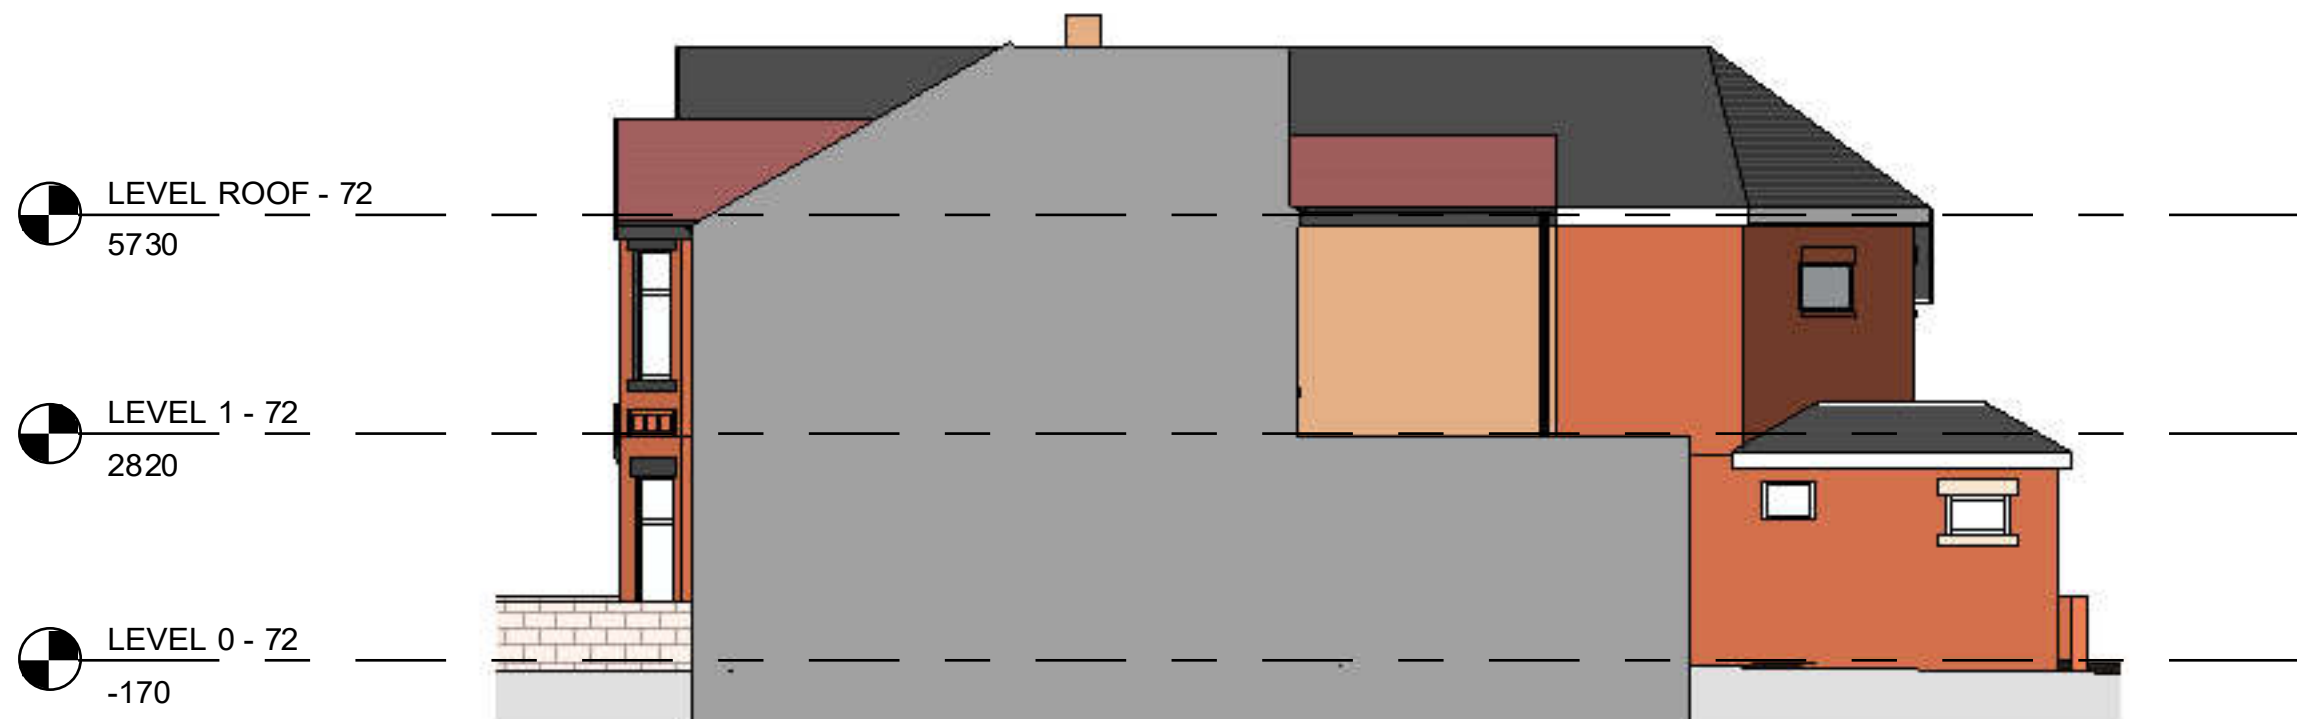

⑧ Right Side - Existing - 72
1 : 100

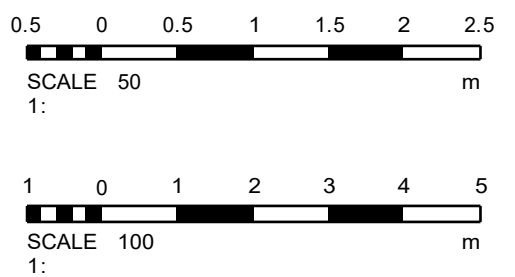

No		Description	Date
PROJECT		72-74 King's Road	
TITLE		72 -74 Existing Elevations	
CLIENT		Cope	
STATUS		DESIGN	
DRAWN BY	DATE	SCALE (@ A1)	
CB	20/07/2023	1 : 100	
PROJECT NUMBER		DRAWING NUMBER	REV
GSS23082		002A	
GOLD SKETCH STUDIOS www.goldsketch.co.uk info@goldsketch.co.uk 0161 792 9595			
NOTES: © COPYRIGHT - ALL RIGHTS RESERVED. THIS DRAWING MUST NOT BE REPRODUCED WITHOUT PRIOR WRITTEN CONSENT. DRAWING TO BE USED FOR THE INTENTION INDICATED ONLY. ALL DIMENSIONS ARE TO THE OUTLINE OF THE WORK AND NOT TO THE FACE UNLESS OTHERWISE STATED. ALL DIMENSIONS ARE TO BE IN ACCORDANCE WITH THE REQUIREMENTS OF THE LEGISLATION RELEVANT TO THE CODES OF PRACTICE AND BRITISH STANDARDS. ALL DIMENSIONS ON THIS DRAWING ARE UNLESS OTHERWISE STATED.			