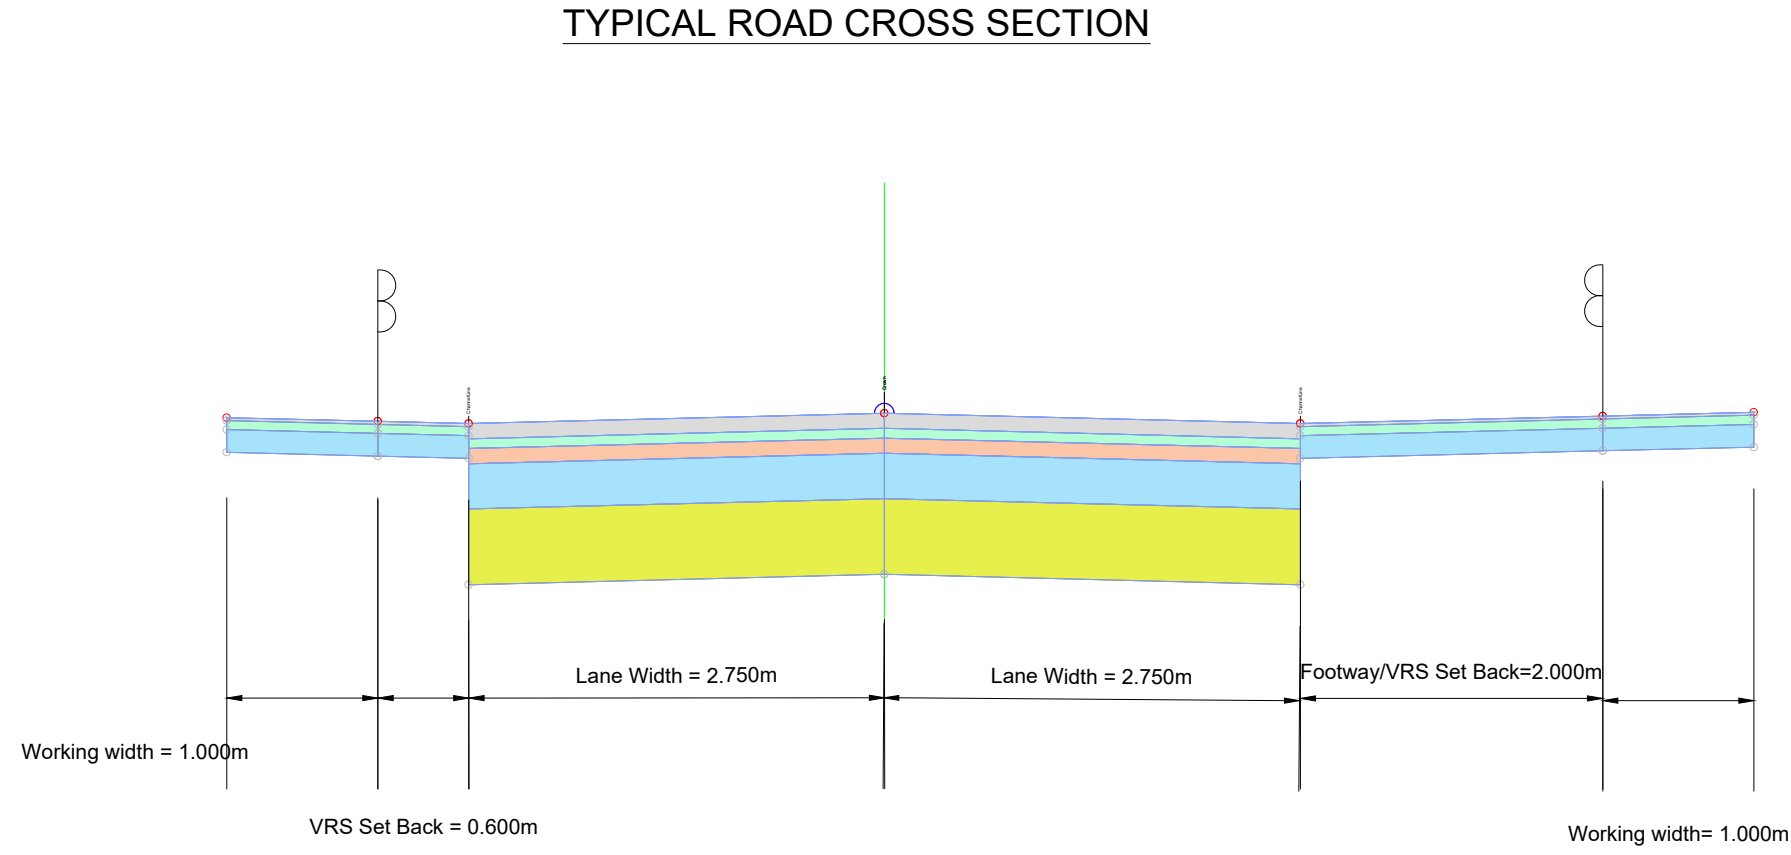
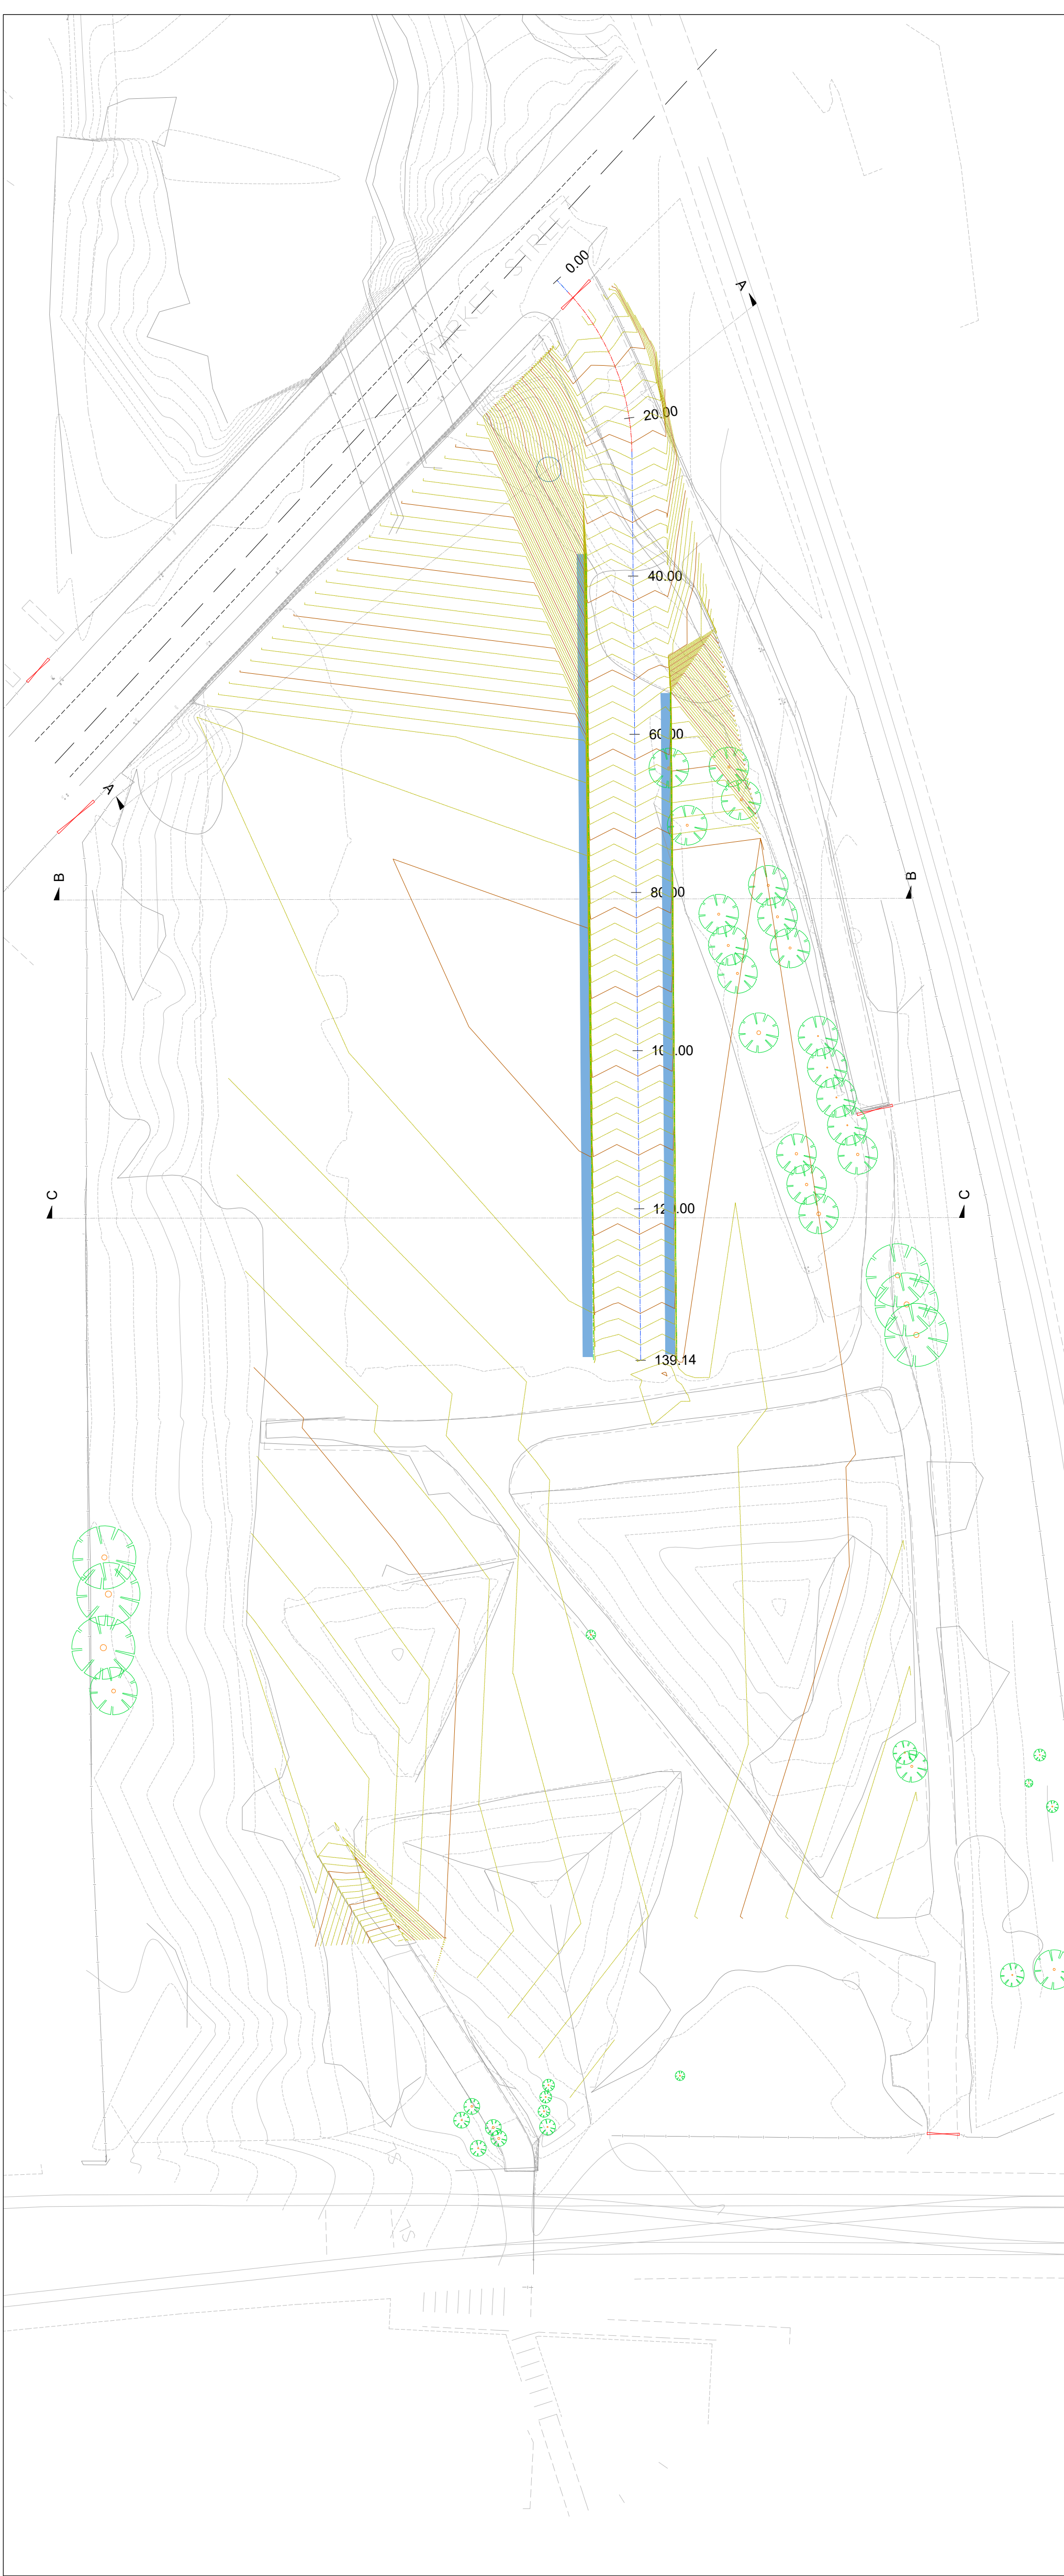


PRIMARY ROAD - LONGSECTION
SCALE: H 1:200, V 1:200. DATUM: 85.000

Notes

1. Do not scale from this drawing on print or electronically. Work from figured dimensions only.
2. No deviation from the details on this drawing is allowed without CampbellReith's prior permission in writing.
3. Read this drawing with all Architect's, Service Engineer's and CampbellReith's relevant details, specifications and drawings.
4. All work is to be done in accordance with the relevant specifications issued by CampbellReith, British Standard Codes of Practice, Statutory Requirements and the Contract Documents.
5. Drawing revision:
 - P: Preliminary** Evolving drawings for approvals, tenders, billings etc.
 - C: Contractual** Drawings authorized and approved for stage completion Stage-Tender or Stage 5-Construction.
6. Drawing status:
 - Work in progress
 - S0** - Initial status
 - Shared (Non-contractual)
 - S1** - Suitable for coordination, **S2** - Suitable for information, **S3** - Suitable for review and comment, **S4** - Suitable for stage approval.
 - Published (For contractors purposes)
 - A1, An etc** - Authorised and accepted ('n' relates to work stages)
 - B1, Bn etc** - Partial sign-off (with comments)
 - CR** - As constructed record document (Final Construction ONLY. Any deviations to that which is on site is not the liability of CampbellReith)
7. Work Stages:
 - 2 - Concept, 3 - Definition, 4 - Design, 5 - Build & commission, 6 - Handover
8. Only drawings with revision **Cn** and status **A5** to be used for Construction.
9. Topographical information provided by Inorail in February 2022
10. TFGM boundary provided by TFGM in January 2023
11. Existing road markings are indicatively shown only
12. All proposals are subject to further consultation with Bury County Council and specialist technical review

Key:

- Indicative retaining wall
- Existing
- Proposed

Rev	Description	Date	By
P3	Issued for information	14/11/24	LR
P2	Issued for information	26/06/24	LR
P1	Issued for information	01/02/24	LR

CampbellReith
consulting engineers

London 020 7340 1700 Manchester 0161 819 3060
Surrey 01737 784500 Birmingham 01675 467 484
Bristol 0117 916 1066 Dubai 00 971 4345 7088

www.campbellreith.com

Job Title	Pyramid Park Enabling Works
Client	Bury Council

Contour Plan & Sections

Drawn by	Date made	Scale	@ A0	Checked by	Suitability	CR Project
LR	27/11/23	as stated	BT	P2	14111	

Project No	Orig	Funct.	Spatial	Form	Disc.	Number	Rev
14111	CRH	ZZ	XX	DR	C	5012	P3