



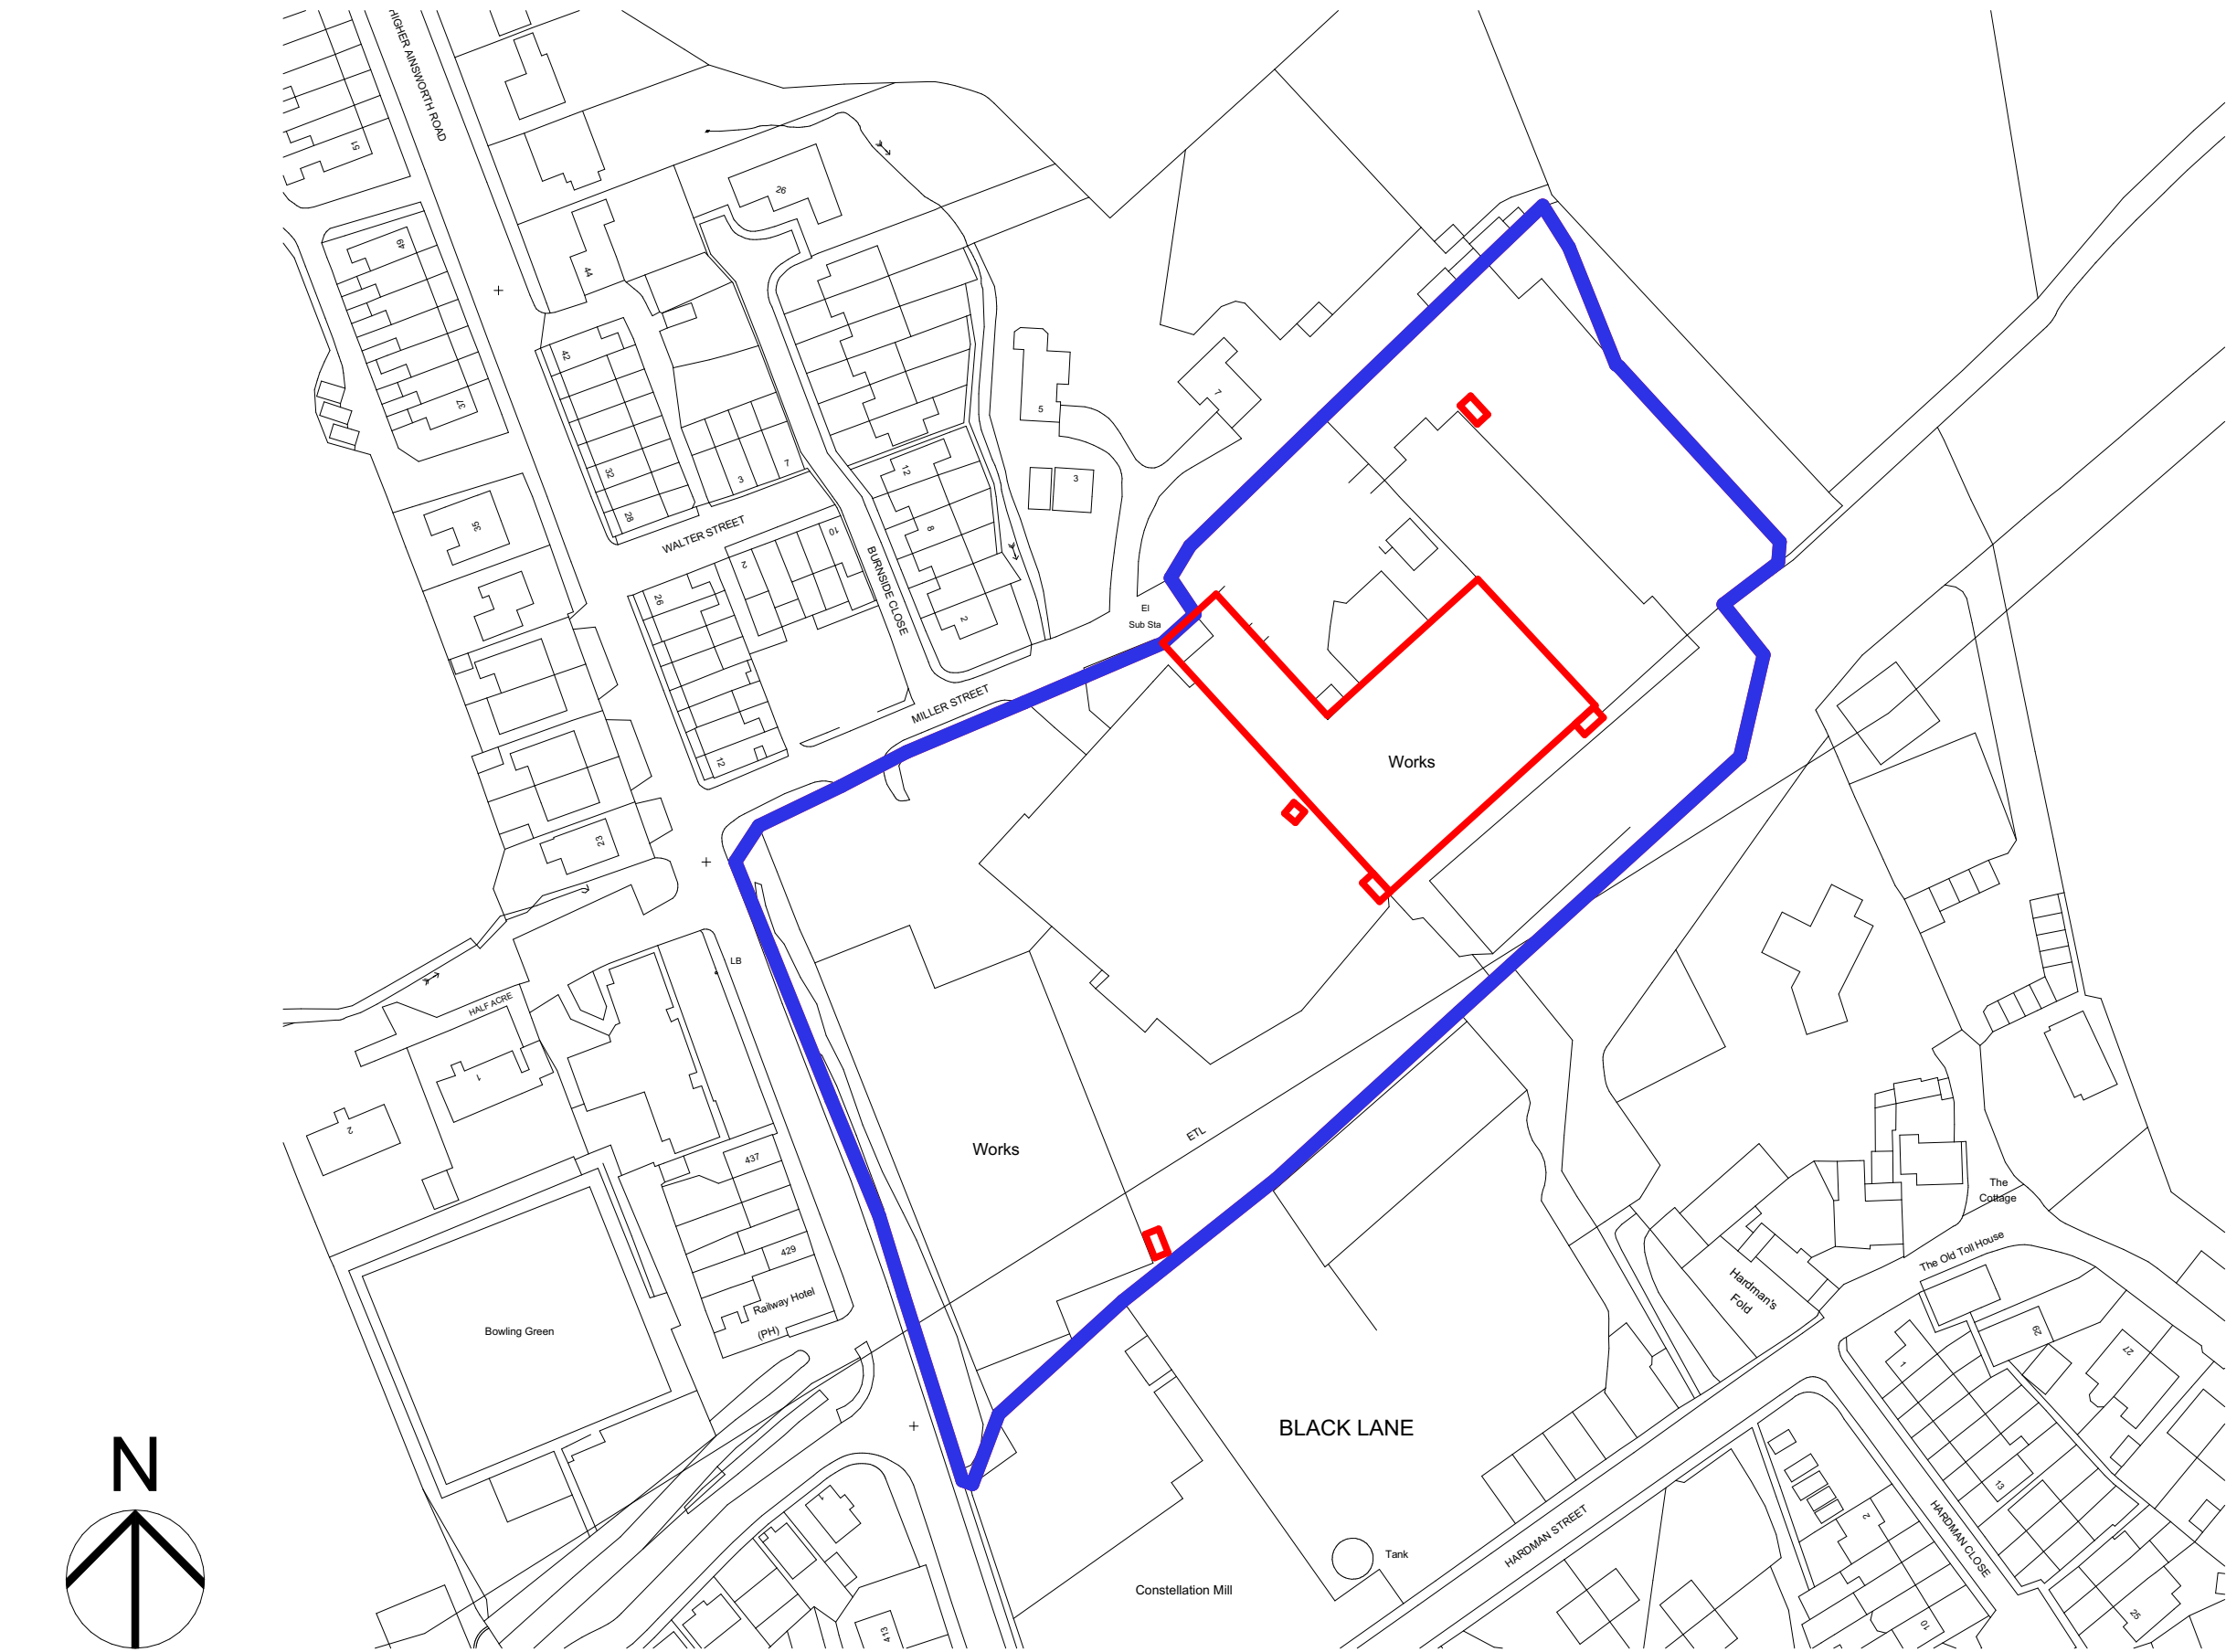

os location plan 1:1250

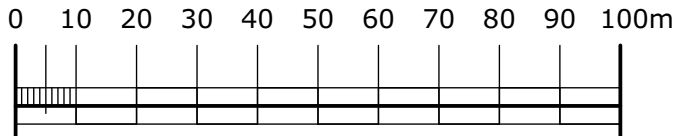

scale 1:1250

issue:  
A: original issue  
B: 08.09.22: jl: red edge amended and blue edge added to suit unit 3 planning application  
D: 14.10.22: jl: red edge added to unit 3



client: Faith in Nature  
project: Faith in Nature  
miller street, higher ainsworth, radcliffe  
sheet: OS Plan

|         |        |         |     |   |
|---------|--------|---------|-----|---|
| job no: | 20.173 | dwg no: | 001 | D |
|---------|--------|---------|-----|---|

scale: 1:1250 @ A3  
date: 26.01.21  
drawn: sr  
capricorn park  
blakewater road  
blackburn bb1 5qr  
t: 01254 297700  
e: design@cdparchitects.co.uk