


## Unit 2, Park Seventeen, Whitefield

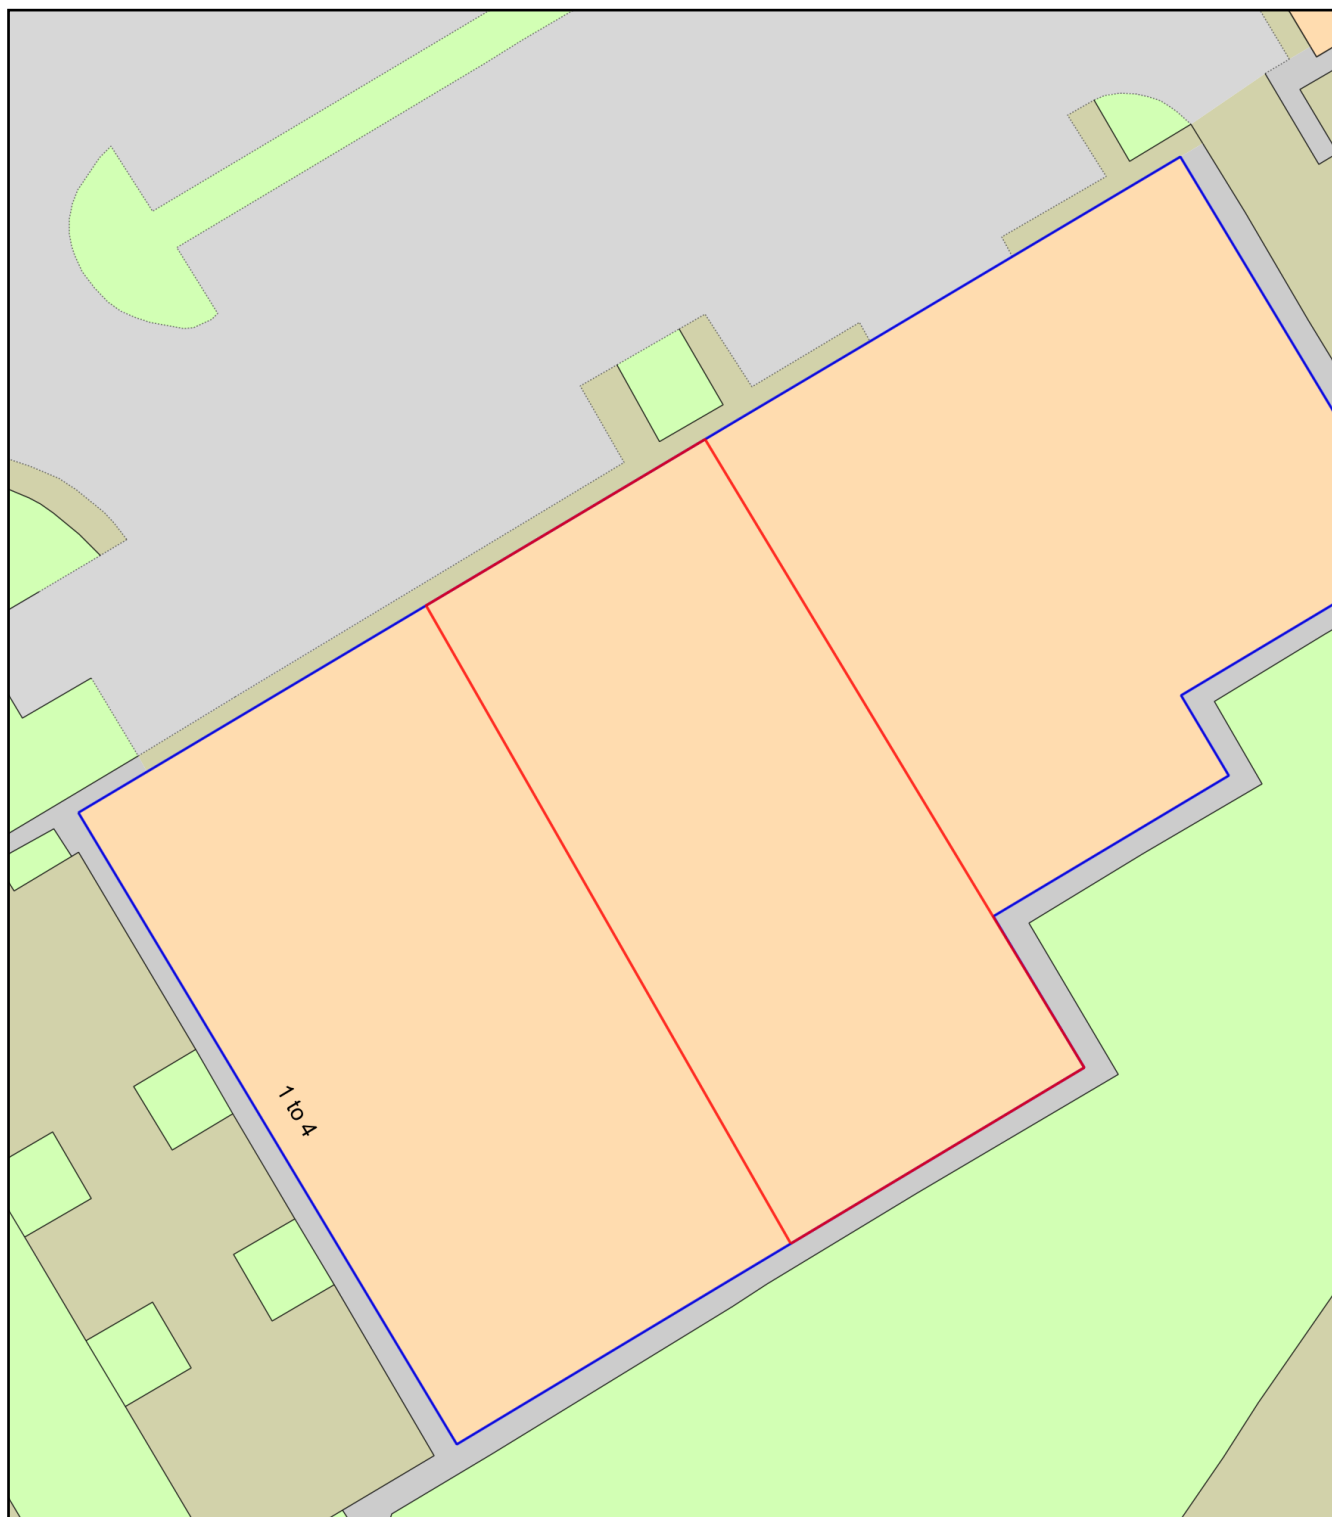

0 20  
Metres



Plan Produced for: John Munro

Date Produced: 16 May 2023

Plan Reference Number: TQRQM23136093128590

Scale: 1:500 @ A4