



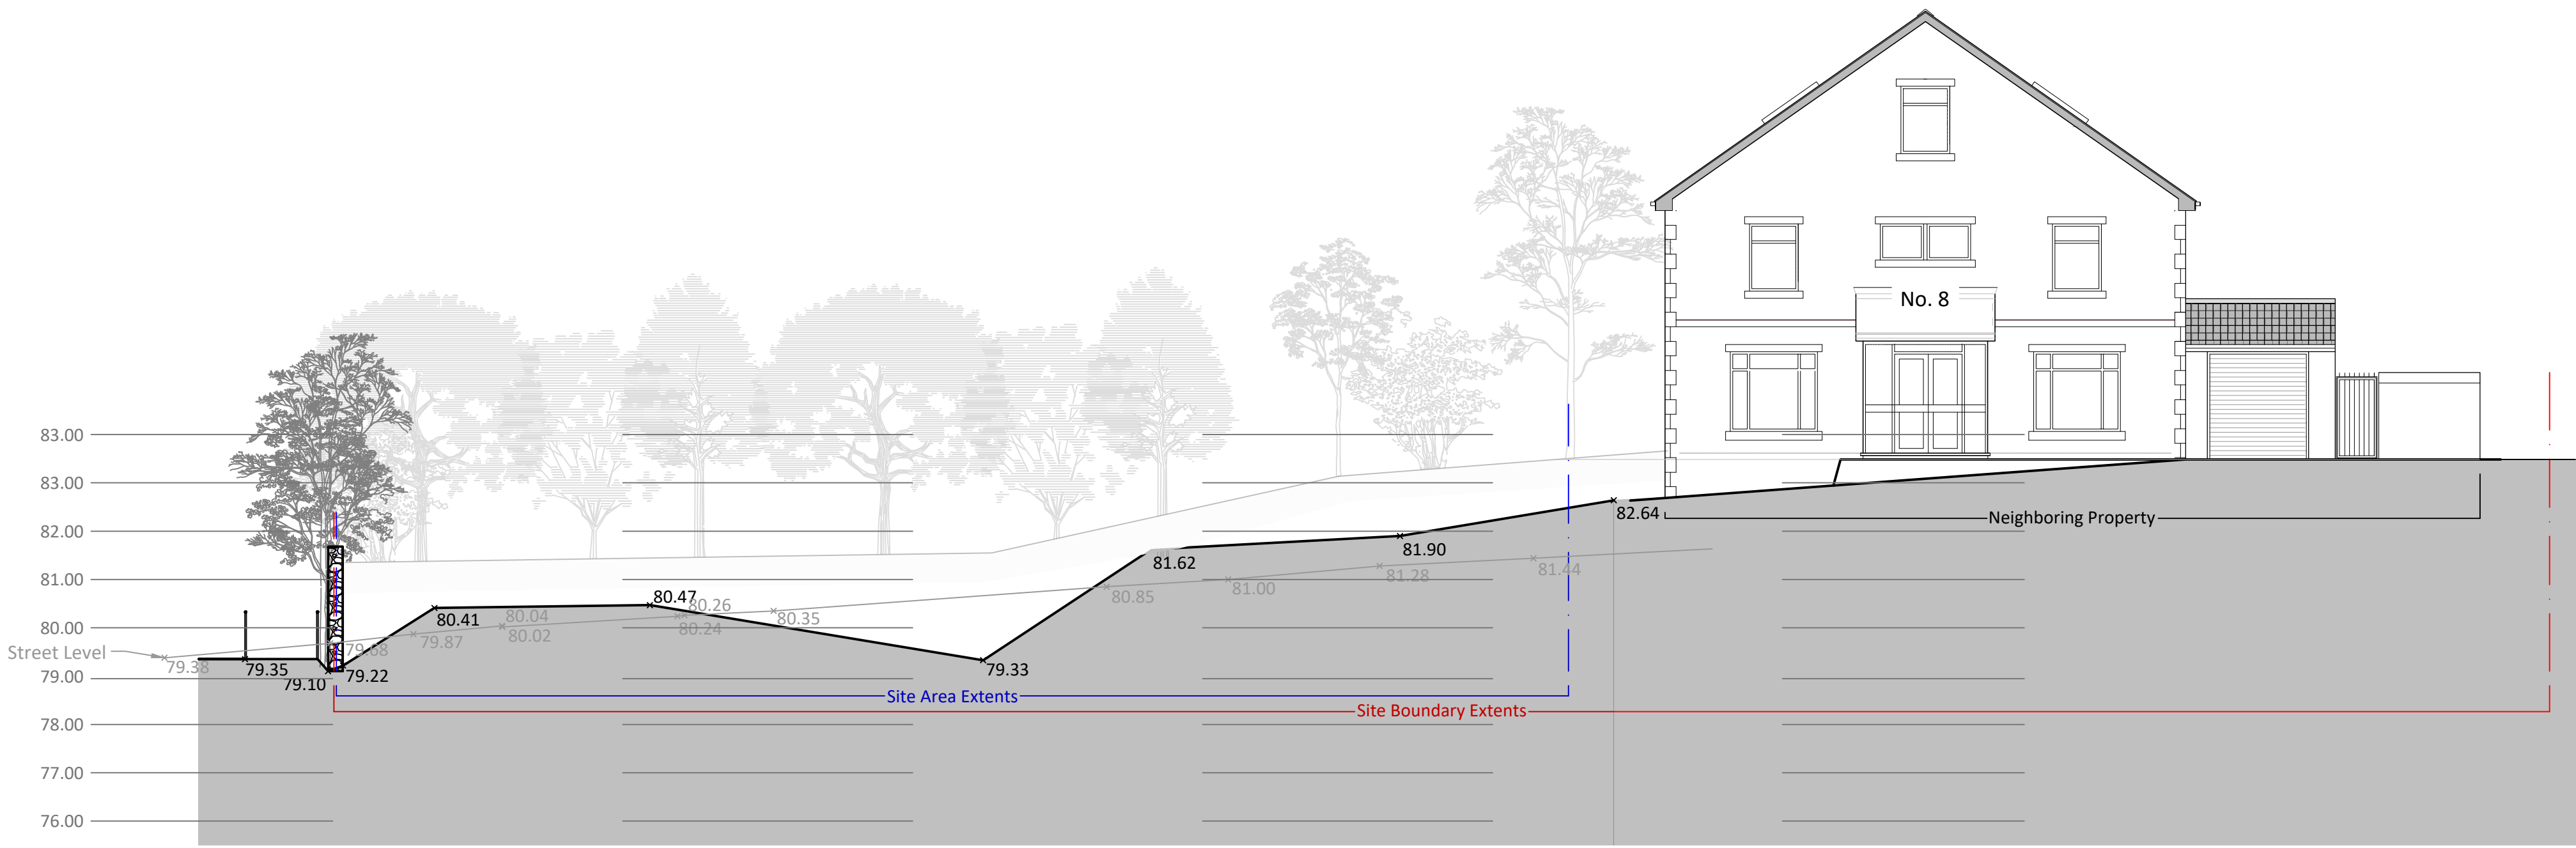

Section A-A




Scale Bar 1:100 @ A1

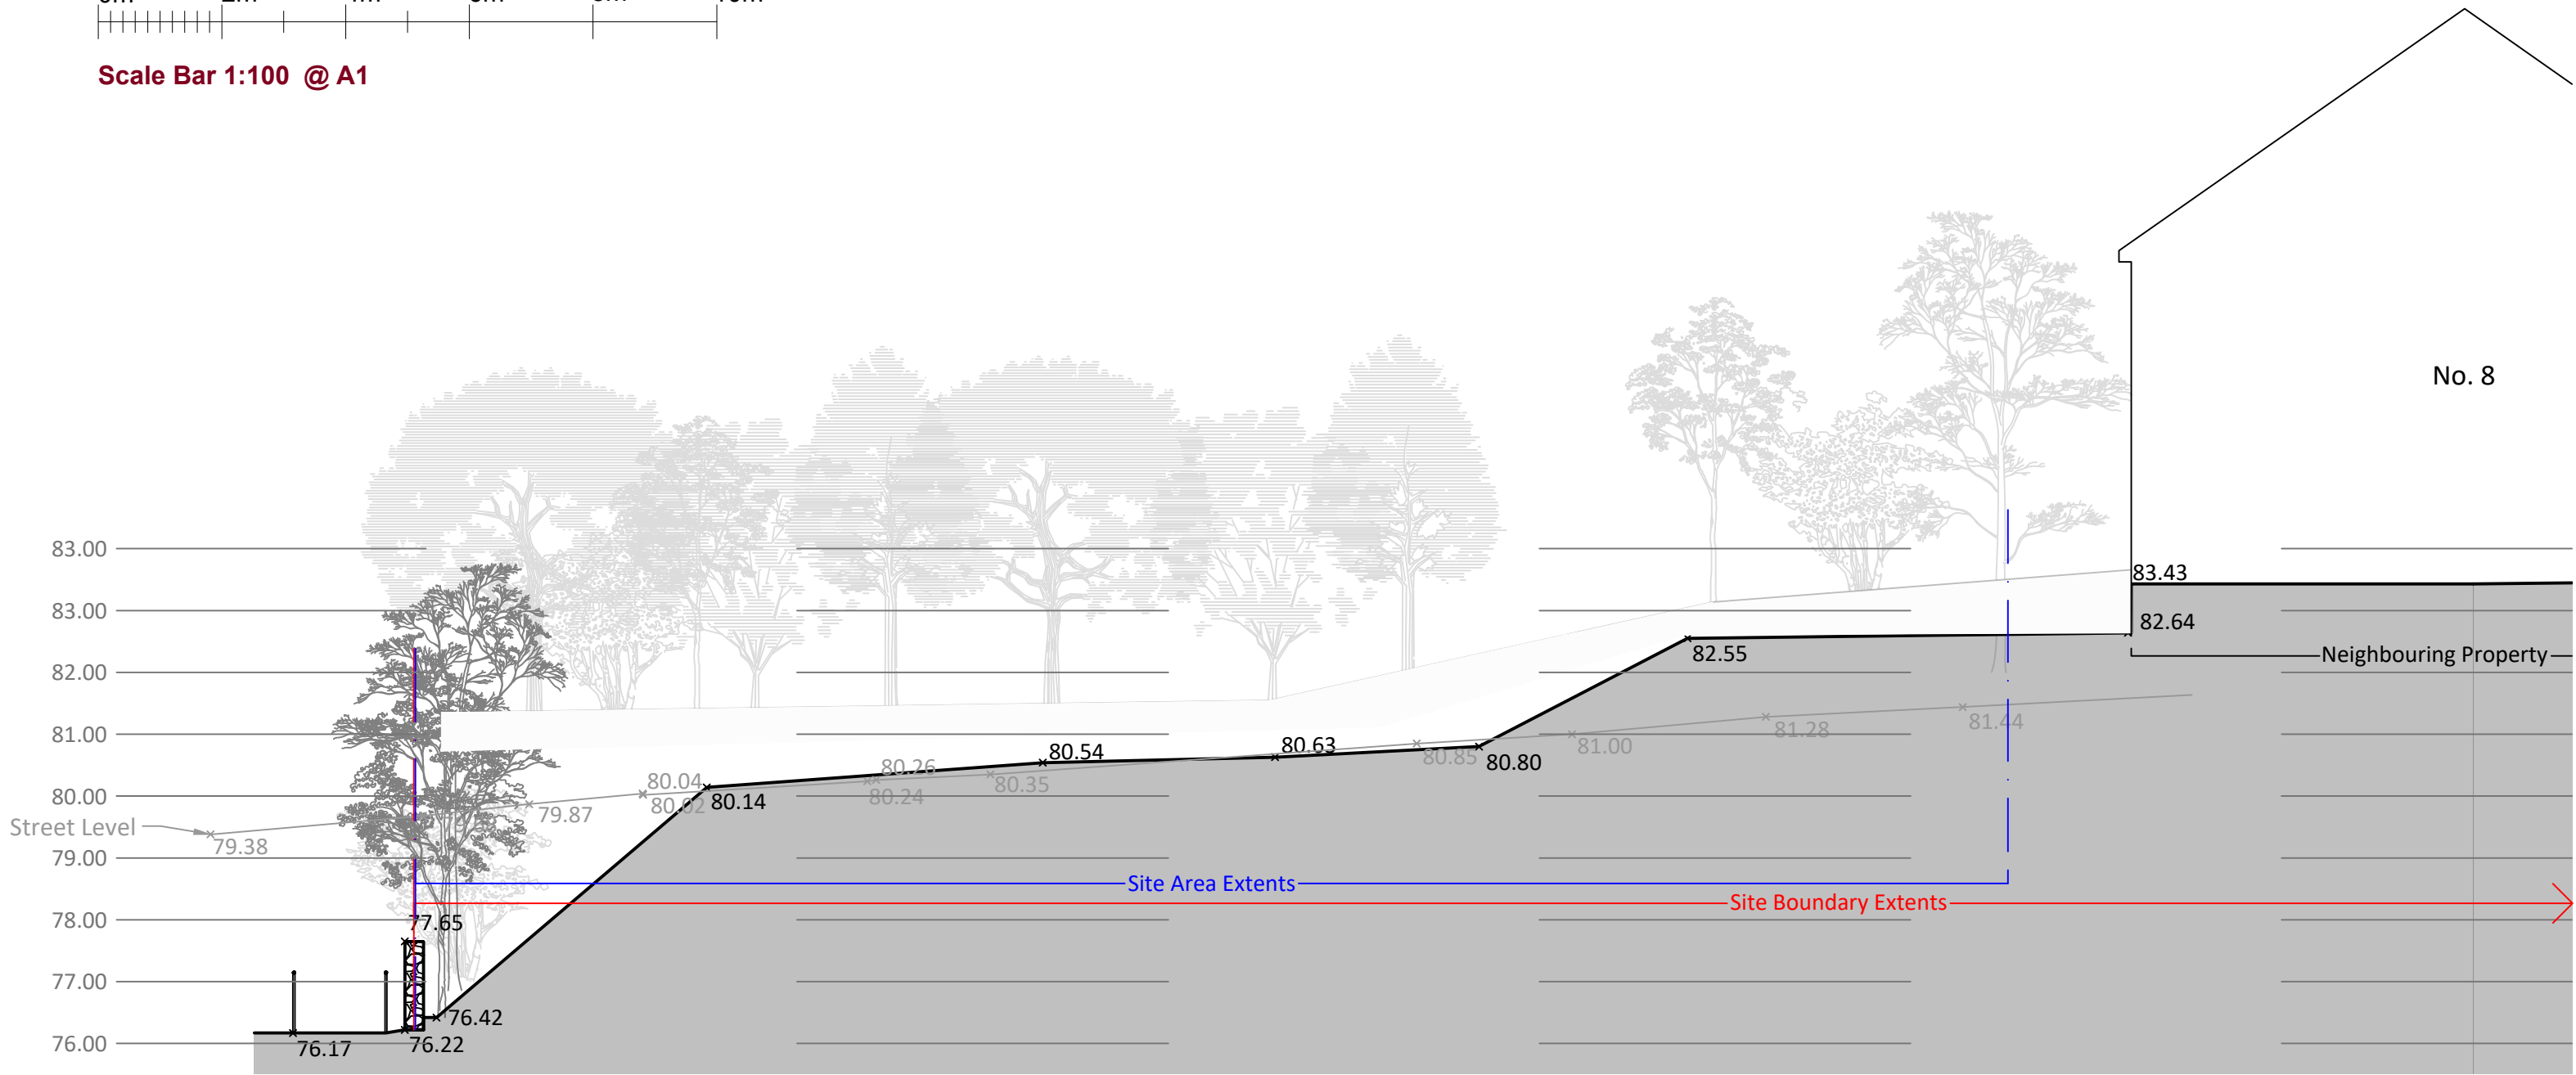

Section C-C



Scale Bar 1:100 @ A1

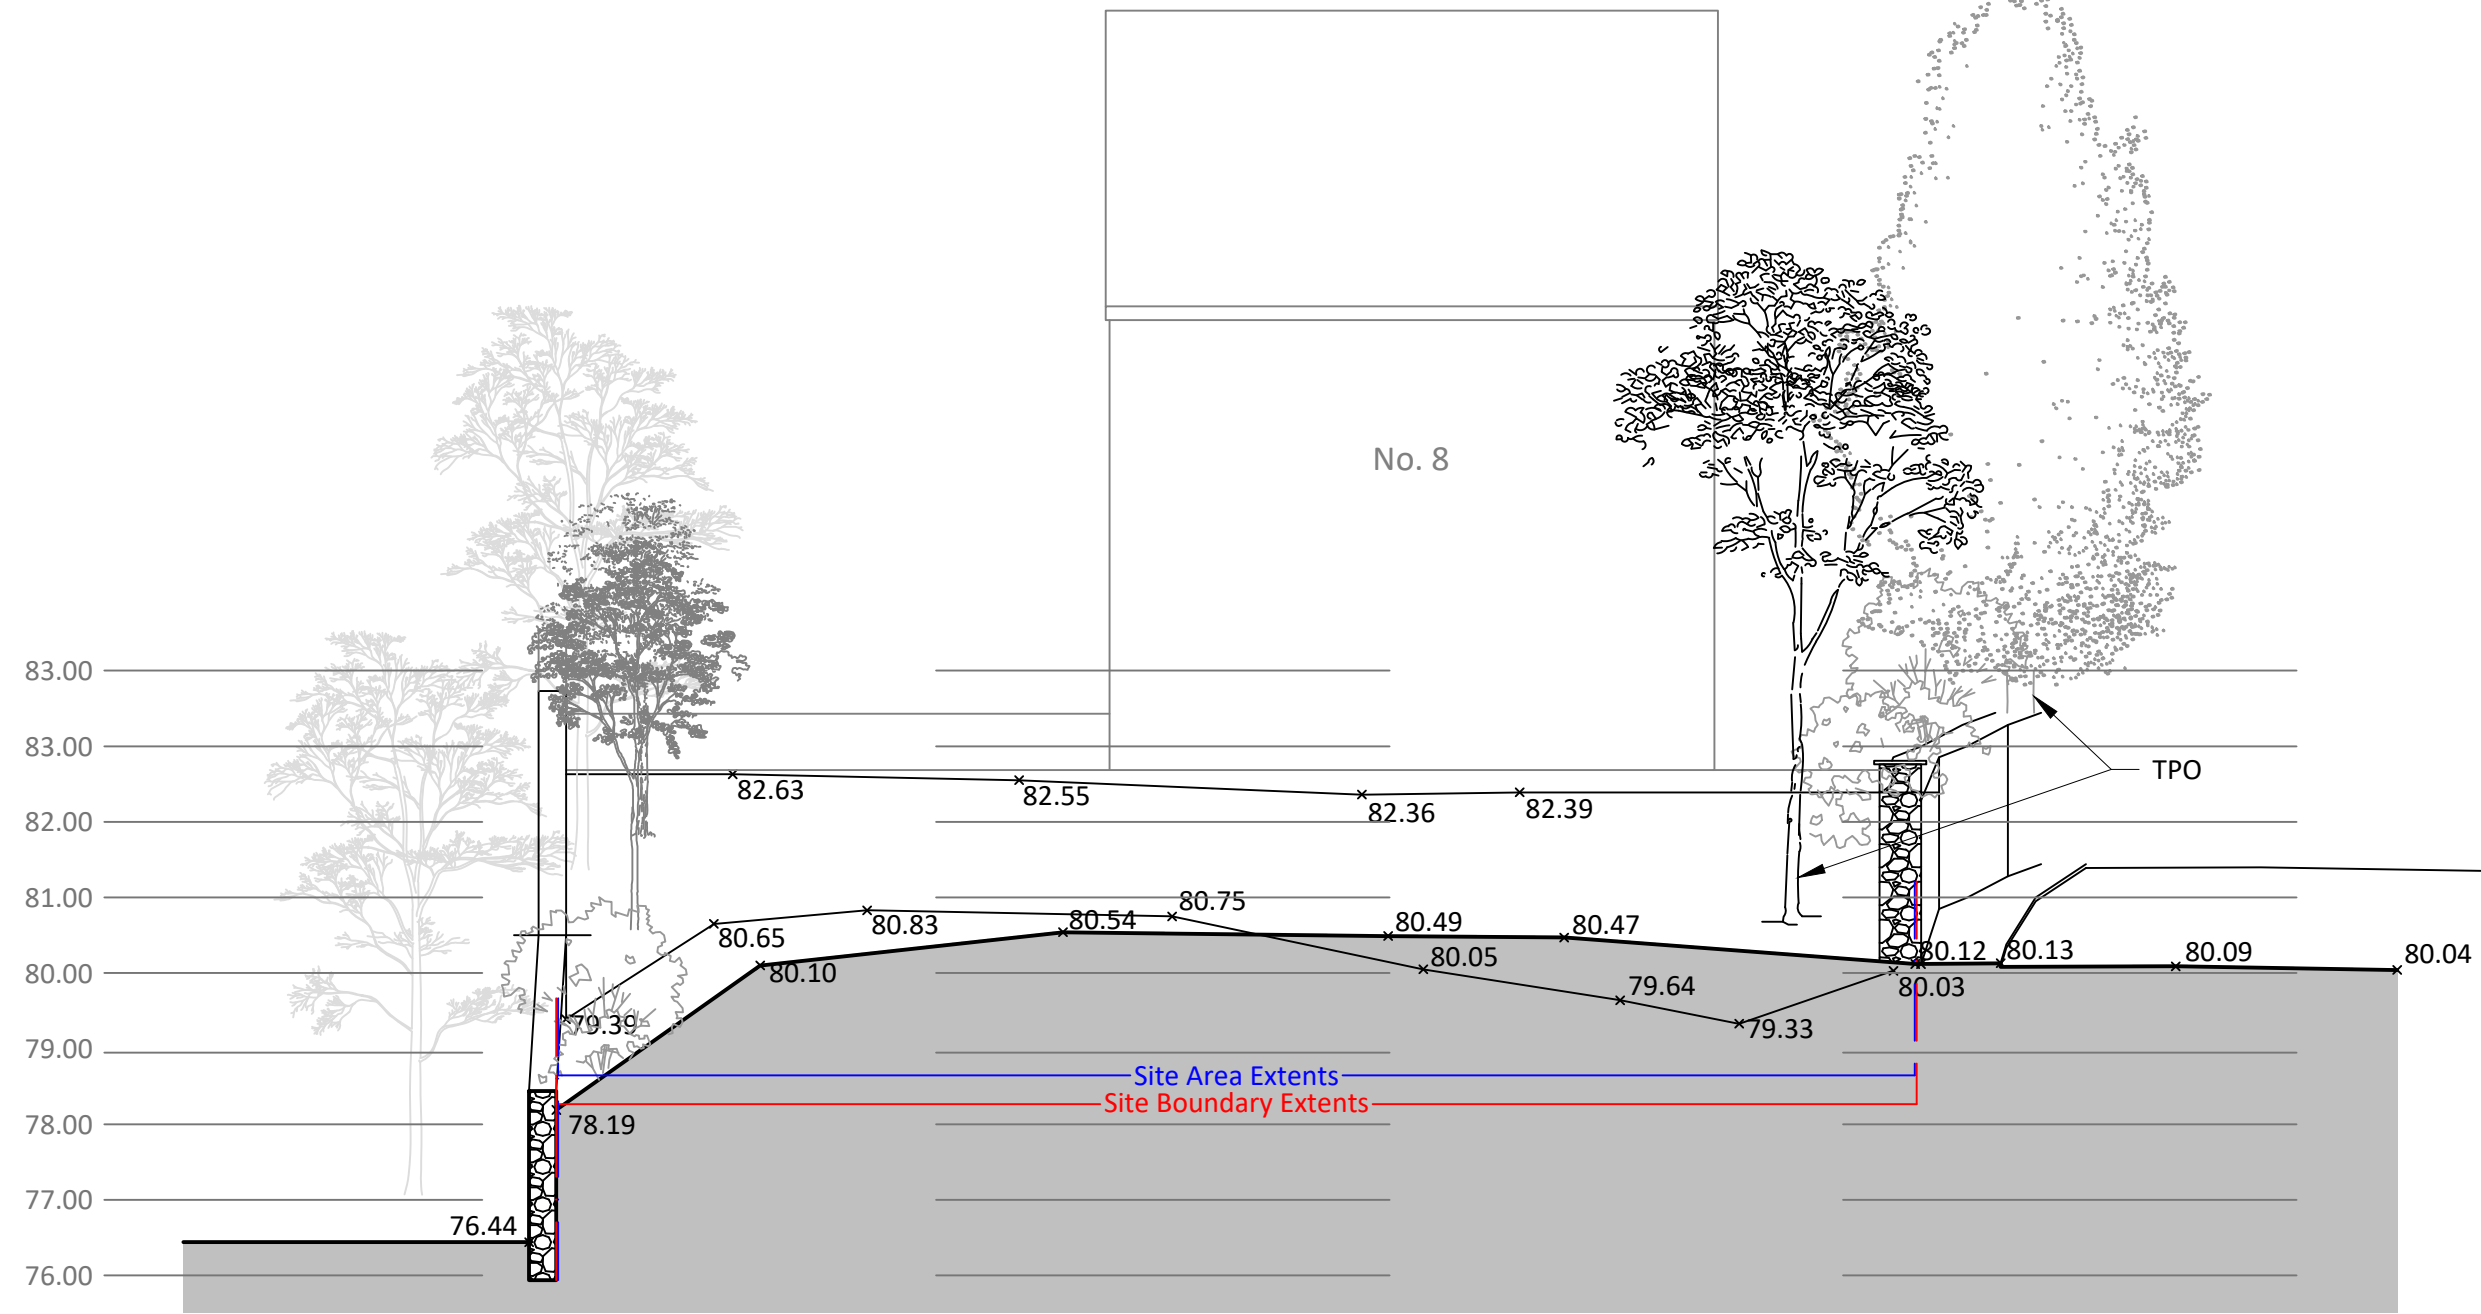

Section B-B




Scale Bar 1:100 @ A1



Existing Site Sections



Scale Bar 1:500 @ A1

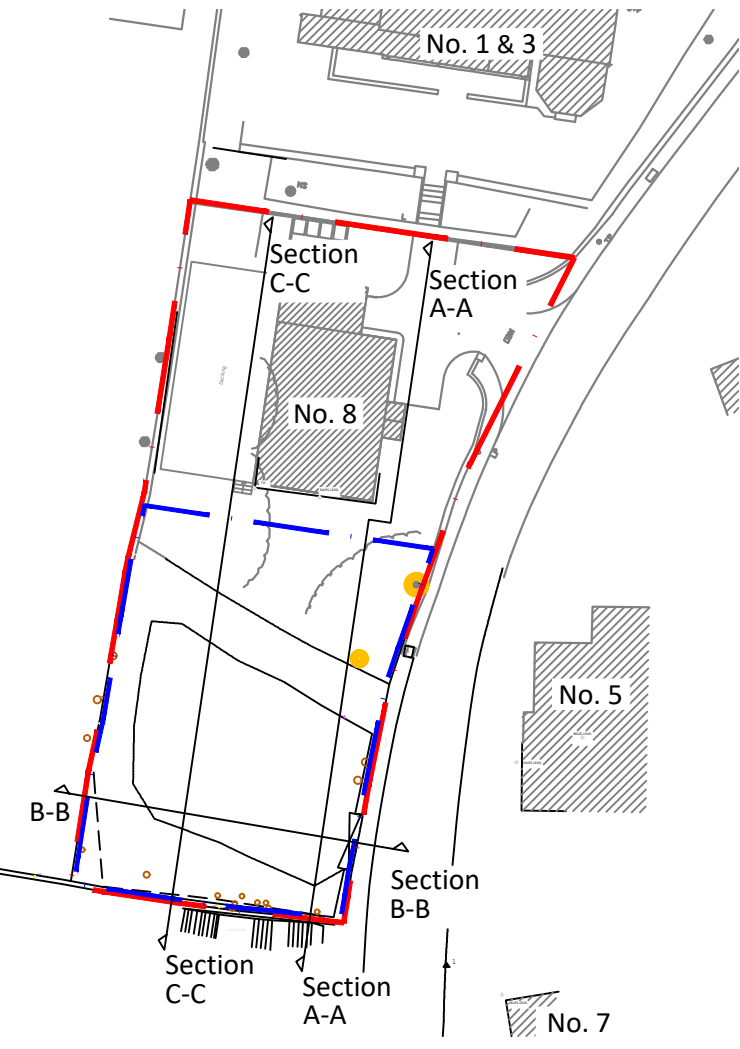

© This Drawing & Design is the copyright of Jenkins Design Services Ltd and should not be reproduced without written consent.

Contractors are to check all levels & dimensions on site prior to site works commencing & report discrepancies to the Designers.

DO NOT SCALE FROM THIS DRAWING

PLANNING

NOTES:-

Site boundary denoted with red line — equates to:-

934 m² / 0.0934 Hectares / 0.2308 Acres

Site area [TBD] denoted with blue line — equates to:-

480 m² / 0.048 Hectares / 0.1186 Acres

A	Site sections updated following topo survey.	CM	TR	15.08.22
Rev	Description	By	Chk	Date
Project:	Haslam Brow Wells Street, Bury			
Title:	Existing Site Sections			
Client:	LAL Shaheen Developments			
Drawn By:	CM	Checked By:	TR	on 26/05/21
Original Size:	A1	Project Number:	22065	
Drawing Number:	SI- XX-DR- A-1004			REV A



JENKINS DESIGN SERVICES LTD
6th FLOOR, 100-102, 104-106, 108-110, 3864-3866, 38