


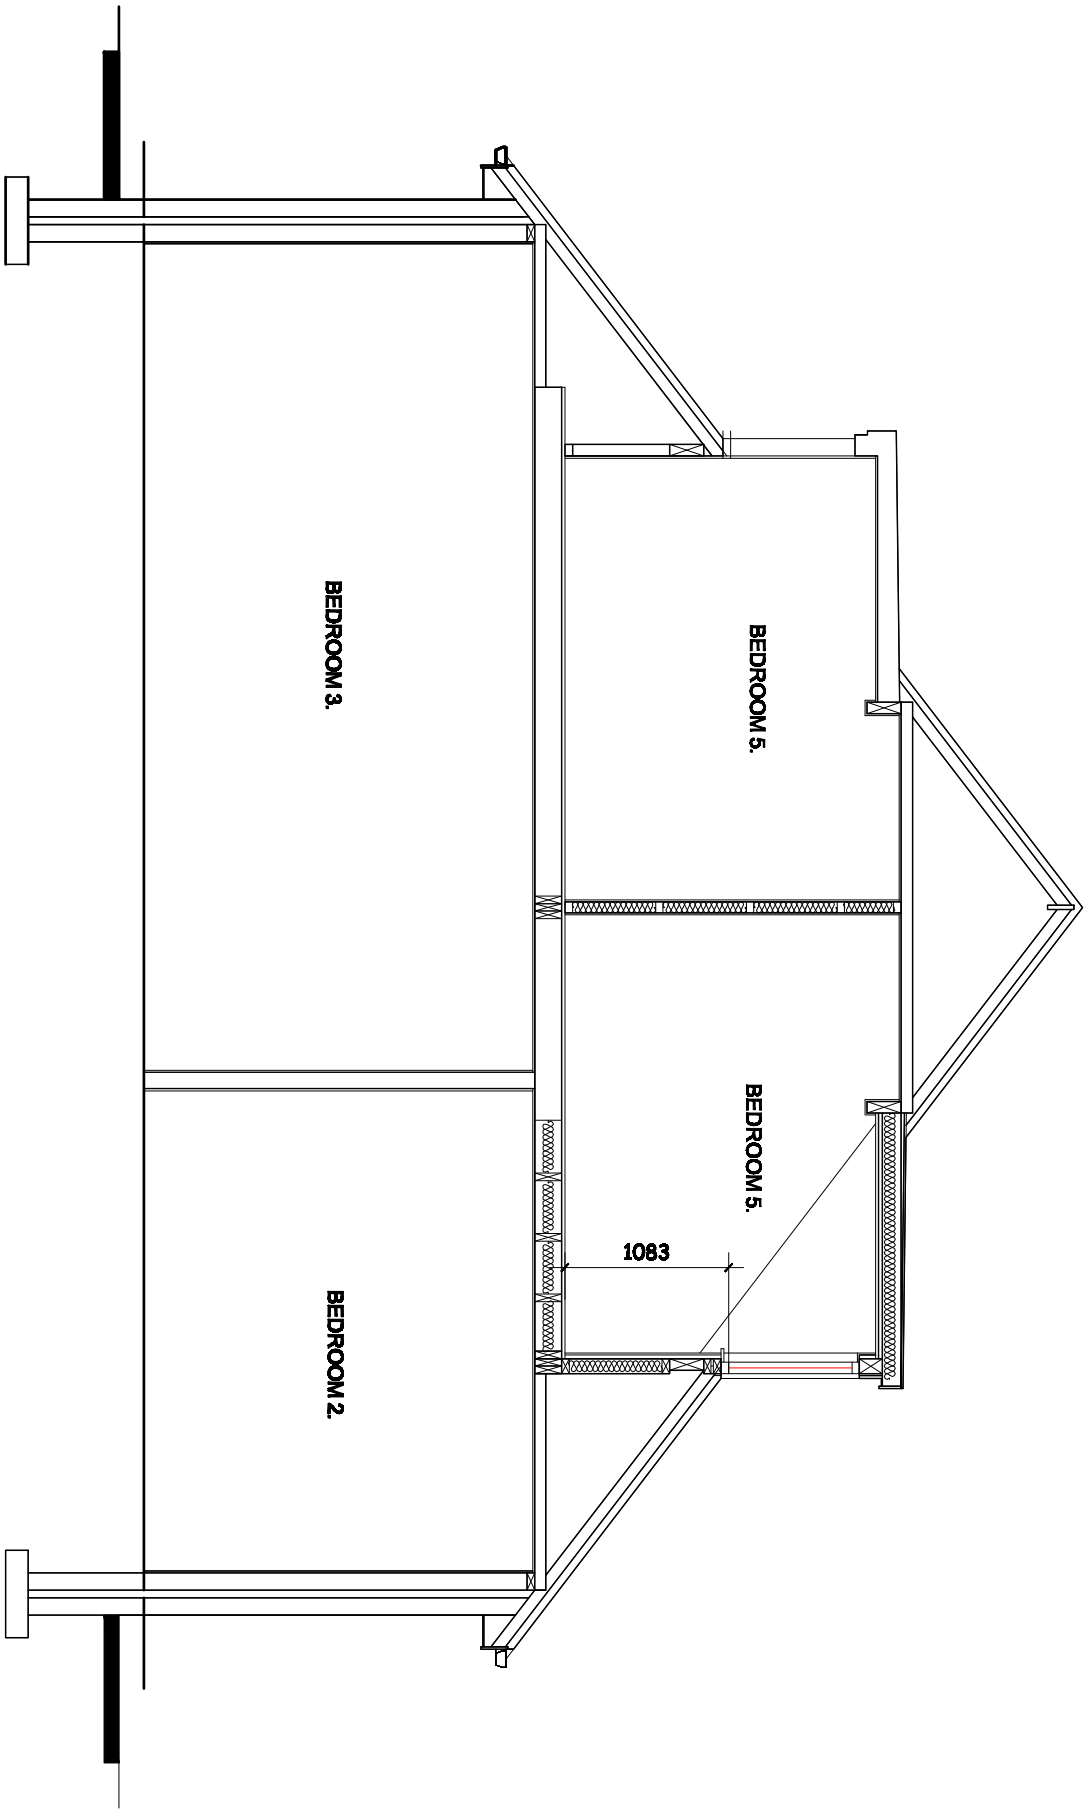

SECTION A-A.

Revised:	Title:	Project:	MTC Designs
	PROPOSED FRONT DORMER AND INTERNAL ALTERATIONS.	12, BRAUNFORD CLOSE, BURY, BL9 7TR	31 Essex Drive Bolton BL2 6TB T: 01204 418714 M: 07700280714 Email: info@mtcdesigns.co.uk
			Scale: 1:50 @ A3 Date: February 2022.
			Drawing No: BR08