


Dimensioning

Figured dimensions only to be taken from these designs and drawings. Work to annotated dimensions only. All dimensions to be checked on site. Architectural designers to be informed immediately of any discrepancies before work proceeds. Drawings are to be read in conjunction with relevant specifications, structural engineers and service engineers' drawings.



EXISTING STREET ELEVATION

1:100 @ A3

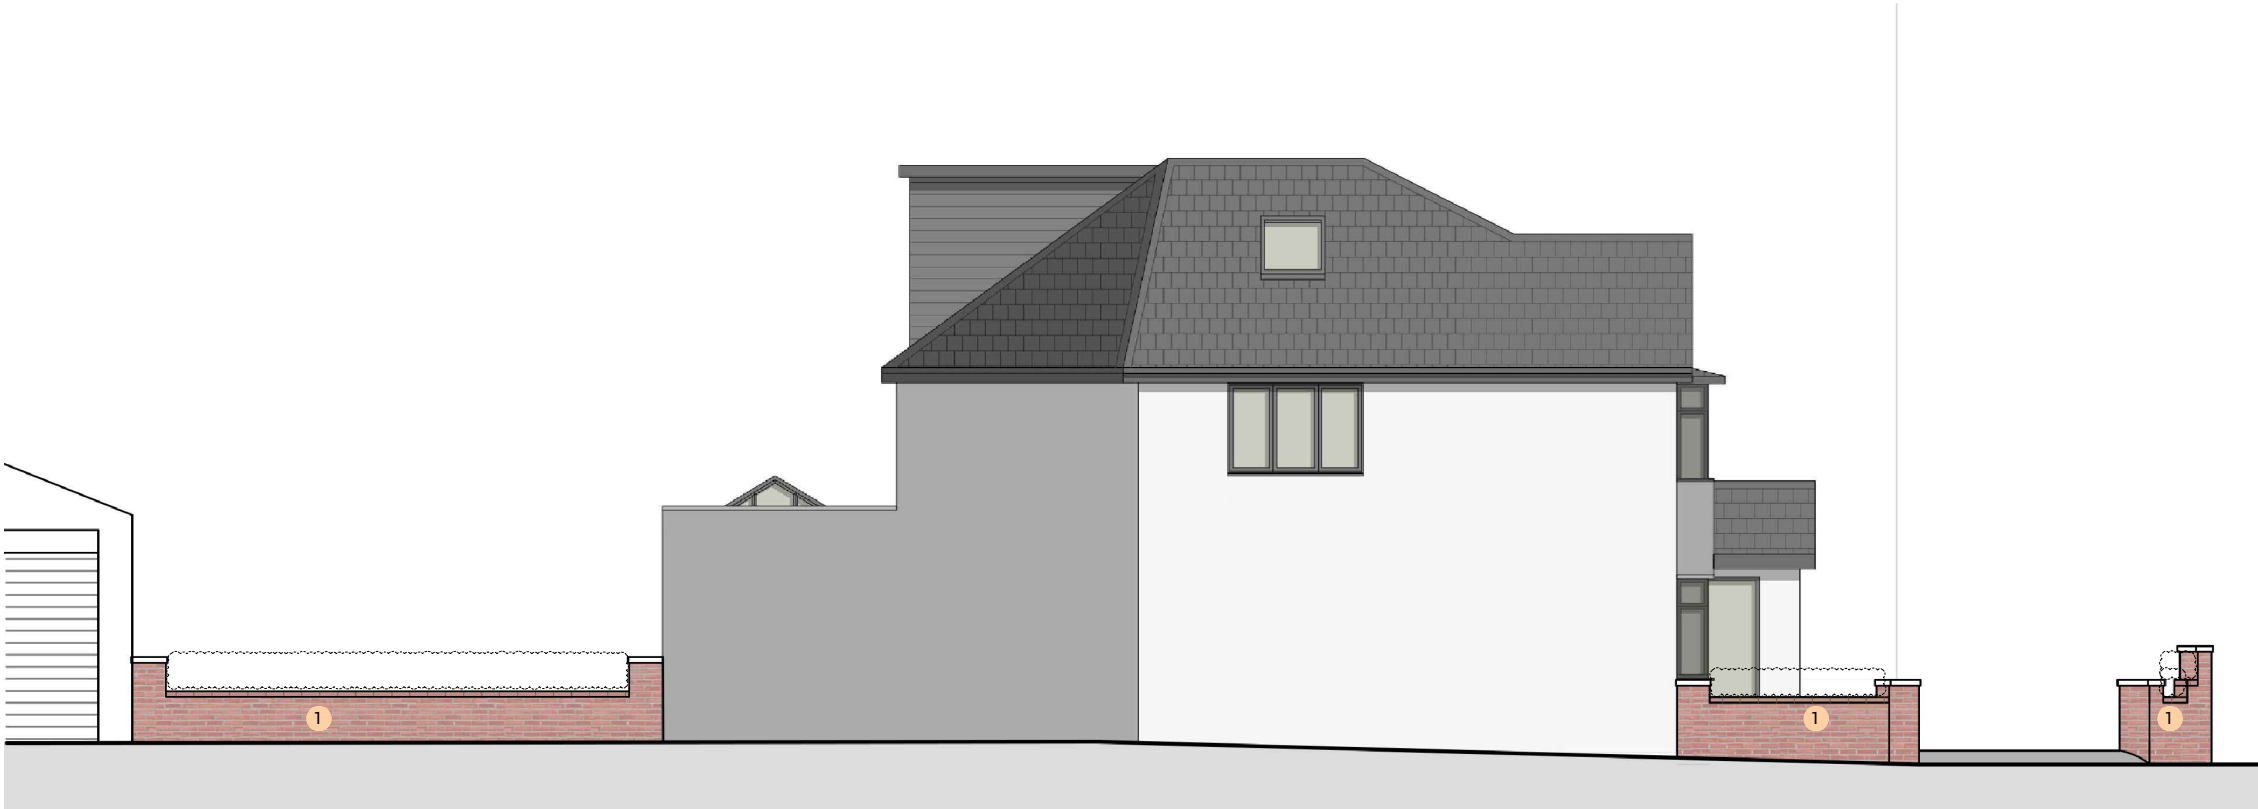

Key

- 1 Reconstructed wall in a traditional red brick to match the boundary wall no. 53 Windsor Road and 46-47 Edenfield Road. The boundary walls will be re-built in matching brick to match the properties above.

PROPOSED STREET ELEVATION

1:100 @ A3

Rev	Date	Description
-	25/02/26	Issued to client for comments
A	18/08/26	
B	09/09/26	
C	24/09/26	



S A L C E M
ARCHITECTS

Architecture | Masterplanning | Graphics

CLIENT:
Homeowner

PROJECT:
54 Windsor Rd ,
Prestwich,
Manchester
M25 0FF

TITLE:
Edenfield Road Elevation

SCALE:
1:100 @ A3

DRAWING NO.
Sheet 10

REV:
Revision C

DATE:
Sep 2026