



› IMPORTANT
› © This drawing is copyright and remains the property of this practice
› All dimensions to be checked on site
› Positions of existing services to be confirmed prior to proceeding
› REVISION STATUS
S Information issued for feasibility or scheme design.
T Information issued for tender purposes only.
C Information issued for Construction.
NB: Only those drawings containing a C revision to be used for construction.
› NOTES

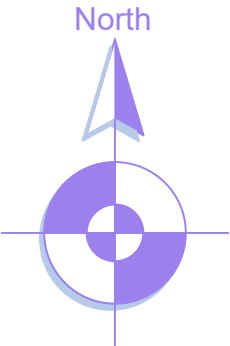

› REVISION	› DATE	› DESCRIPTION
› CLIENT Lorne Entwistle		
› PROJECT Alterations & Refurbishment to 9 Castle Street, Ramsbottom, BB9 5NG		
› DRAWING TITLE Location Plan		
› SCALE 1:1250@A3	› DATE Mar '24	› DRAWN PRH
› DRG NO. EAD_226_P_05		› CHECKED PRH
› REVISION		

› **Evolve Architectural Design Ltd**
2 St Matthews School House
Stanhill Lane
Oswaldtwistle
Accrington
Lancashire BB5 4PZ
T 01254 469702
M 07957 592102
E paul@evolvead.co.uk
www.evolvead.co.uk

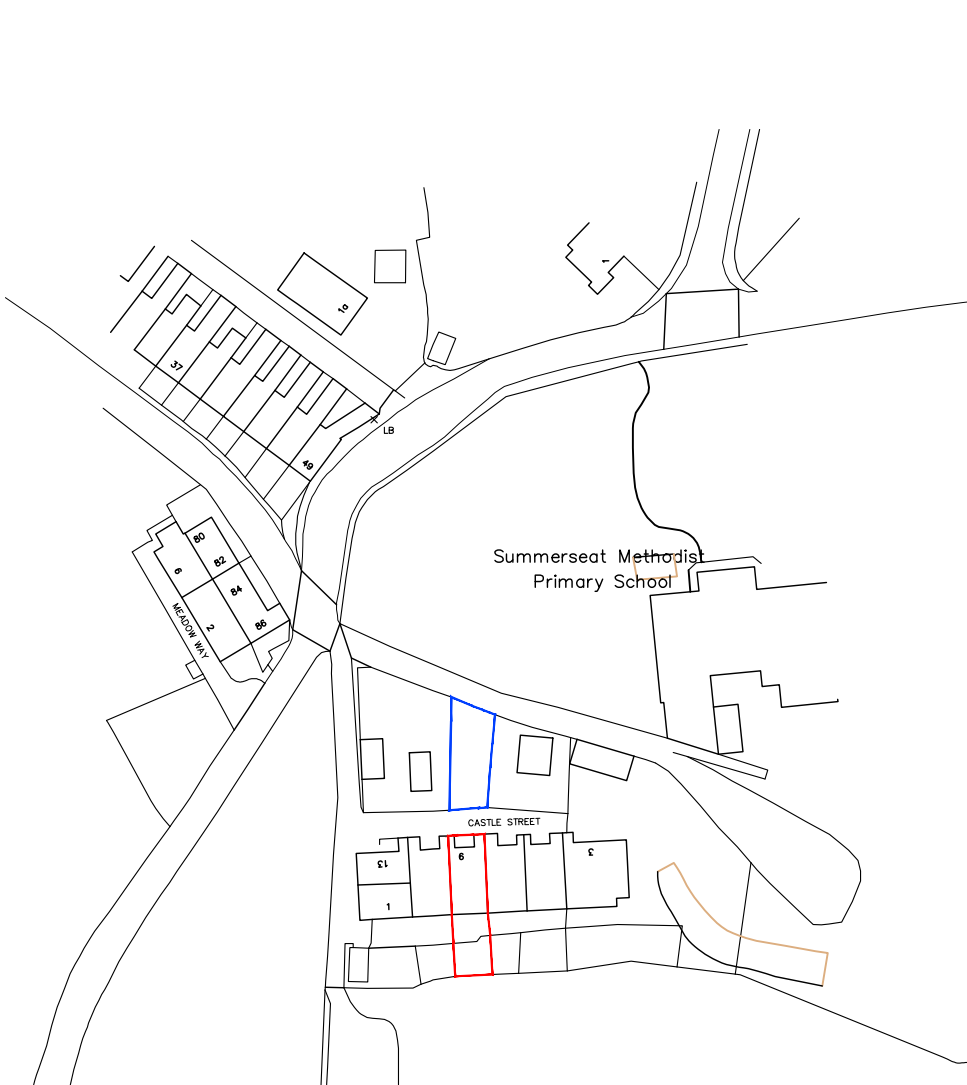