
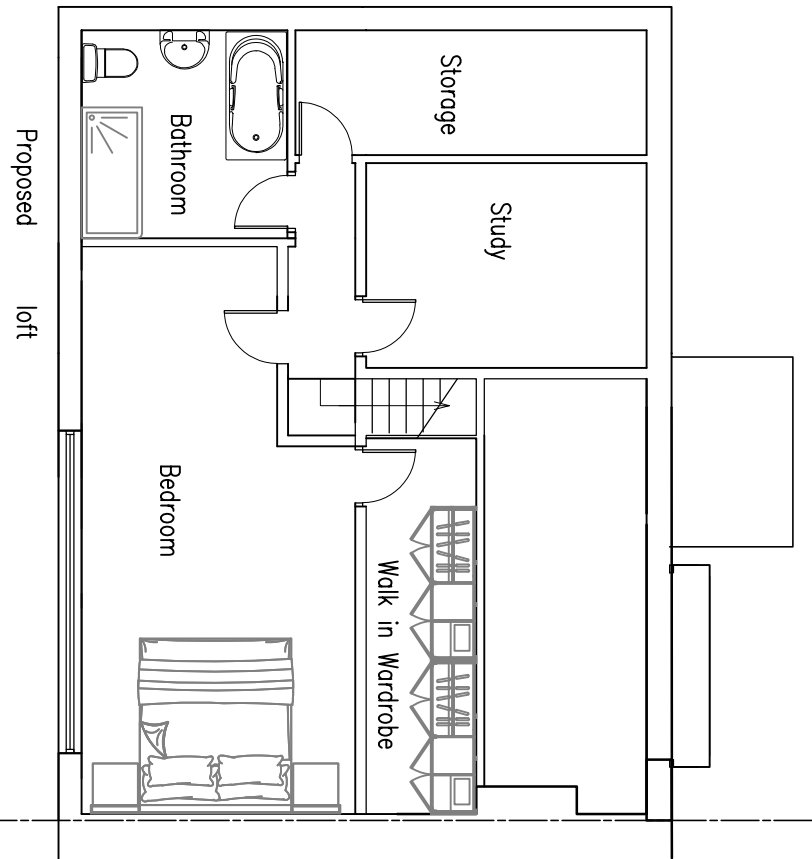
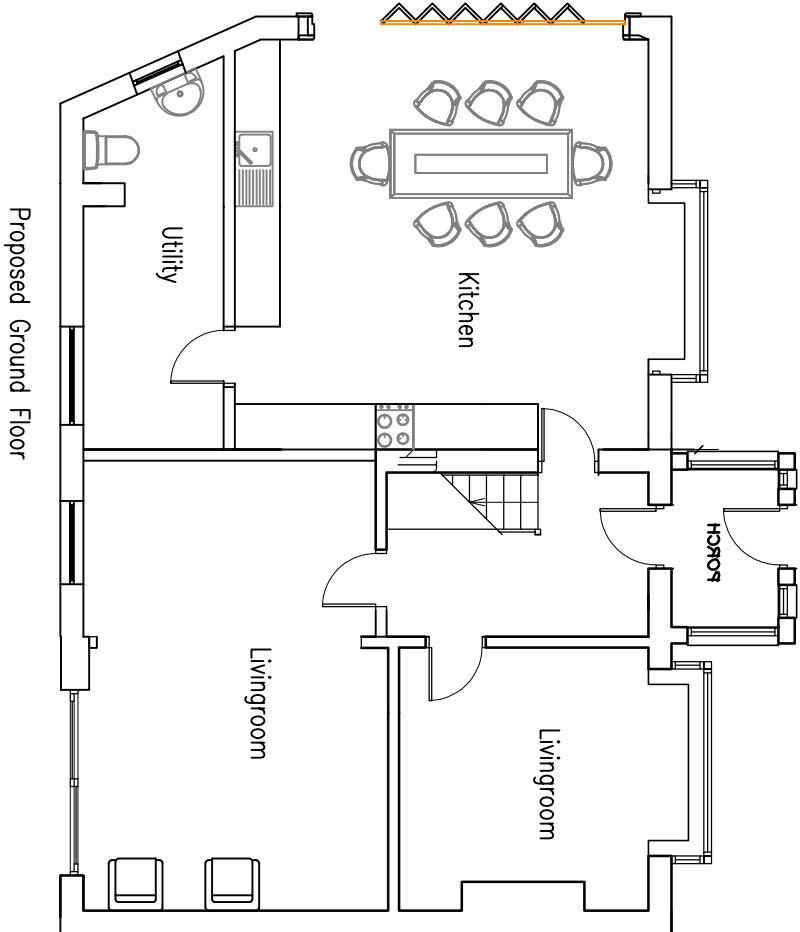


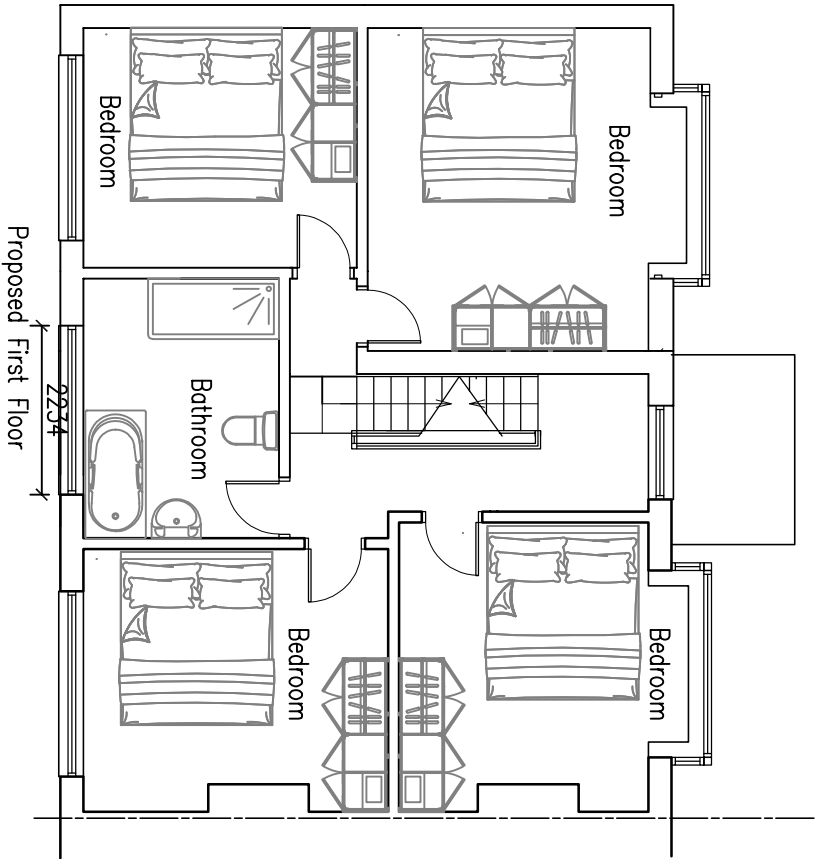

CLIENT:

2LILACGROVE

TK Architectural Services

0
10
20
30
40
50mm

PRINT REDUCTION BAR | A3 SHEET

ALL RIGHTS RESERVED. NO REPRODUCTION UNLESS WRITTEN CONSENT GIVEN

Rev.

AMENDMENT DESCRIPTION

DATE

2LILACGROVE
PROPOSEDFLOORPLANS
PROPOSED

SCALE 1:100@A3

DRAWN DRAWN

JOB-DRAWING No.

DWGN0

REVISION
A

P: 07887397078
W: timkainn@yahoo.co.uk
A: 58 Rectory Lane