


Proposed expansion of drop kerb to provide more parking on drive

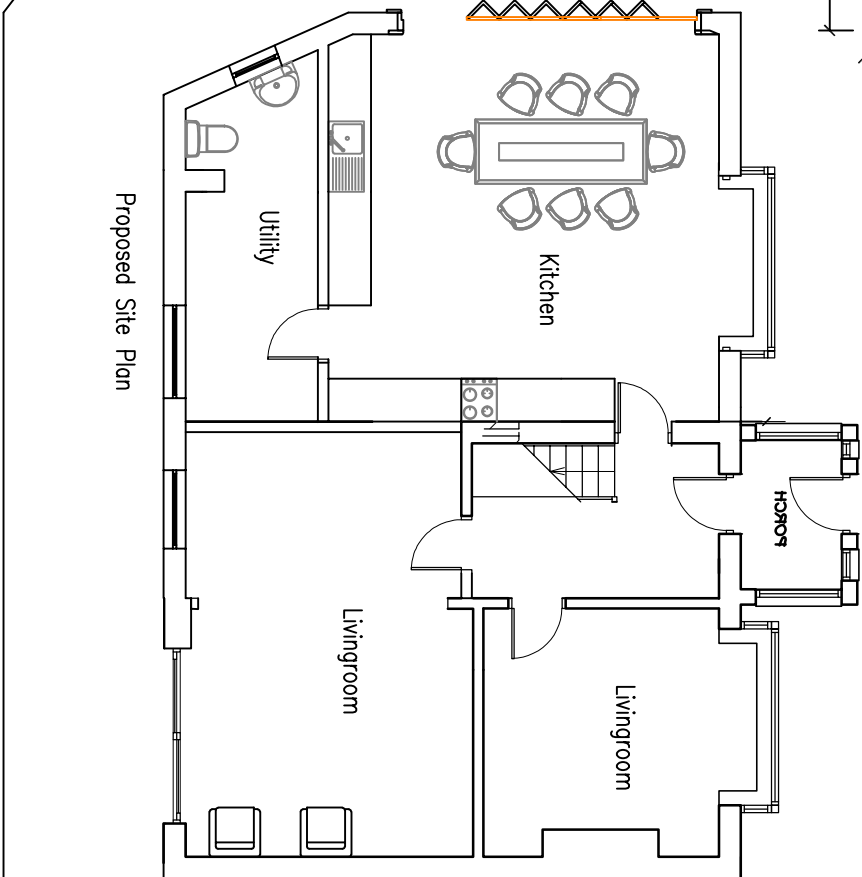

CLIENT:

2LILACGROVE

TK Architectural Services

PRINT REDUCTION BAR | A3 SHEET

ALL RIGHTS RESERVED. NO REPRODUCTION UNLESS WRITTEN CONSENT GIVEN

P: 07887397078
W: tmk@tkm.co.uk
A: 58 Rectory Lane

Rev.

AMENDMENT DESCRIPTION

DATE

2LILACGROVE

PROPOSEDSITEPLAN

PROPOSED

SCALE 1:100@A3

DRAWN DRAWN

JOB-DRAWING No.

DWGN0

REVISION

A