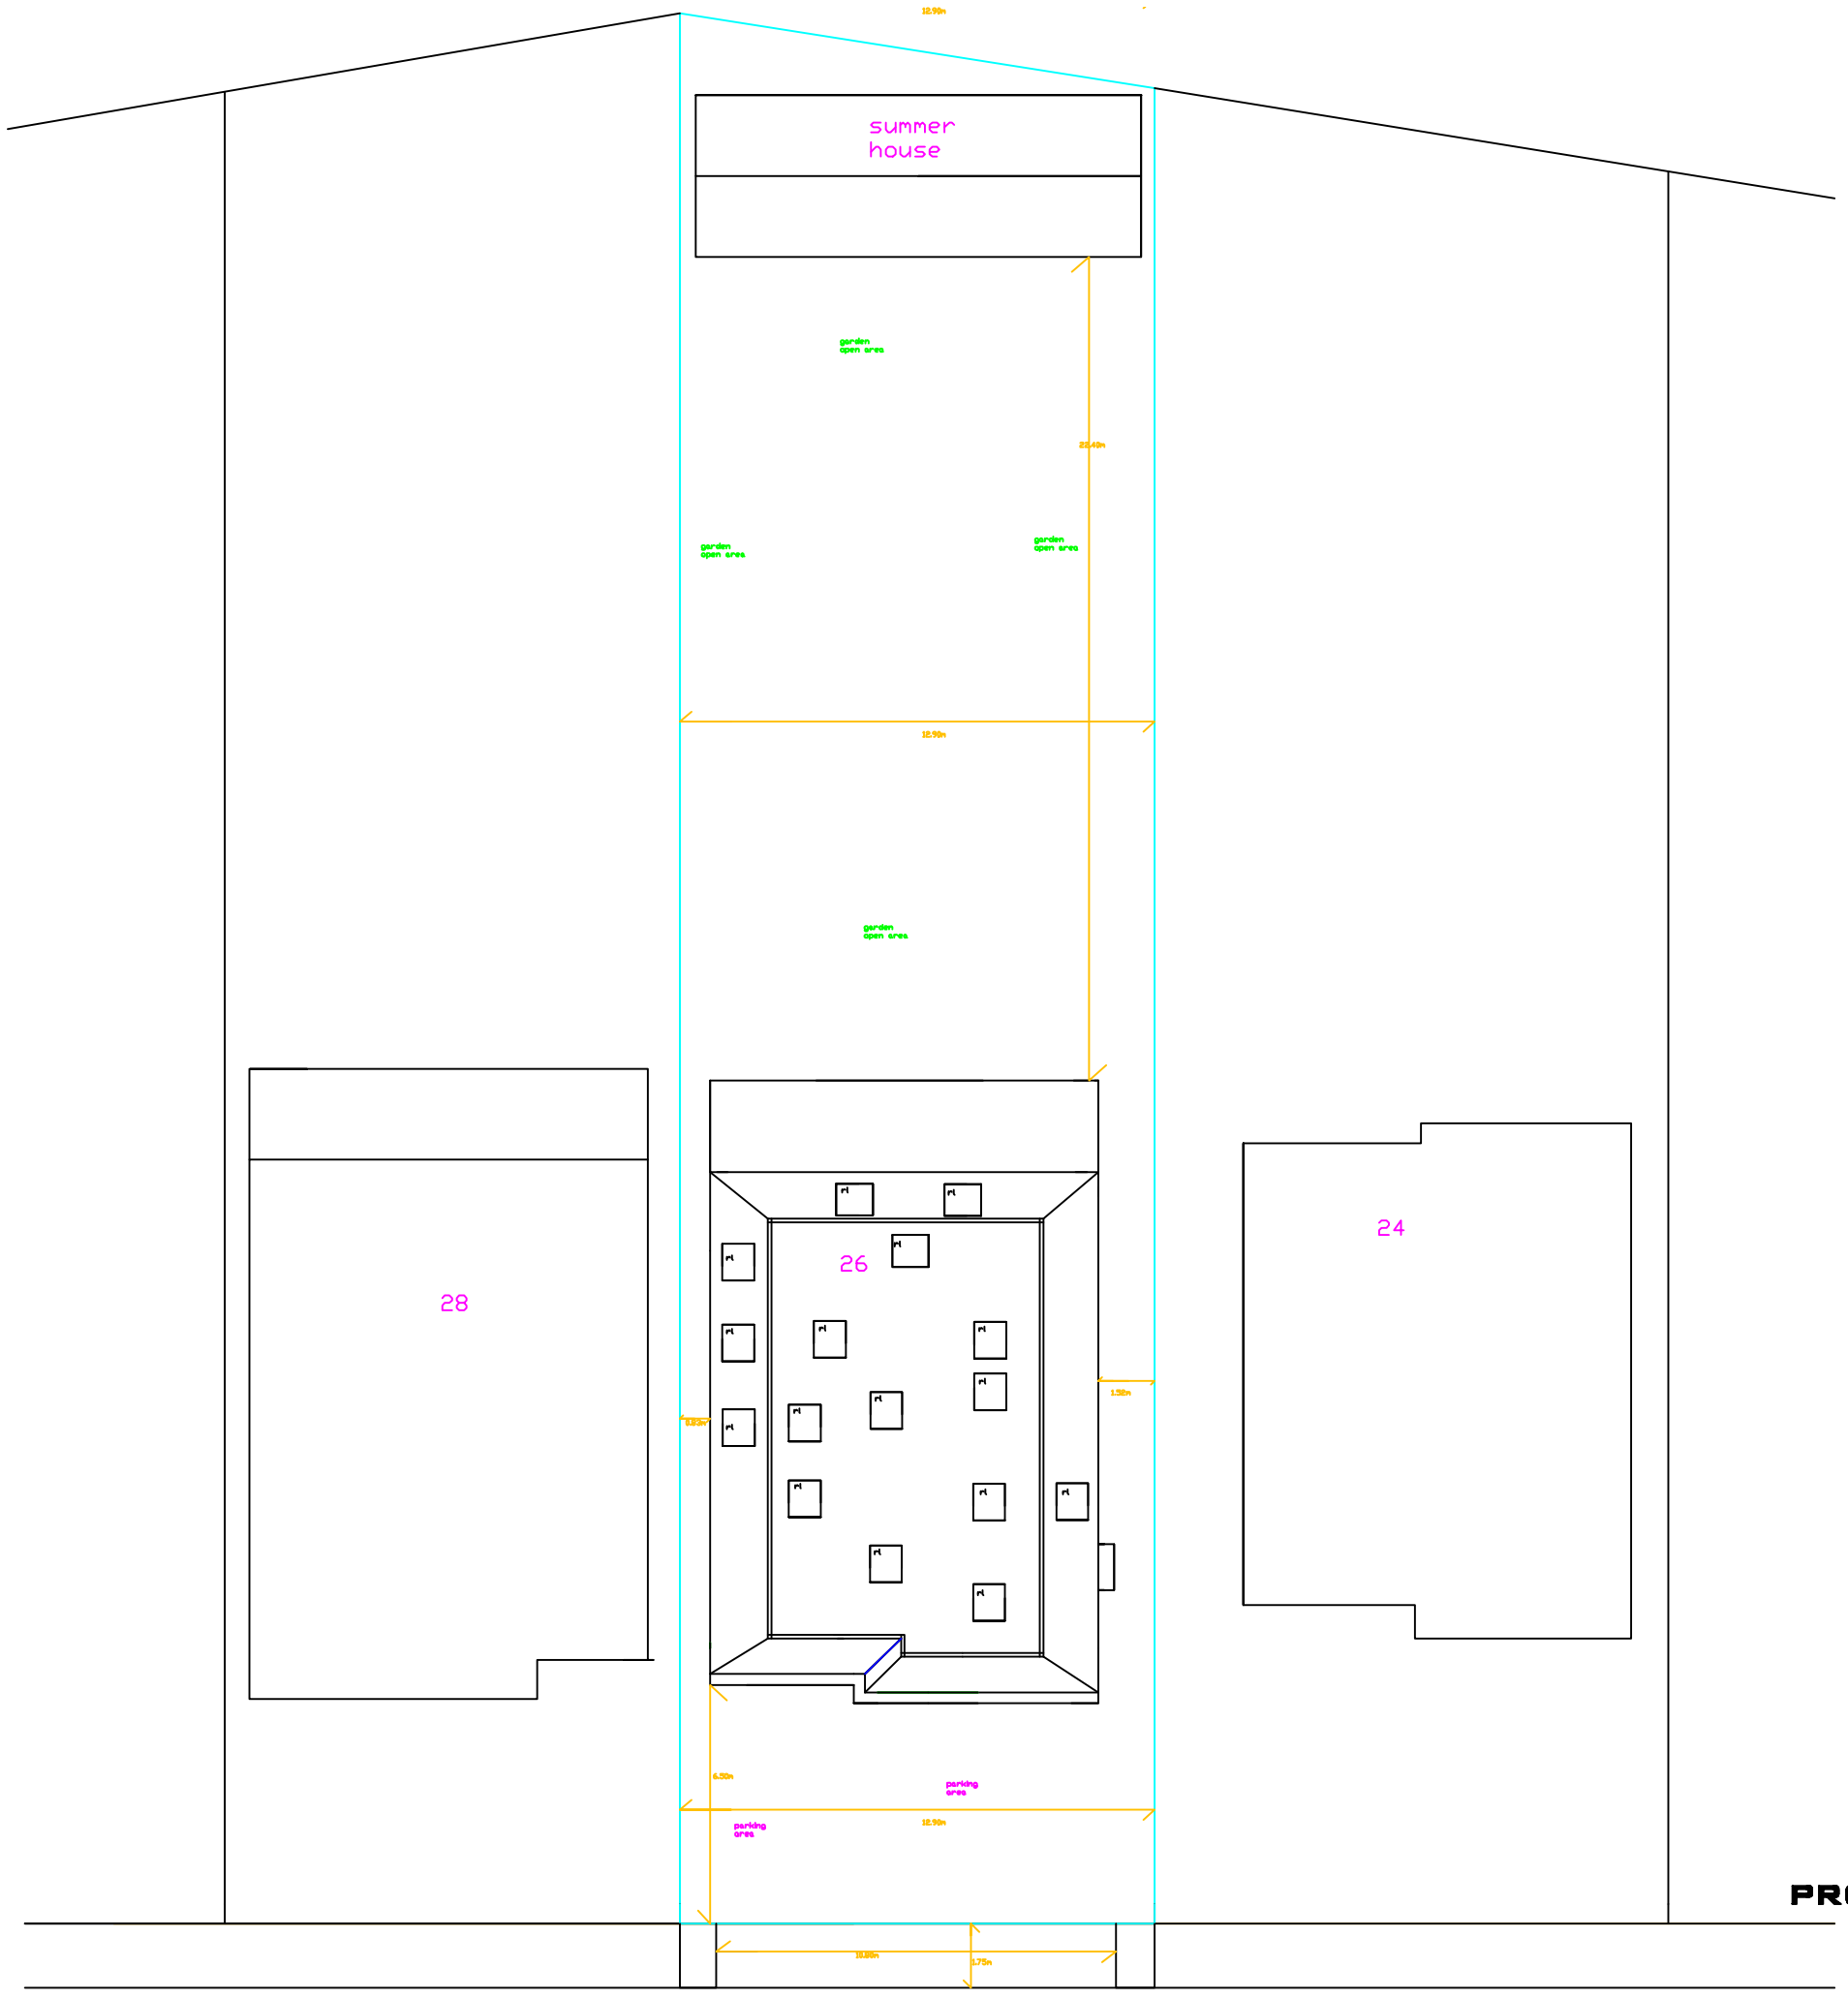

PROPOSED BLOCK PLAN
1:200

PLEASE DO NOT SCALE OF THIS DRAWING TAKE ALL DIMENSIONS ON SITE
(builders Note)
Do not start any works untill all the approvals have been obtained.
Any discrepancy to be reported to Plans Drawn as soon as possible.

client:

JAGEET HAUR ,
26,HILLINGDON ROAD ,
WHITEFIELD,
M45 7QQ,

scheme

DOUBLE STOREY REAR AND FRONT& SIDE EXTENSIONS, RAISE ROOF HEIGHT, NEW BOUNDARY WALLS AND INTERNAL ALTERATIONS DETACHED SUMMER HOUSE FRONT DROP KERB

project:

BURY M.B .COUNCIL

PLANNING & BUILDING CONTROL APPLICATION

date:	drawn:
OCTOBER. 2021	**DRW**

PLANS DRAWN
tel.no
07952934281
07856609593
email
Bawinterbottom
@aol.com
www.plansdrawn.org
www.plansforproperty
.com

project no.	drg. no.	A3 paper
HR26	**25B**	