


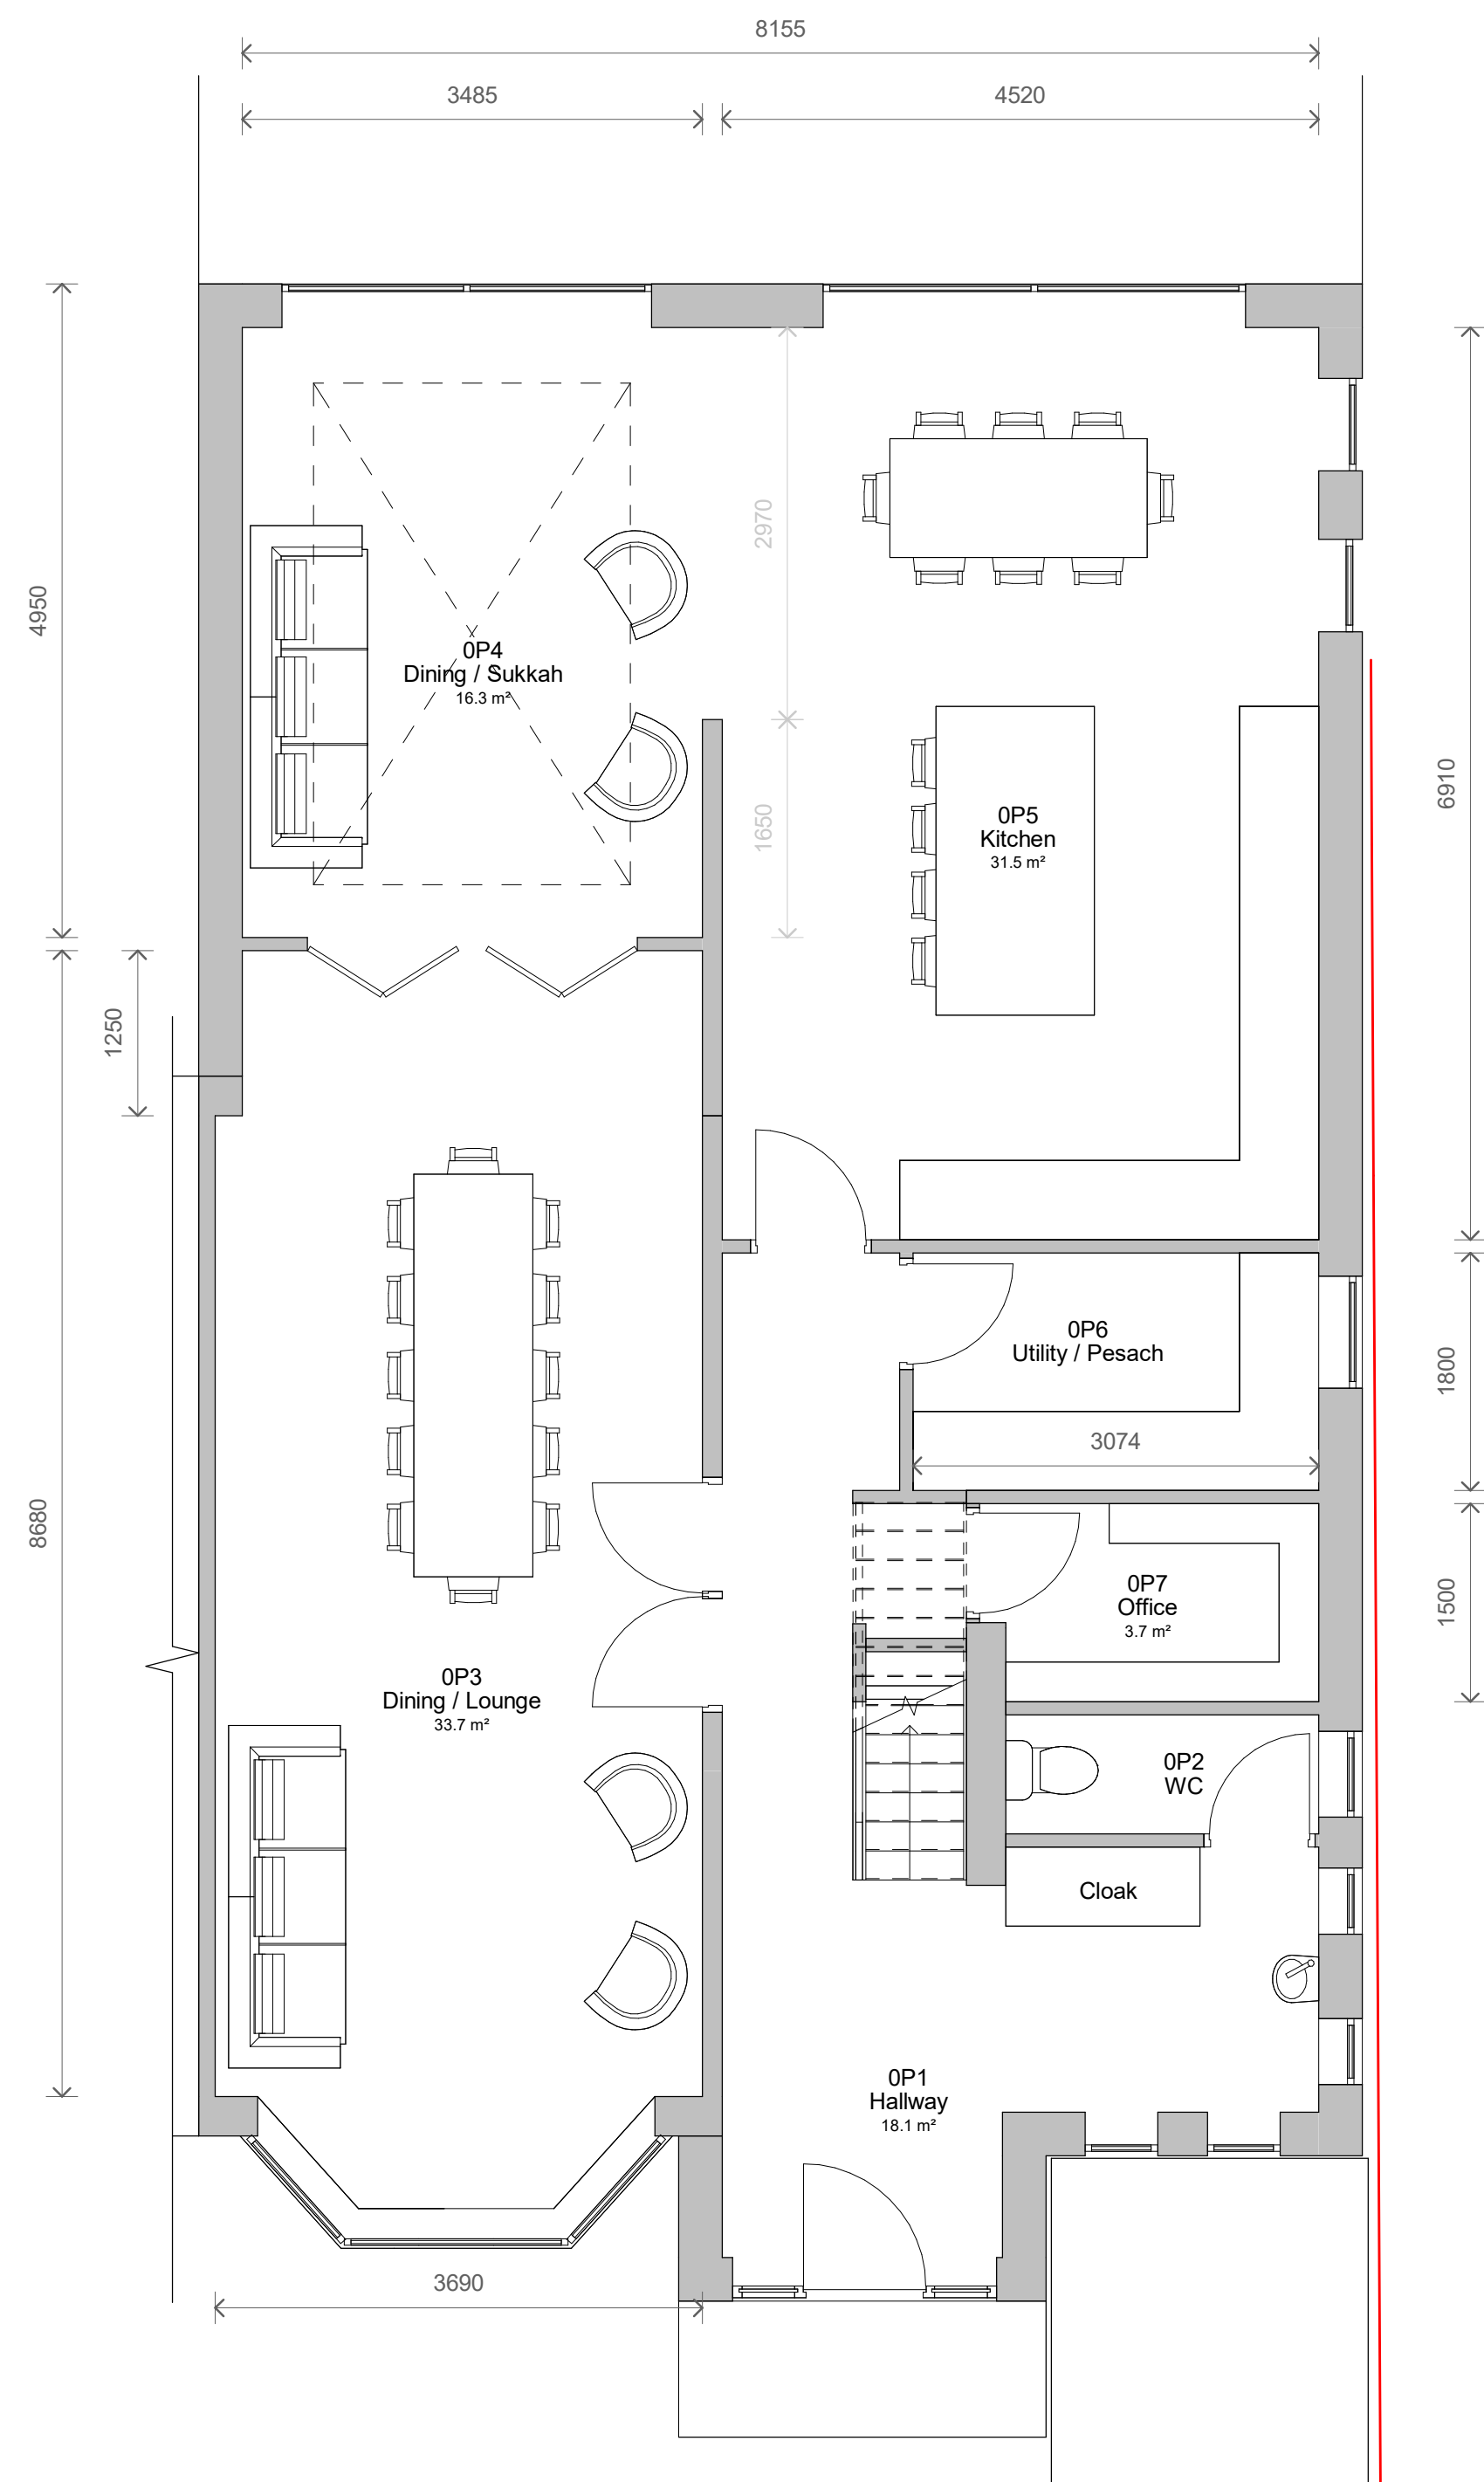


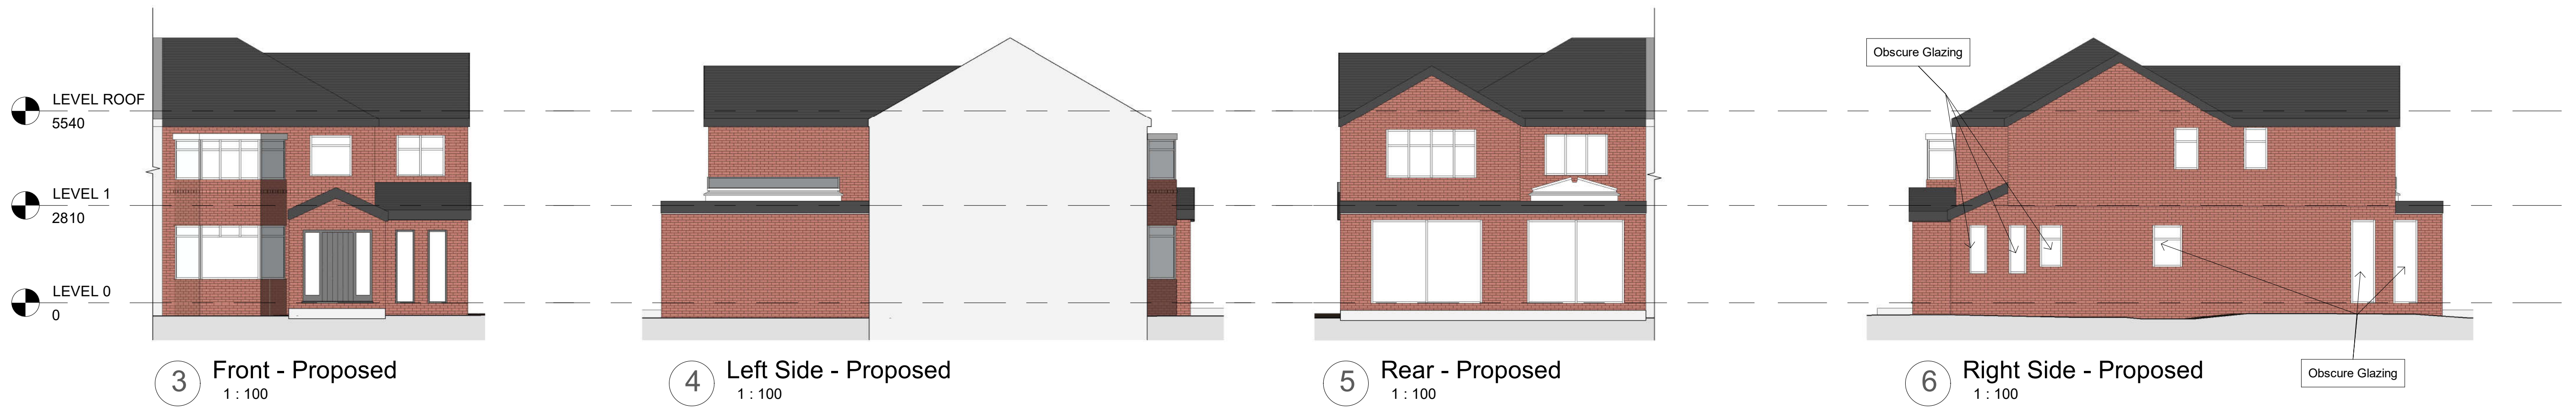

1 Level 0 - Proposed
1 : 50

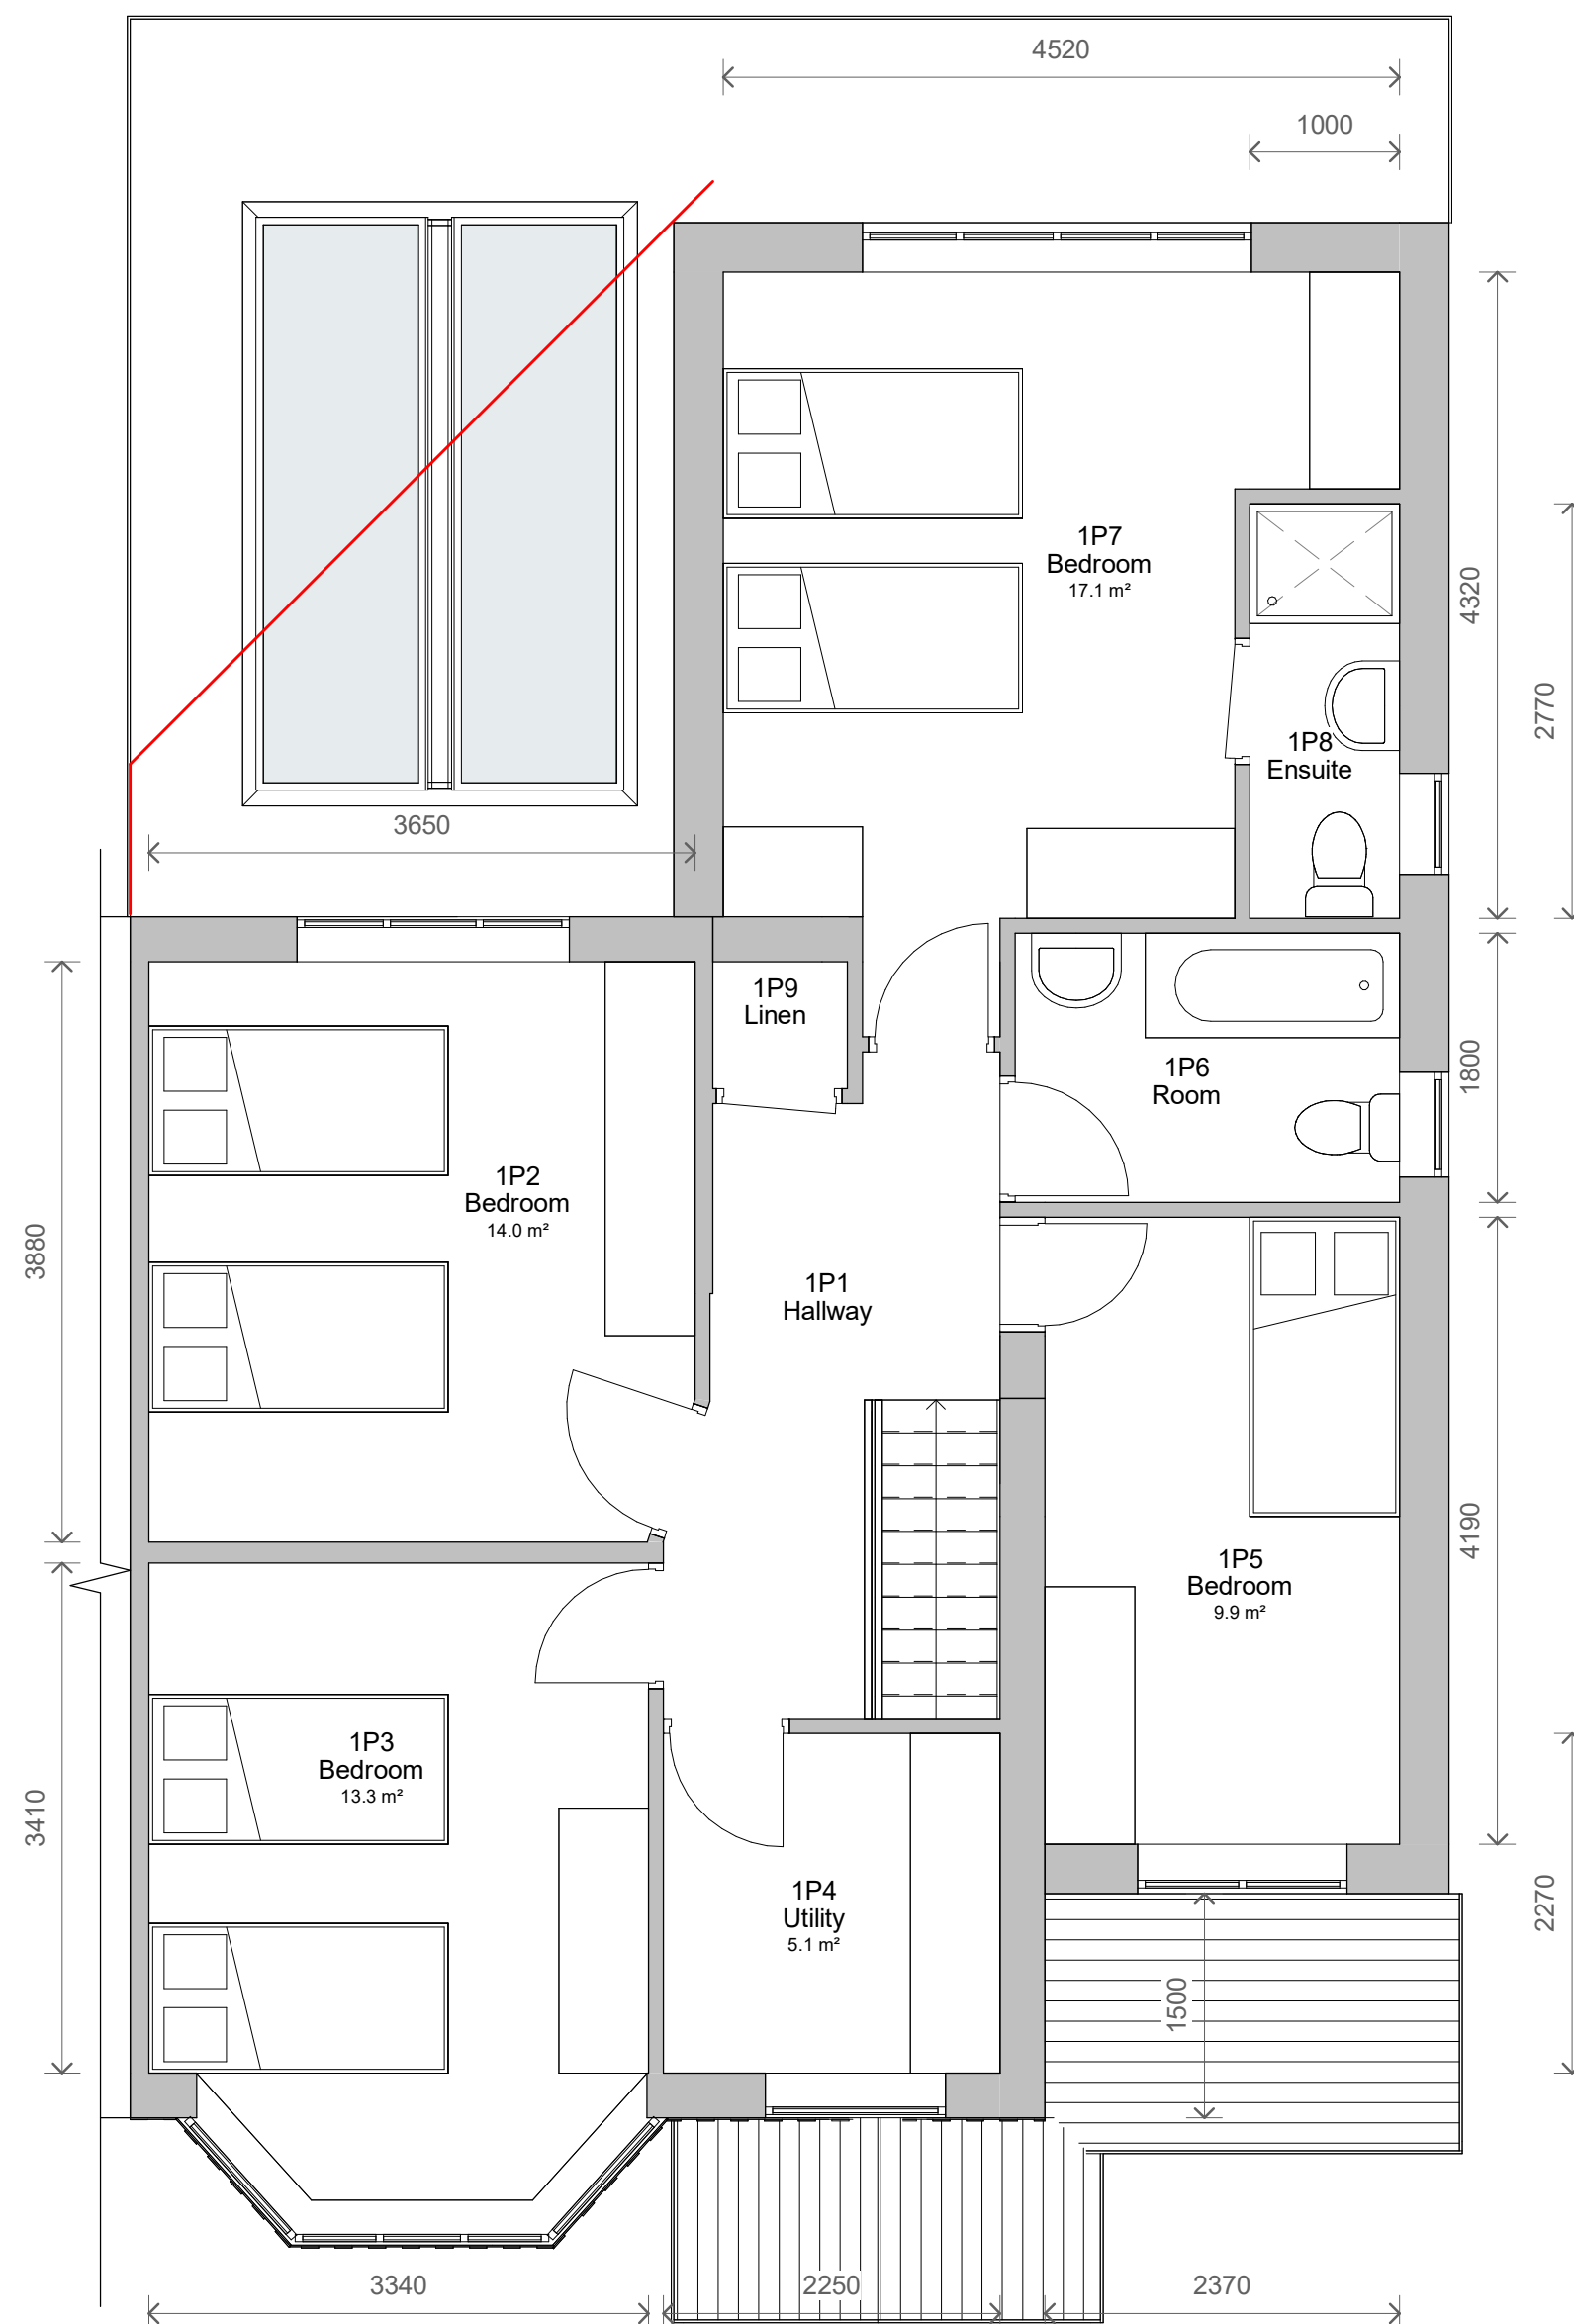

2 Level 1 - Proposed
1 : 50

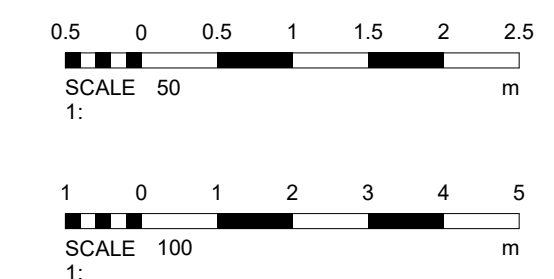

5	Planning Revised	17/01/2023
4	PLANNING	12/01/2023
3	Revised Layout	11/11/2022
2	Revised Layout	25/10/2022
1	Revised Plans	03/10/2022
No.	Description	Date

PROJECT 38 Fairway		
TITLE Proposed Plans and Elevations		
CLIENT Frenkel		
STATUS DESIGN		
DRAWN BY SG	DATE 22/09/2022	SCALE (@ A1) As indicated
PROJECT NUMBER GSS22084	DRAWING NUMBER 003	REV 5
GOLD SKETCH S T U D I O S www.goldsketch.co.uk info@goldsketch.co.uk 0161 792 9595		
NOTES © COPYRIGHT ALL RIGHTS RESERVED. THIS DRAWING MUST NOT BE REPRODUCED WITHOUT WRITTEN COMMENT. DRAWING TO BE USED FOR THE STATUS INDICATED ONLY. NO CONFORMANCE ON SITE. ANY DISCREPANCIES TO BE REPORTED TO THE ALL DIMENSIONS ARE TO FACE UNLESS OTHERWISE SPECIFIED. ALL DIMENSIONS ARE TO FACE UNLESS OTHERWISE SPECIFIED. LEGISLATION, RELEVANT CODES OF PRACTICE AND BRITISH STANDARDS. ALL DIMENSIONS ON THIS DRAWING ARE IN MILLIMETERS UNLESS OTHERWISE STATED.		