


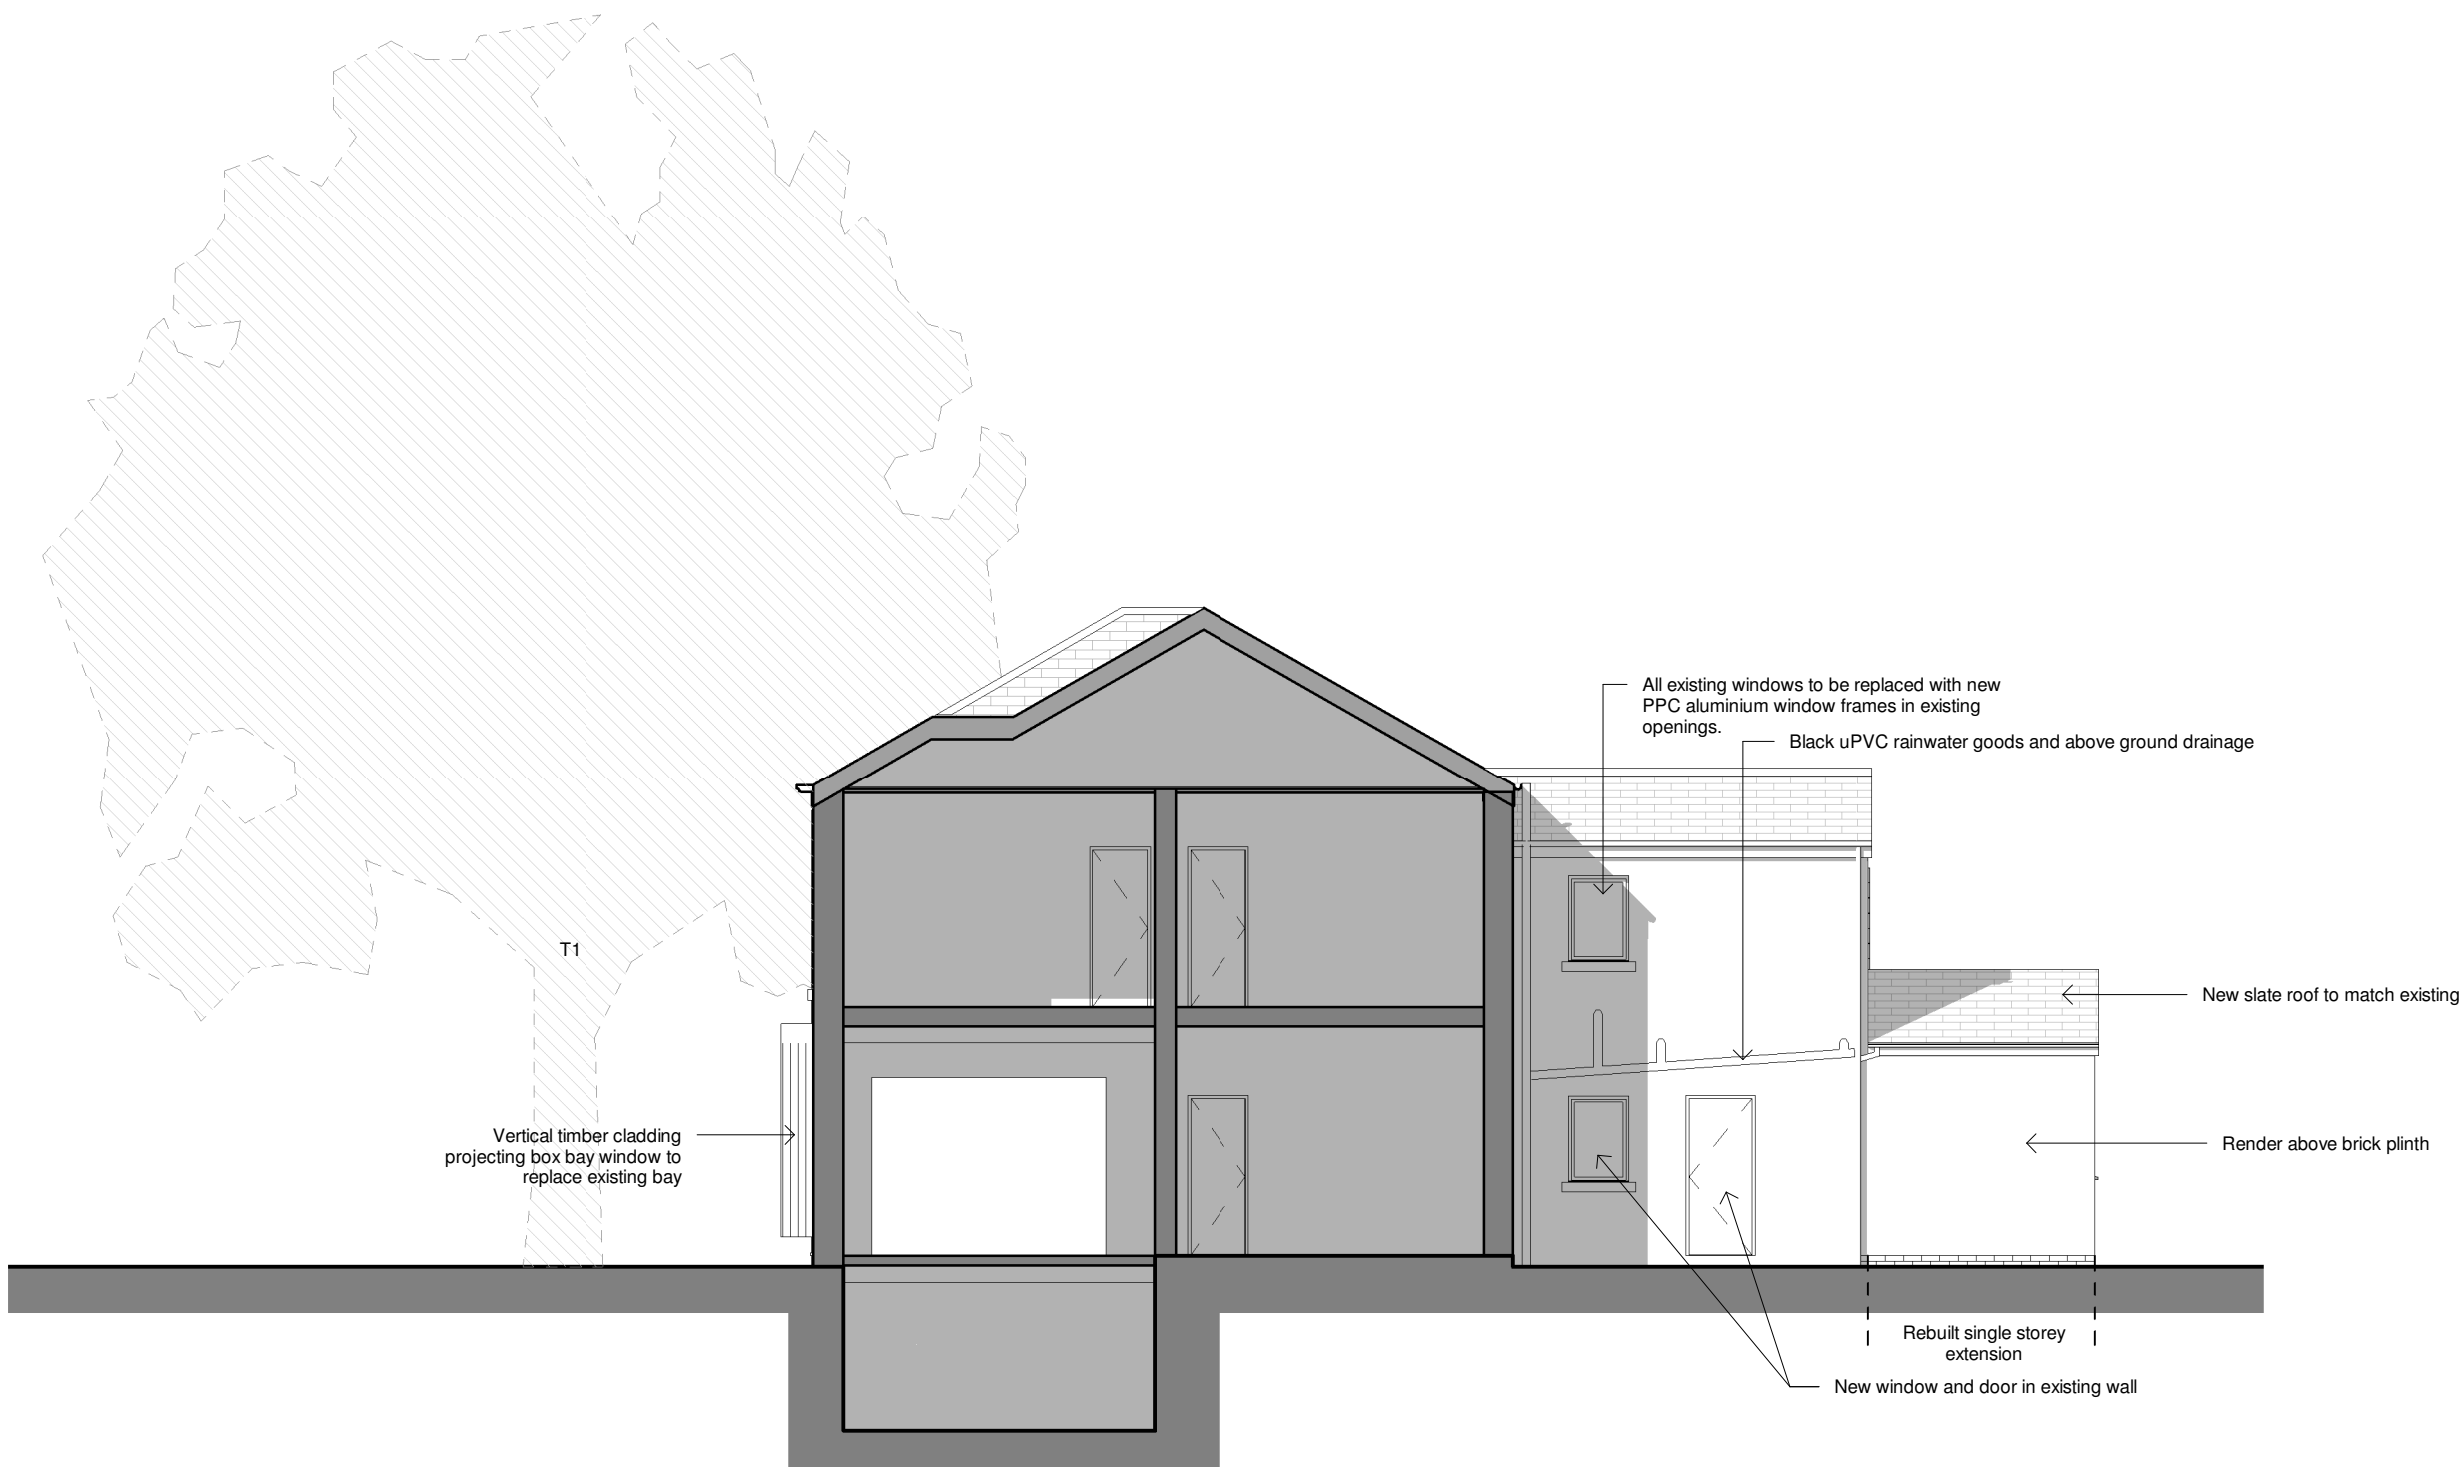

1 Proposed East Elevation
1 : 100

Rev:	Date:	
1:100		
1m	2m	3m
4m	5m	6m
7m		

13 Bradford Terrace

Bury
BL9 0TT

for
Mr & Mrs Kyte

2006
Proposed East Elevation

1 : 100@ A3
31/08/20

PLANNING