


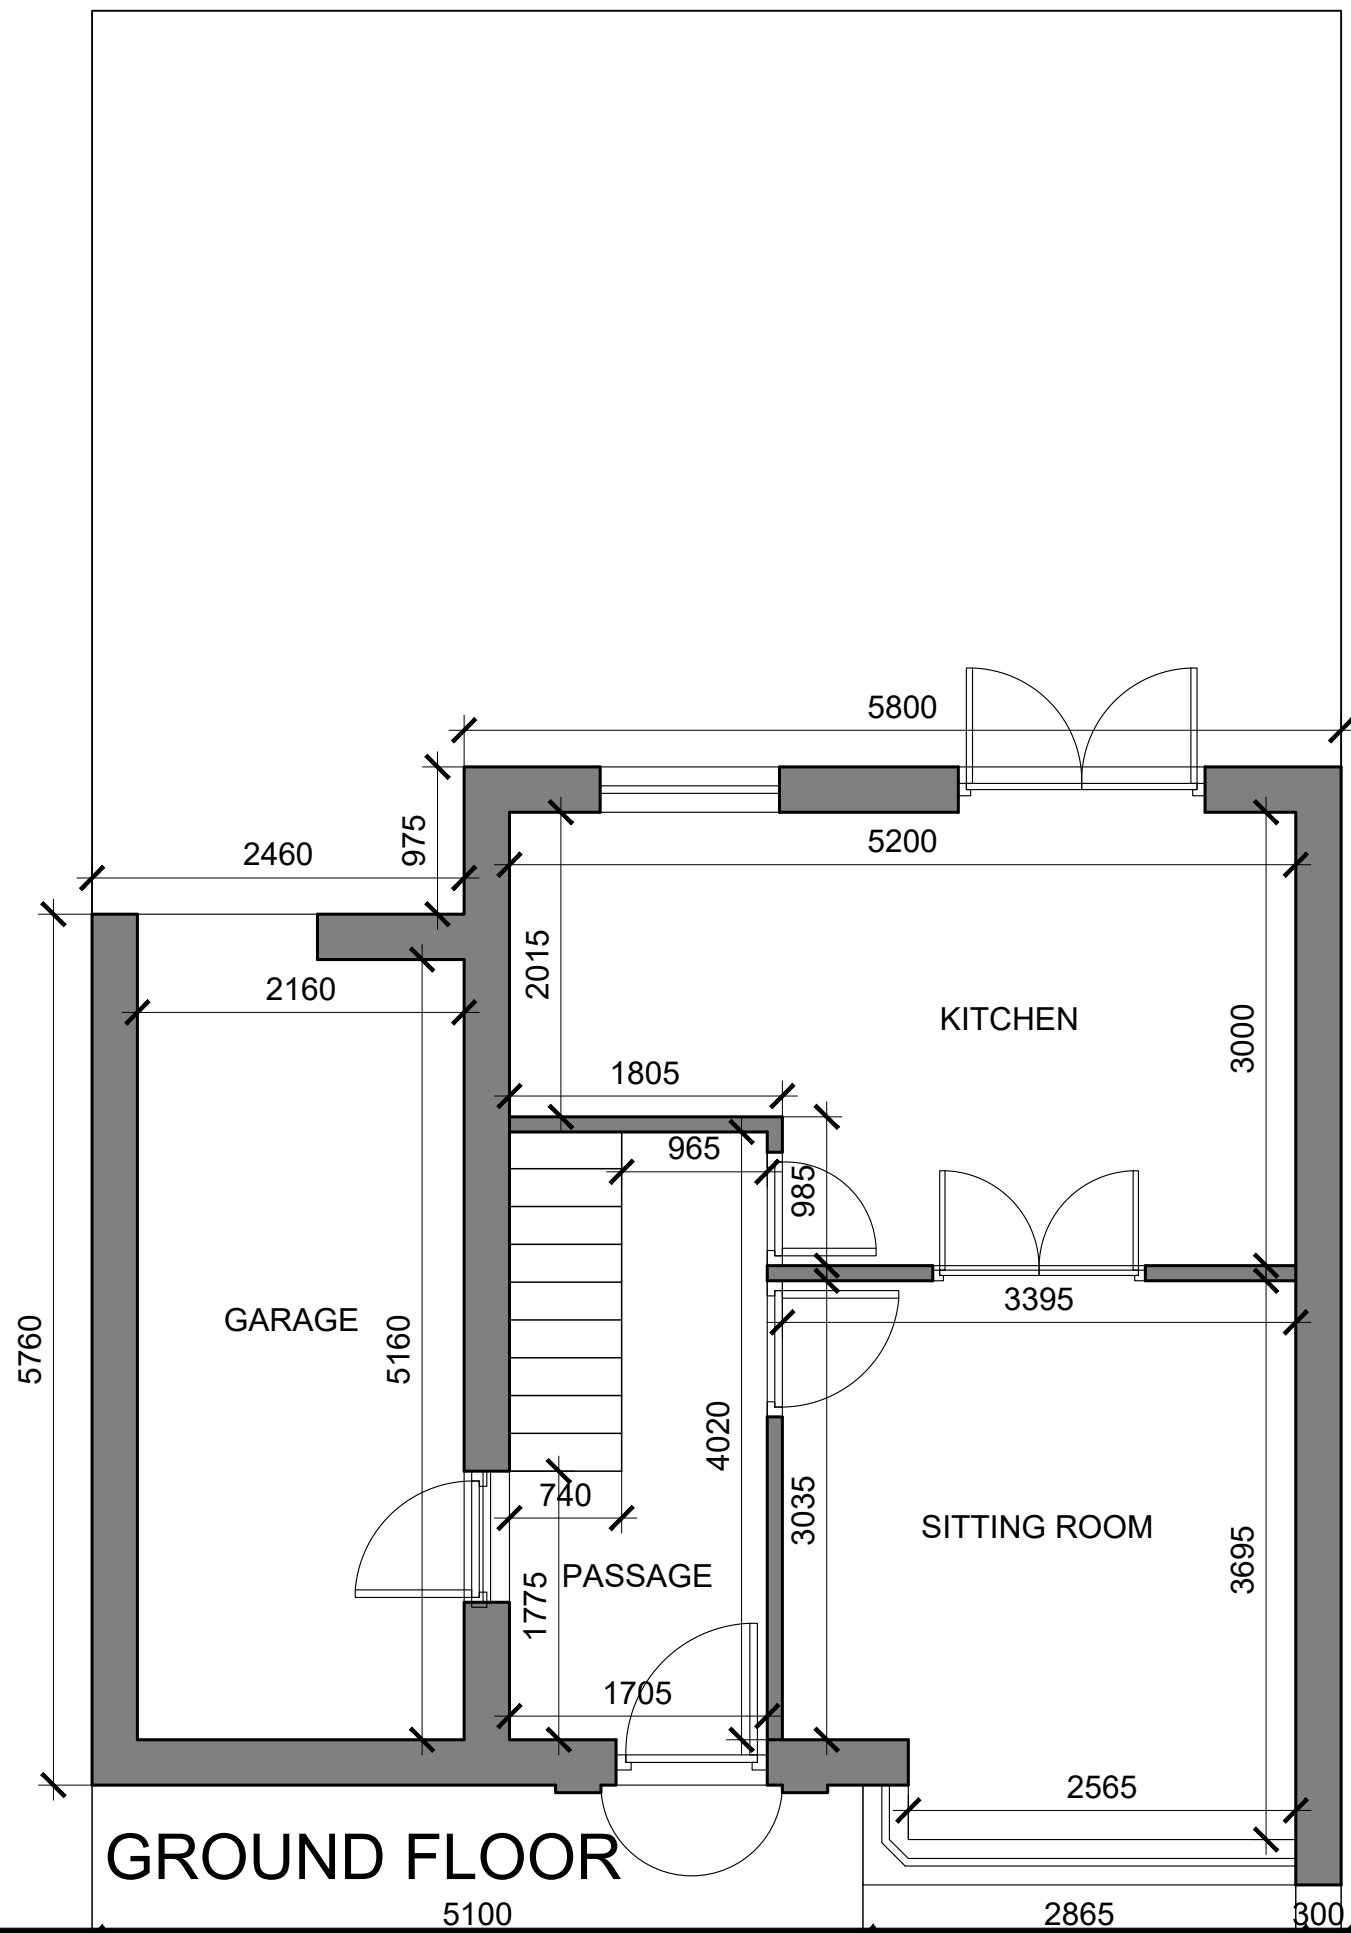

General Notes

No.	Revision/Issue	Date

Firm Name and Address


 Mason and Marlowe

Mason and Marlowe Ltd.
Project Managers and Quantity Surveyors
3 Colman Gardens,
Salford Quays, M5 3NT

Project Name and Address

377 middelton Road
Manchester, M24 4QZ

Project	Sheet
Date 02/03/2022	A3
Scale 1/50	

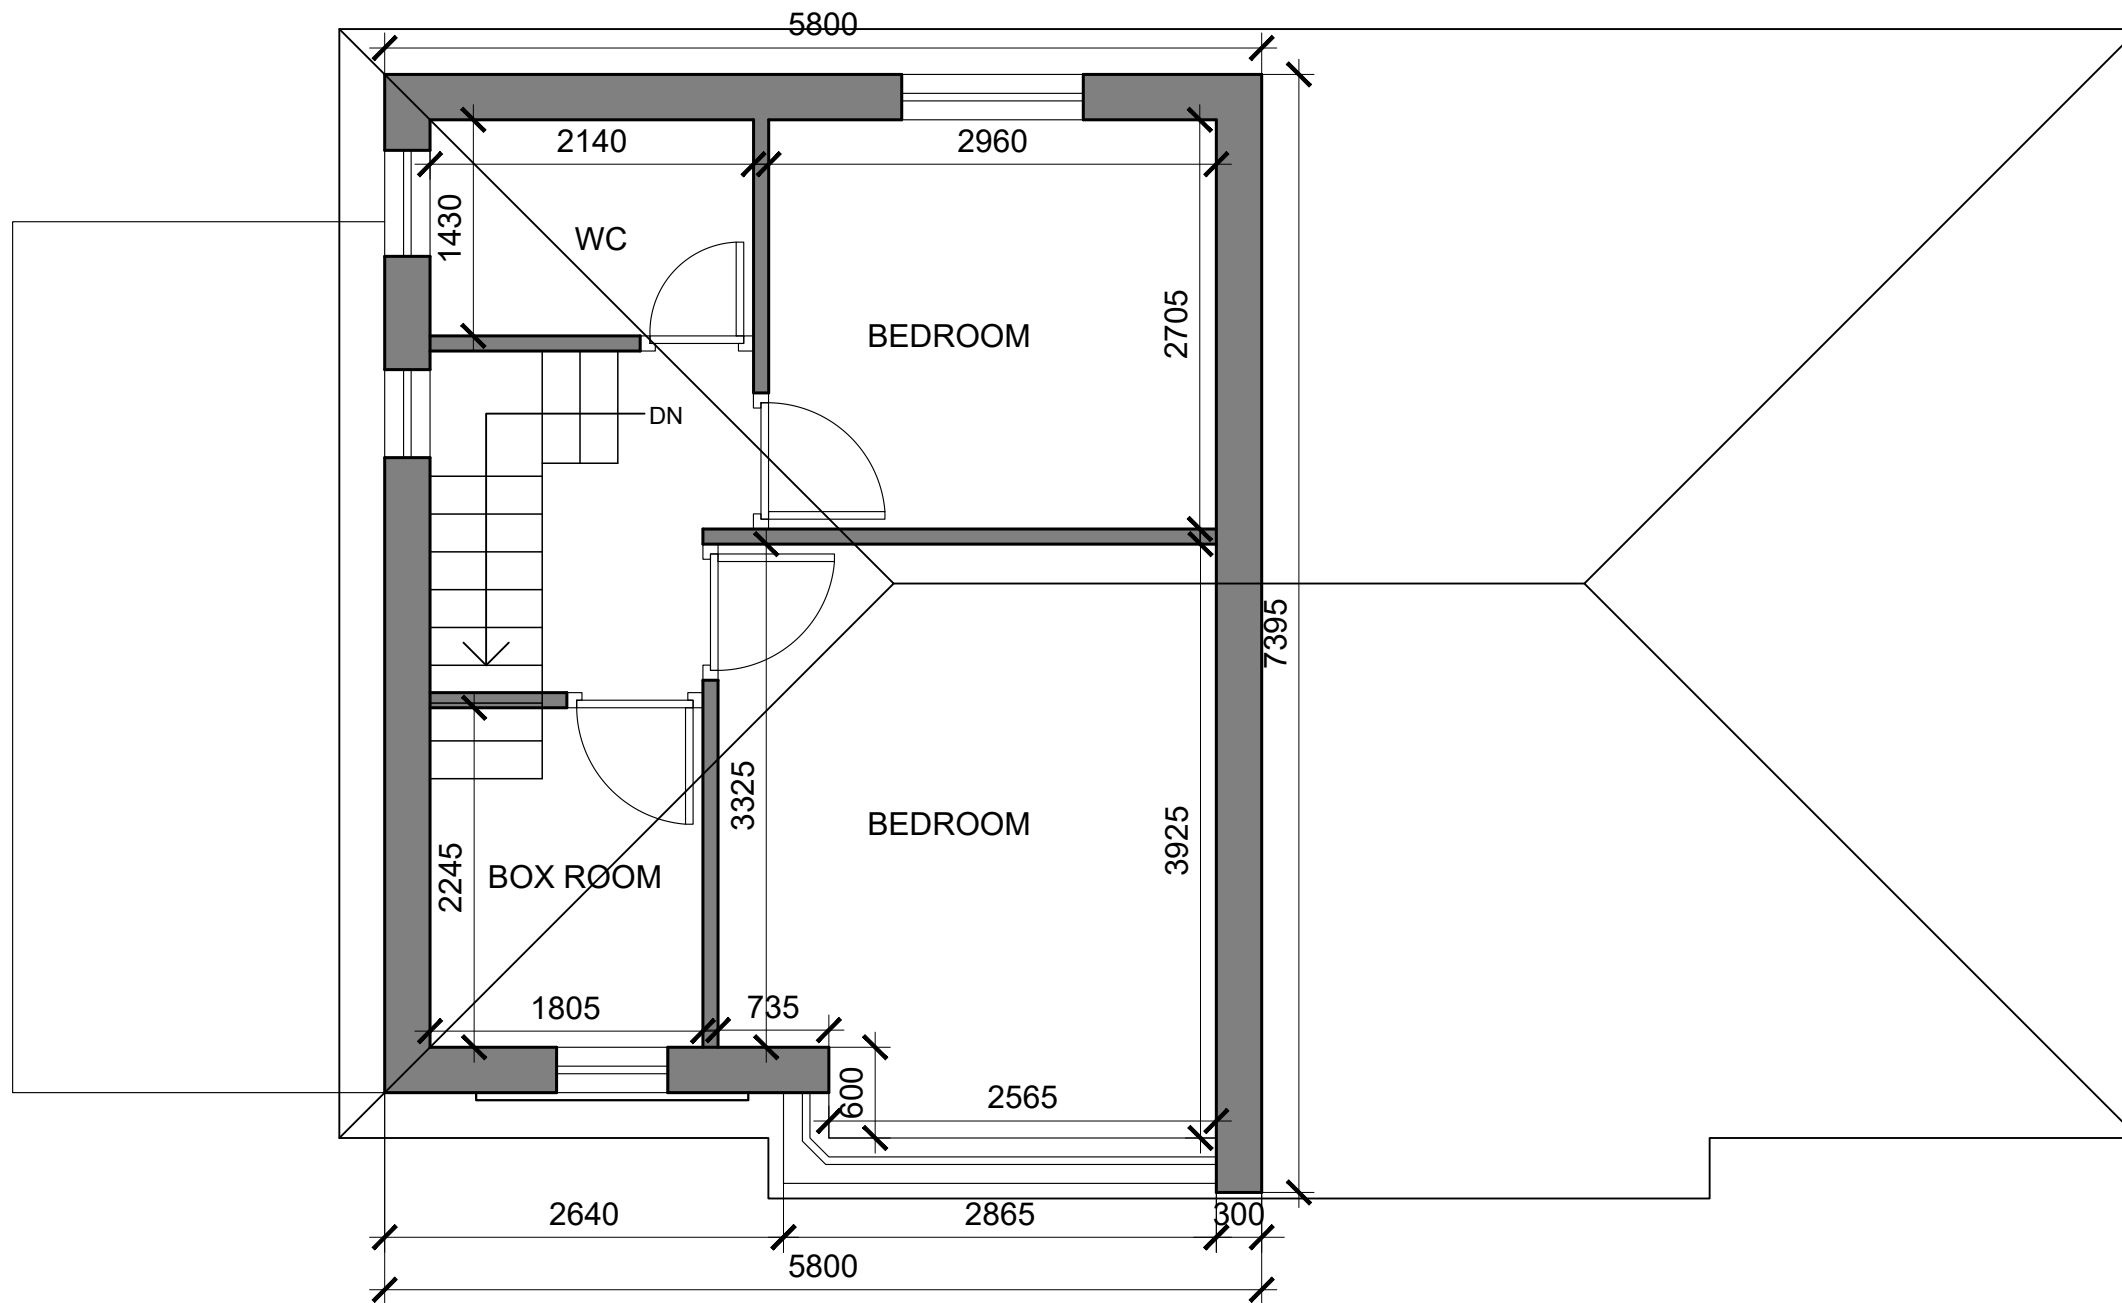

FIRST FLOOR

General Notes

No.	Revision/Issue	Date


Firm Name and Address

 **Mason and Marlowe**
Project Managers and Quantity Surveyors
3 Colman Gardens,
Salford Quays, M5 3NT

Project Name and Address

377 Middleton Road
Manchester, M24 4QZ

Project	Sheet
Date 02/03/2022	A3
Scale 1/50	

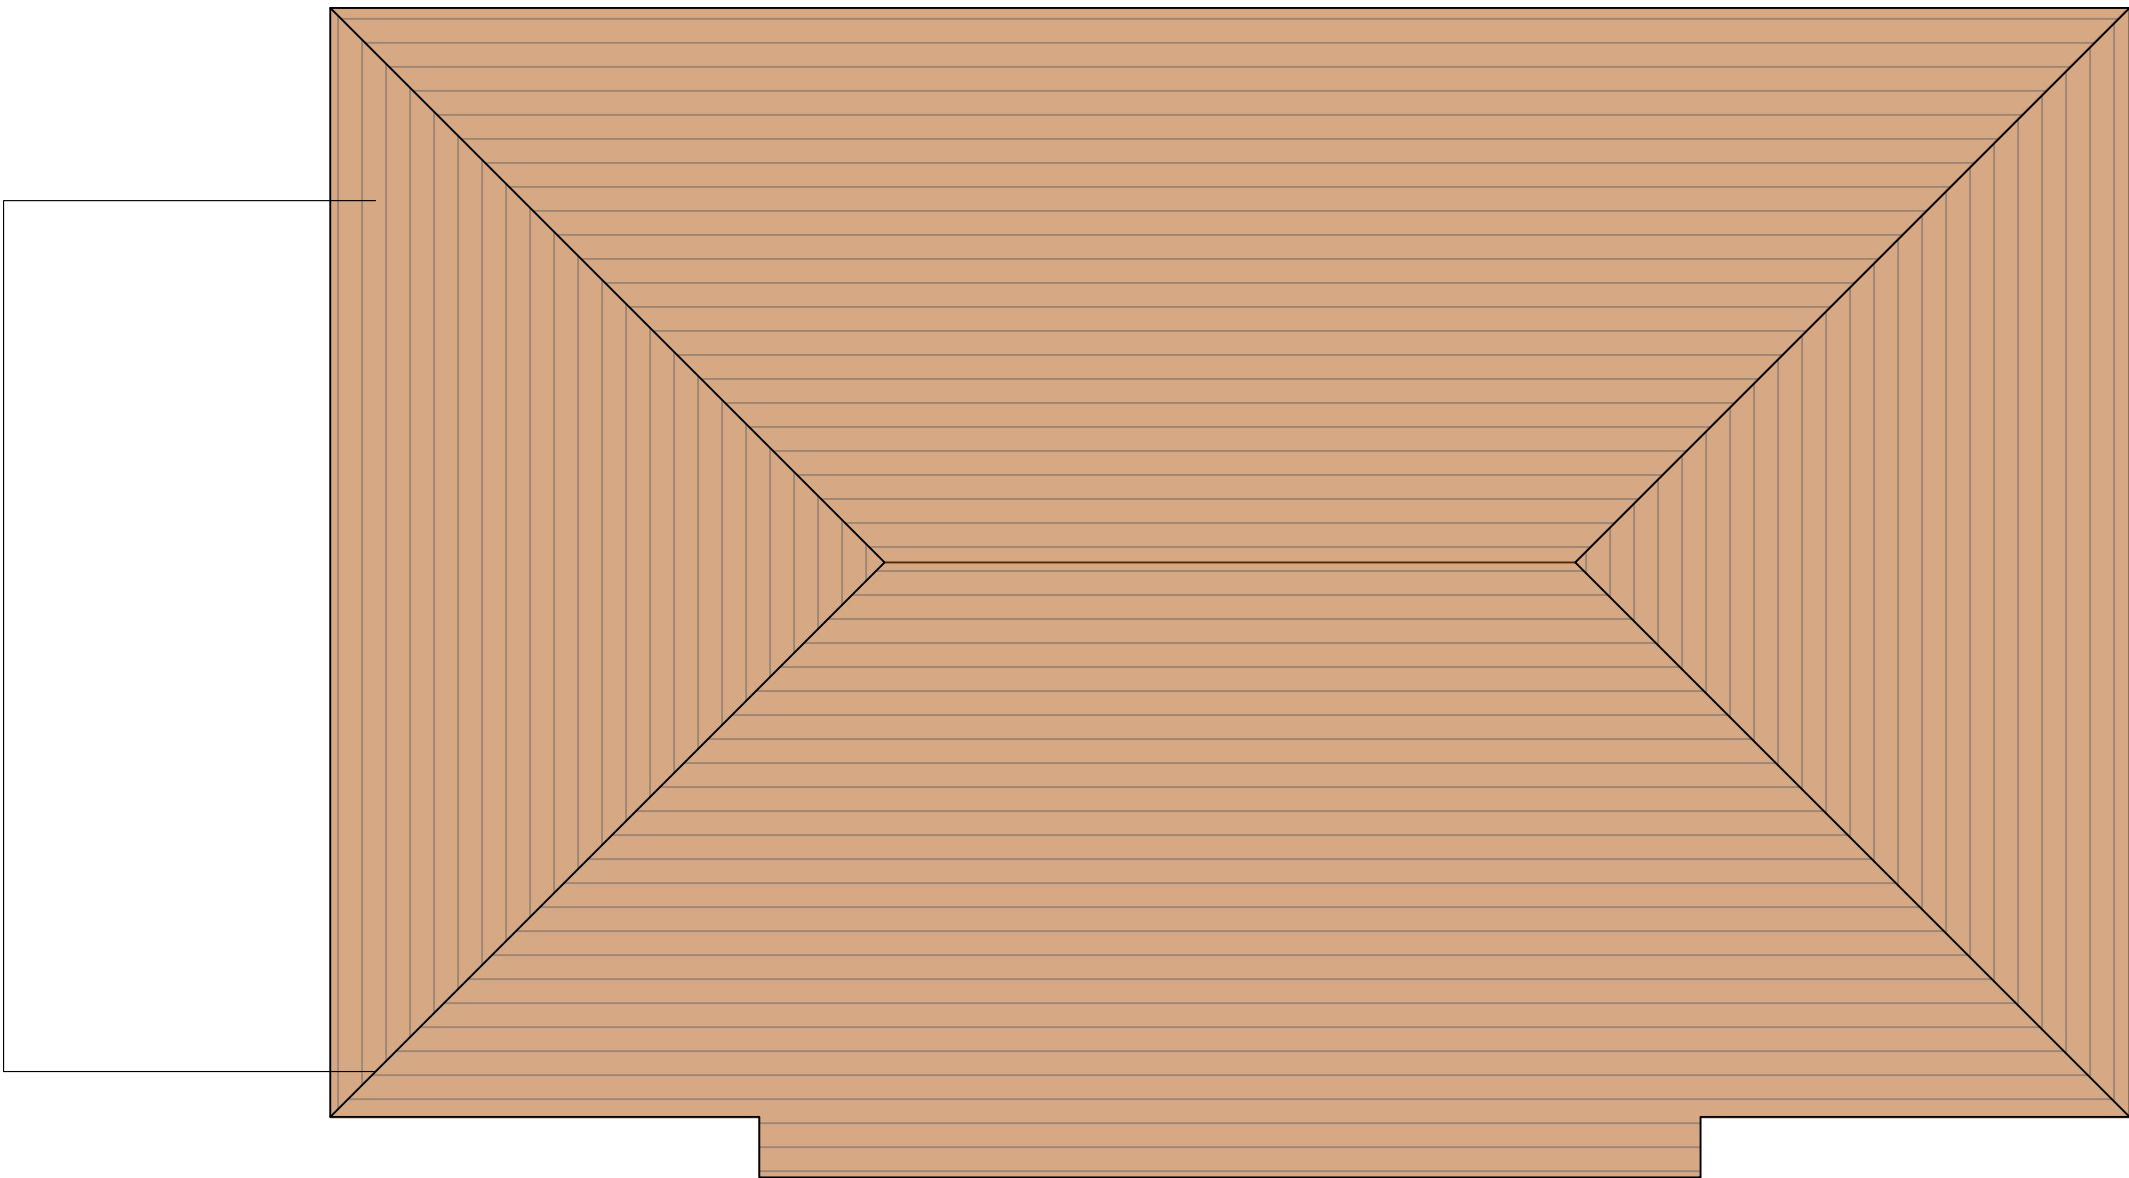

ROOF PLAN

General Notes

No.	Revision/Issue	Date

Firm Name and Address

 Mason and Marlowe

Mason and Marlowe Ltd.
Project Managers and Quantity Surveyors
3 Colman Gardens,
Salford Quays, M5 3NT

Project Name and Address

377 middelton Road
Manchester, M24 4QZ

Project	Sheet A3
Date 02/03/2022	
Scale 1/50	



FRONT ELEVATION

General Notes

No.	Revision/Issue	Date

Firm Name and Address
 Mason and Marlowe
Project Managers and Quantity Surveyors
3 Colman Gardens,
Salford Quays, M5 3NT

Project Name and Address
377 middelton Road
Manchester, M24 4QZ

Project	Sheet
Date 02/03/2022	A3
Scale 1/50	



REAR ELEVATION

General Notes

No.	Revision/Issue	Date

Firm Name and Address


 Mason and Marlowe

Mason and Marlowe Ltd.
Project Managers and Quantity Surveyors
3 Colman Gardens,
Salford Quays, M5 3NT

Project Name and Address

377 middelton Road
Manchester, M24 4QZ

Project	Sheet
Date 02/03/2022	A3
Scale 1/50	

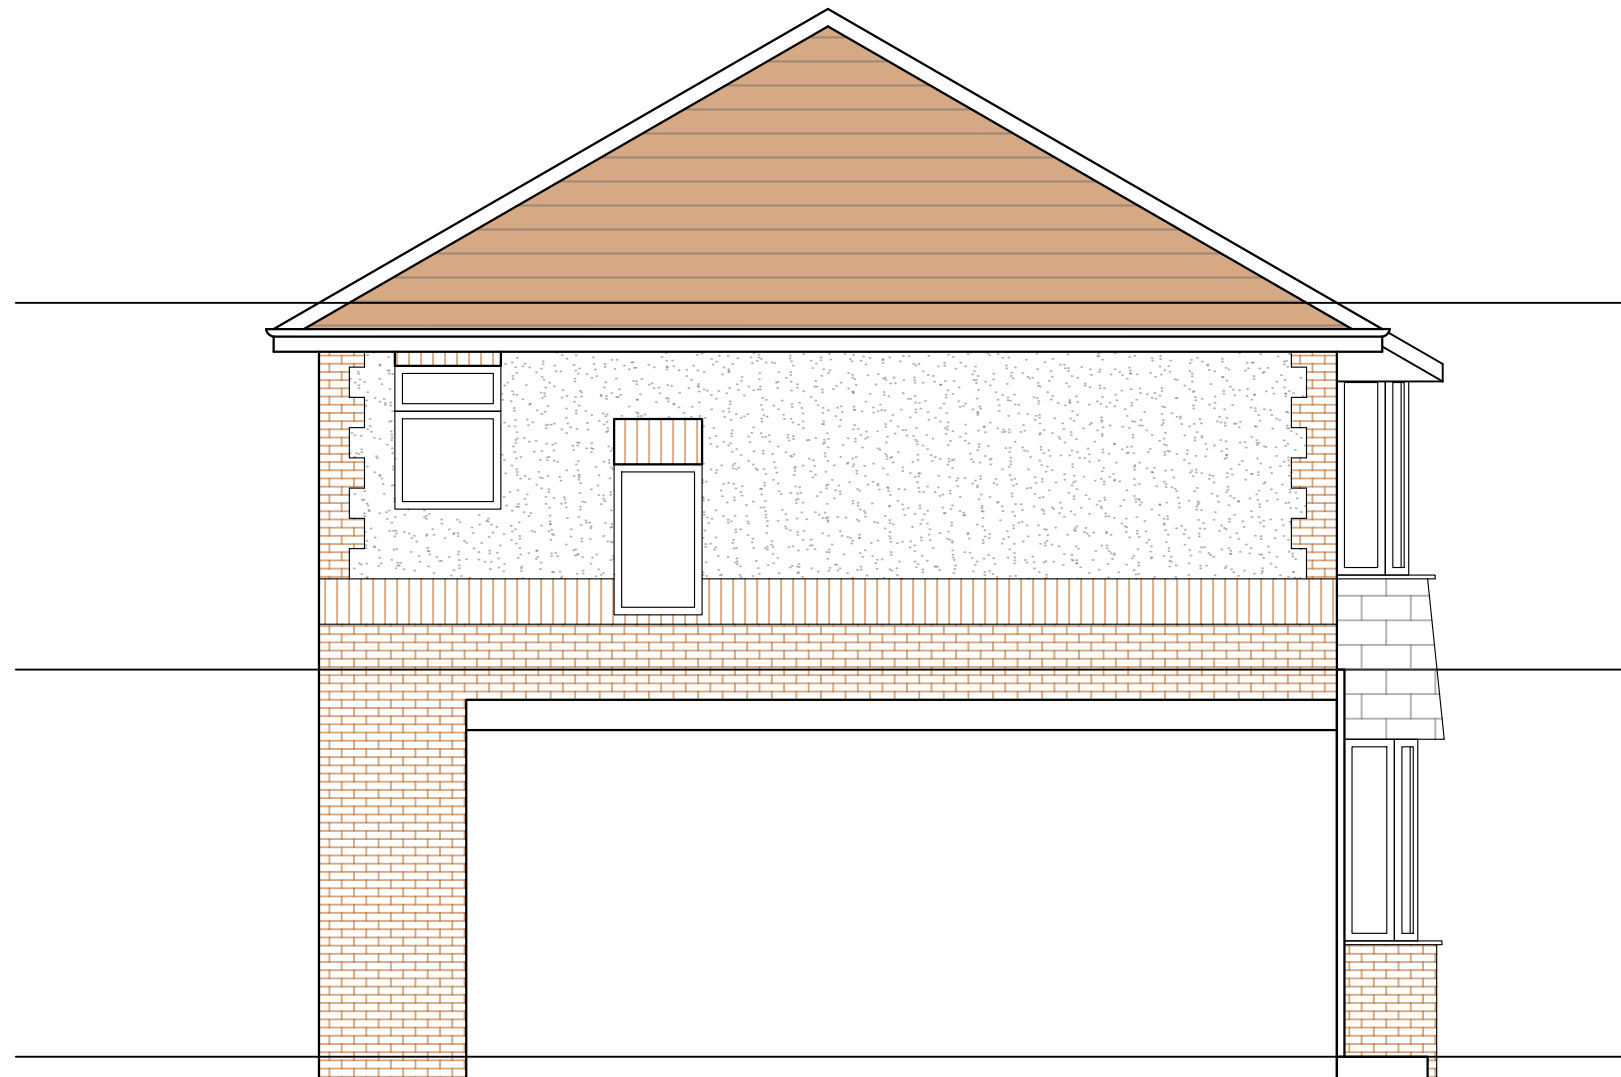

SIDE ELEVATION

General Notes

No.	Revision/Issue	Date


Firm Name and Address

 Mason and Marlowe
Mason and Marlowe Ltd.
Project Managers and Quantity Surveyors
3 Colman Gardens,
Salford Quays, M5 3NT

Project Name and Address

377 middelton Road
Manchester, M24 4QZ

Project	Sheet A3
Date 02/03/2022	
Scale 1/50	

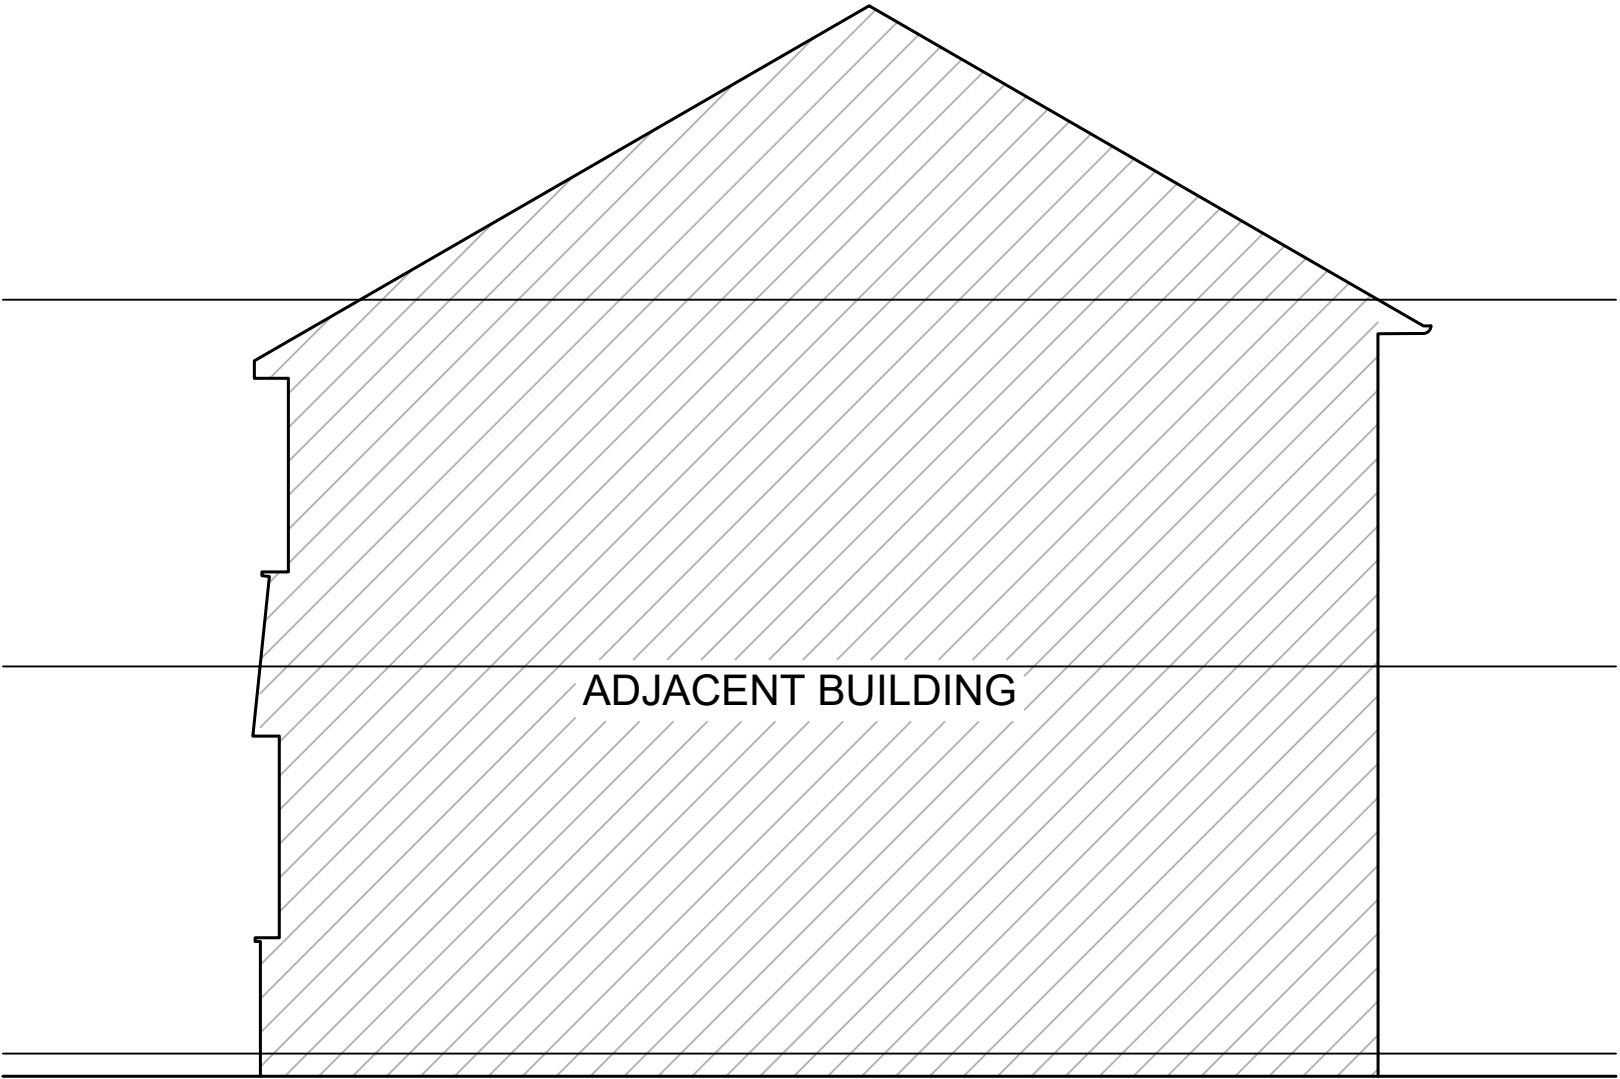

SIDE ELEVATION

General Notes

No.	Revision/Issue	Date

Firm Name and Address

 Mason and Marlowe


Mason and Marlowe Ltd.
Project Managers and Quantity Surveyors
3 Colman Gardens,
Salford Quays, M5 3NT

Firm Name and Address

377 middelton Road
Manchester, M24 4QZ

Project	Sheet
Date 02/03/2022	A3
Scale 1/50	

PROPOSED GROUND FLOOR

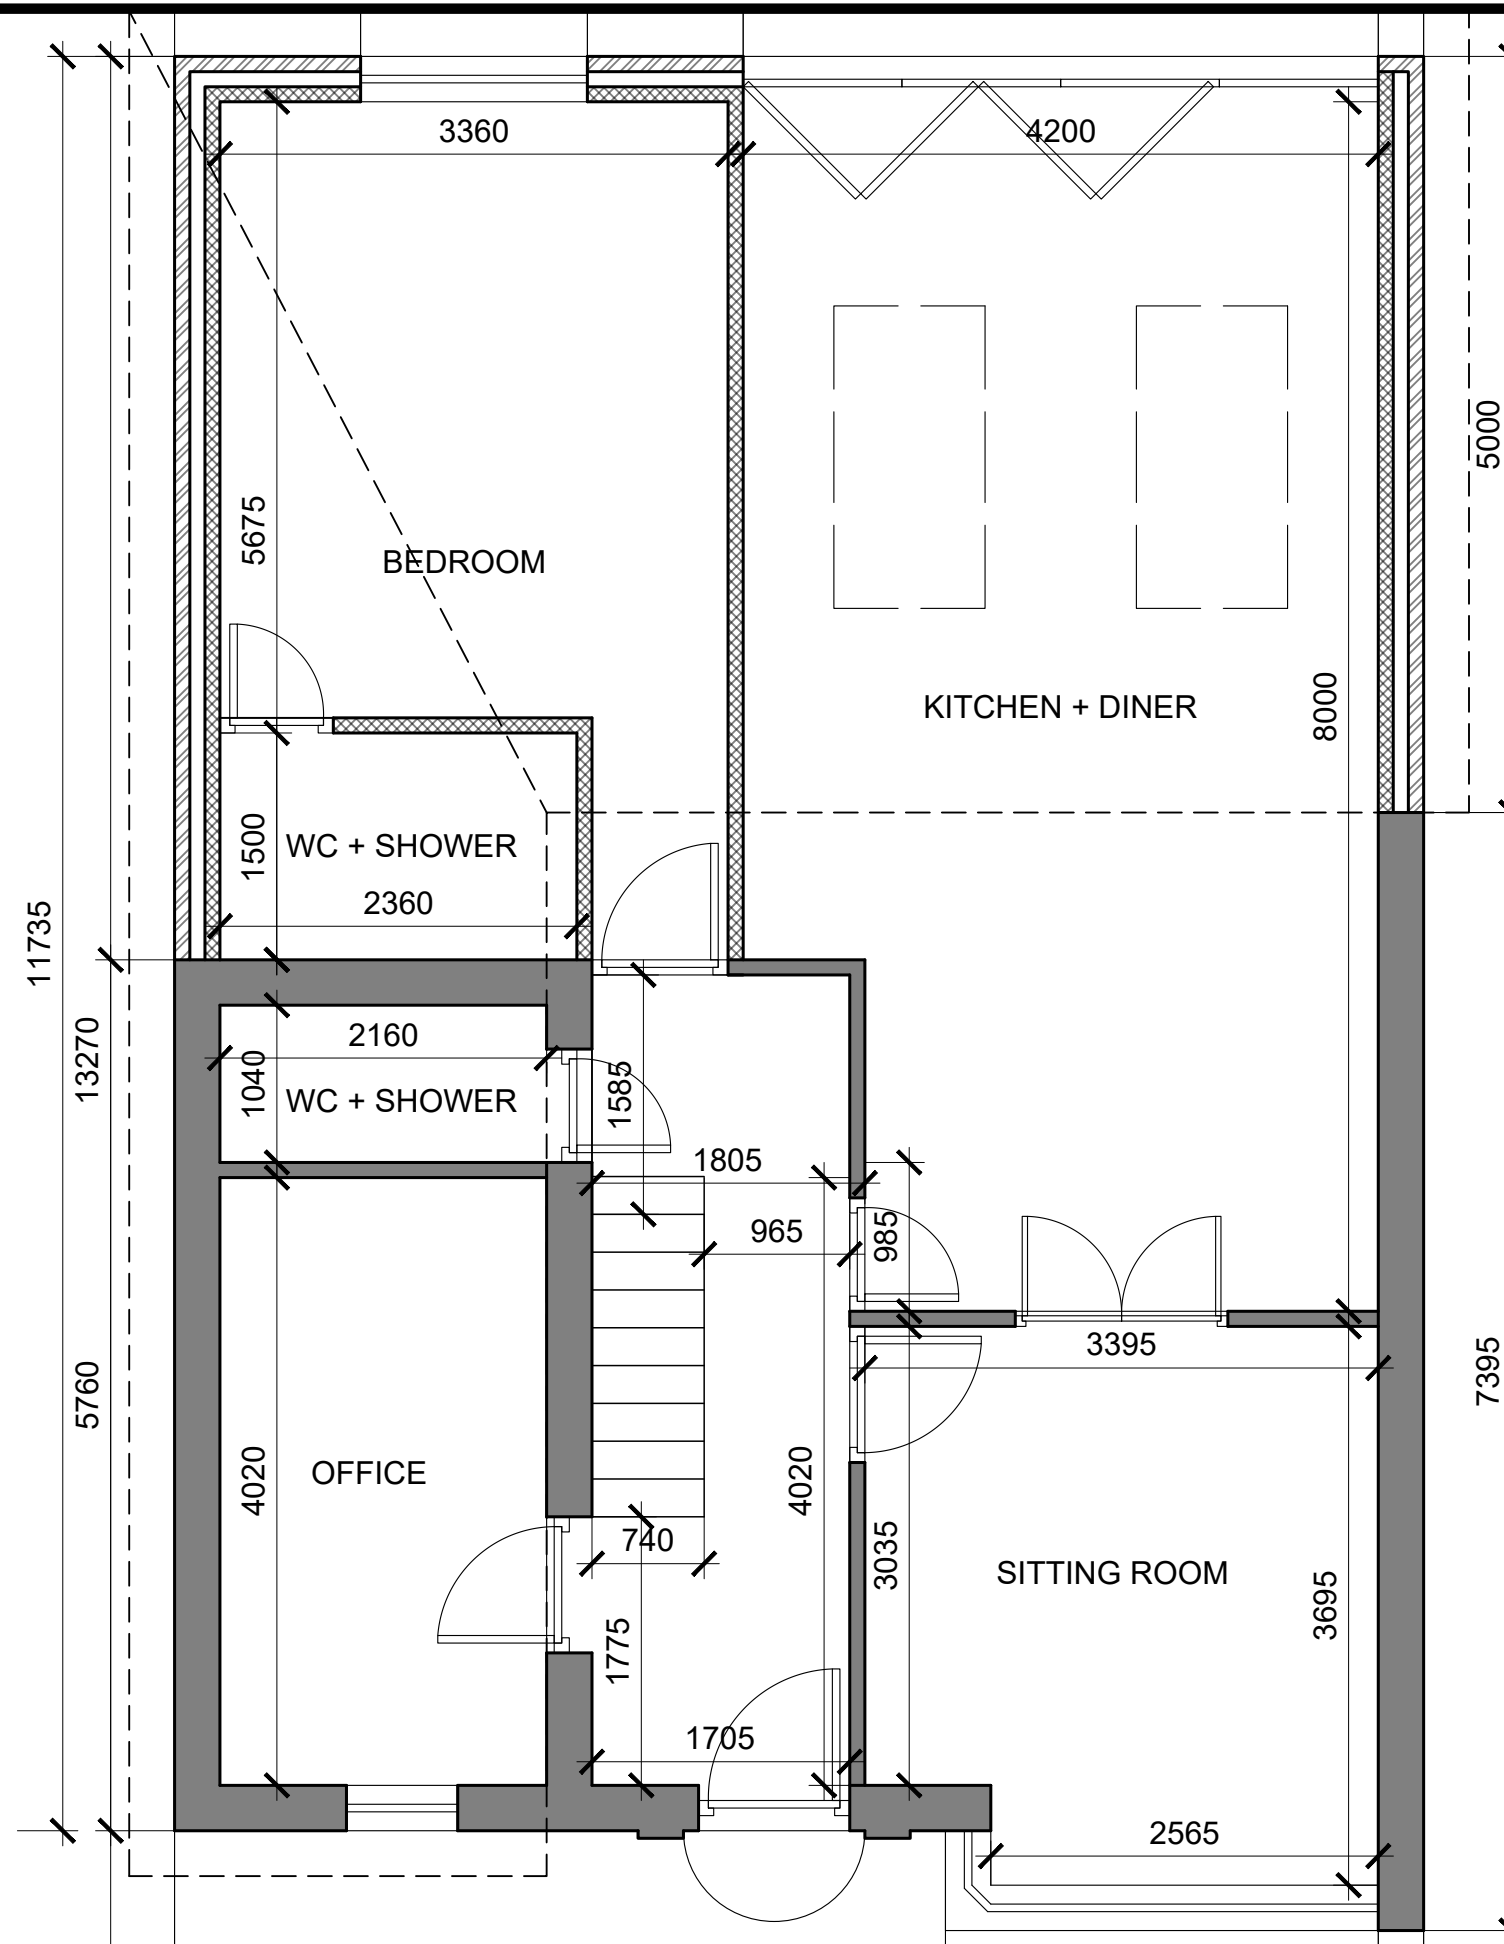


General Notes

No.	Revision/Issue	Date

Firm Name and Address
 Mason and Marlowe
Project Managers and Quantity Surveyors
3 Colman Gardens,
Salford Quays, M5 3NT

Project Name and Address
377 Middleton Road
Manchester, M24 4QZ

Project	Sheet
Date 02/03/2022	A3
Scale 1/100	

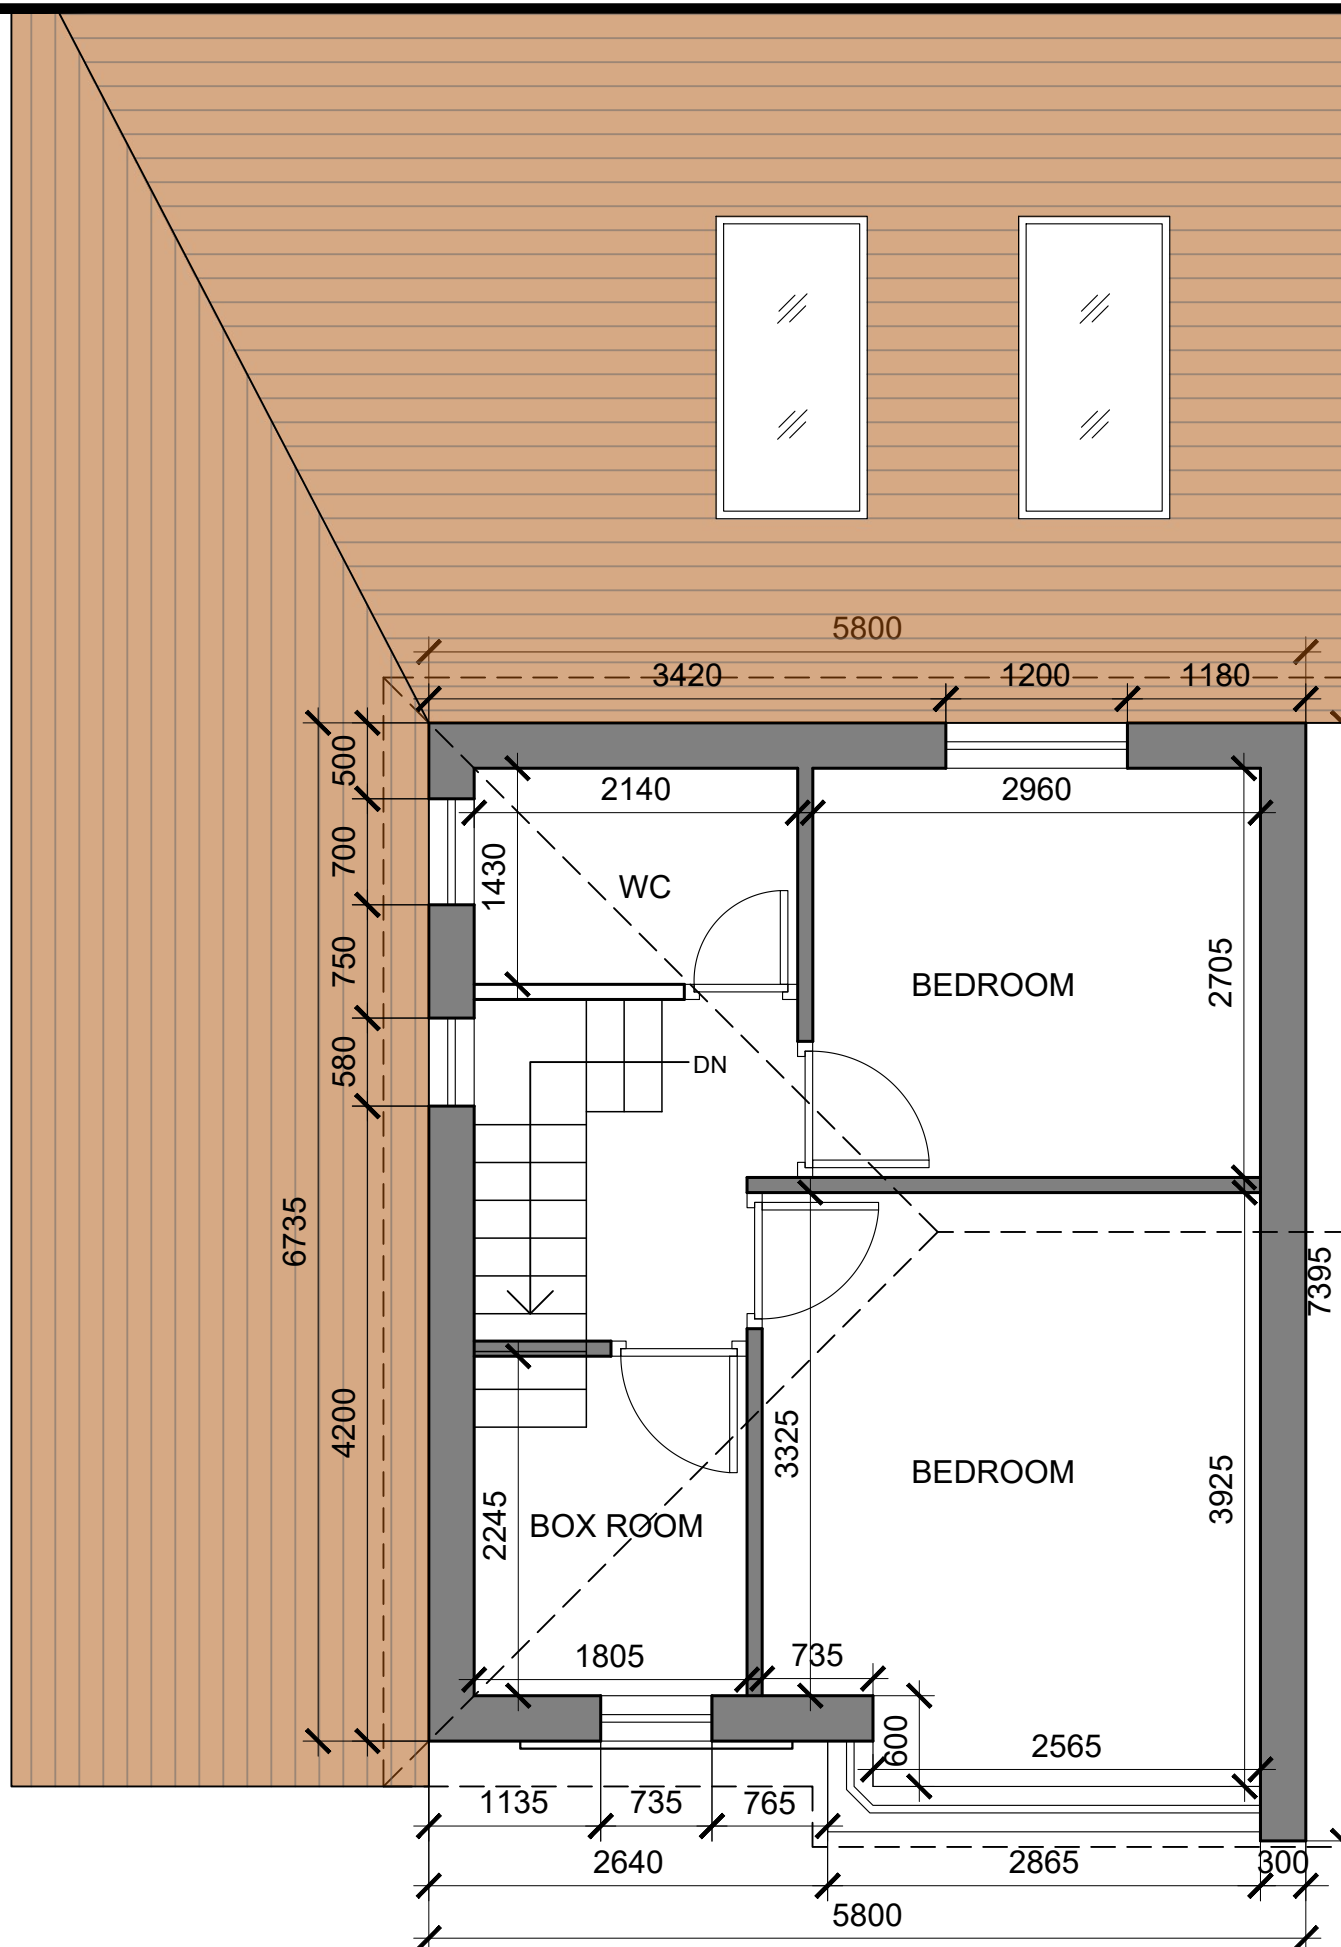

PROPOSED FIRST FLOOR


General Notes

No.	Revision/Issue	Date

Firm Name and Address
 Mason and Marlowe
Project Managers and Quantity Surveyors
3 Colman Gardens,
Salford Quays, M5 3NT

Project Name and Address
377 Middleton Road
Manchester, M24 4QZ

Project	Sheet
Date 02/03/2022	A3
Scale 1/50	

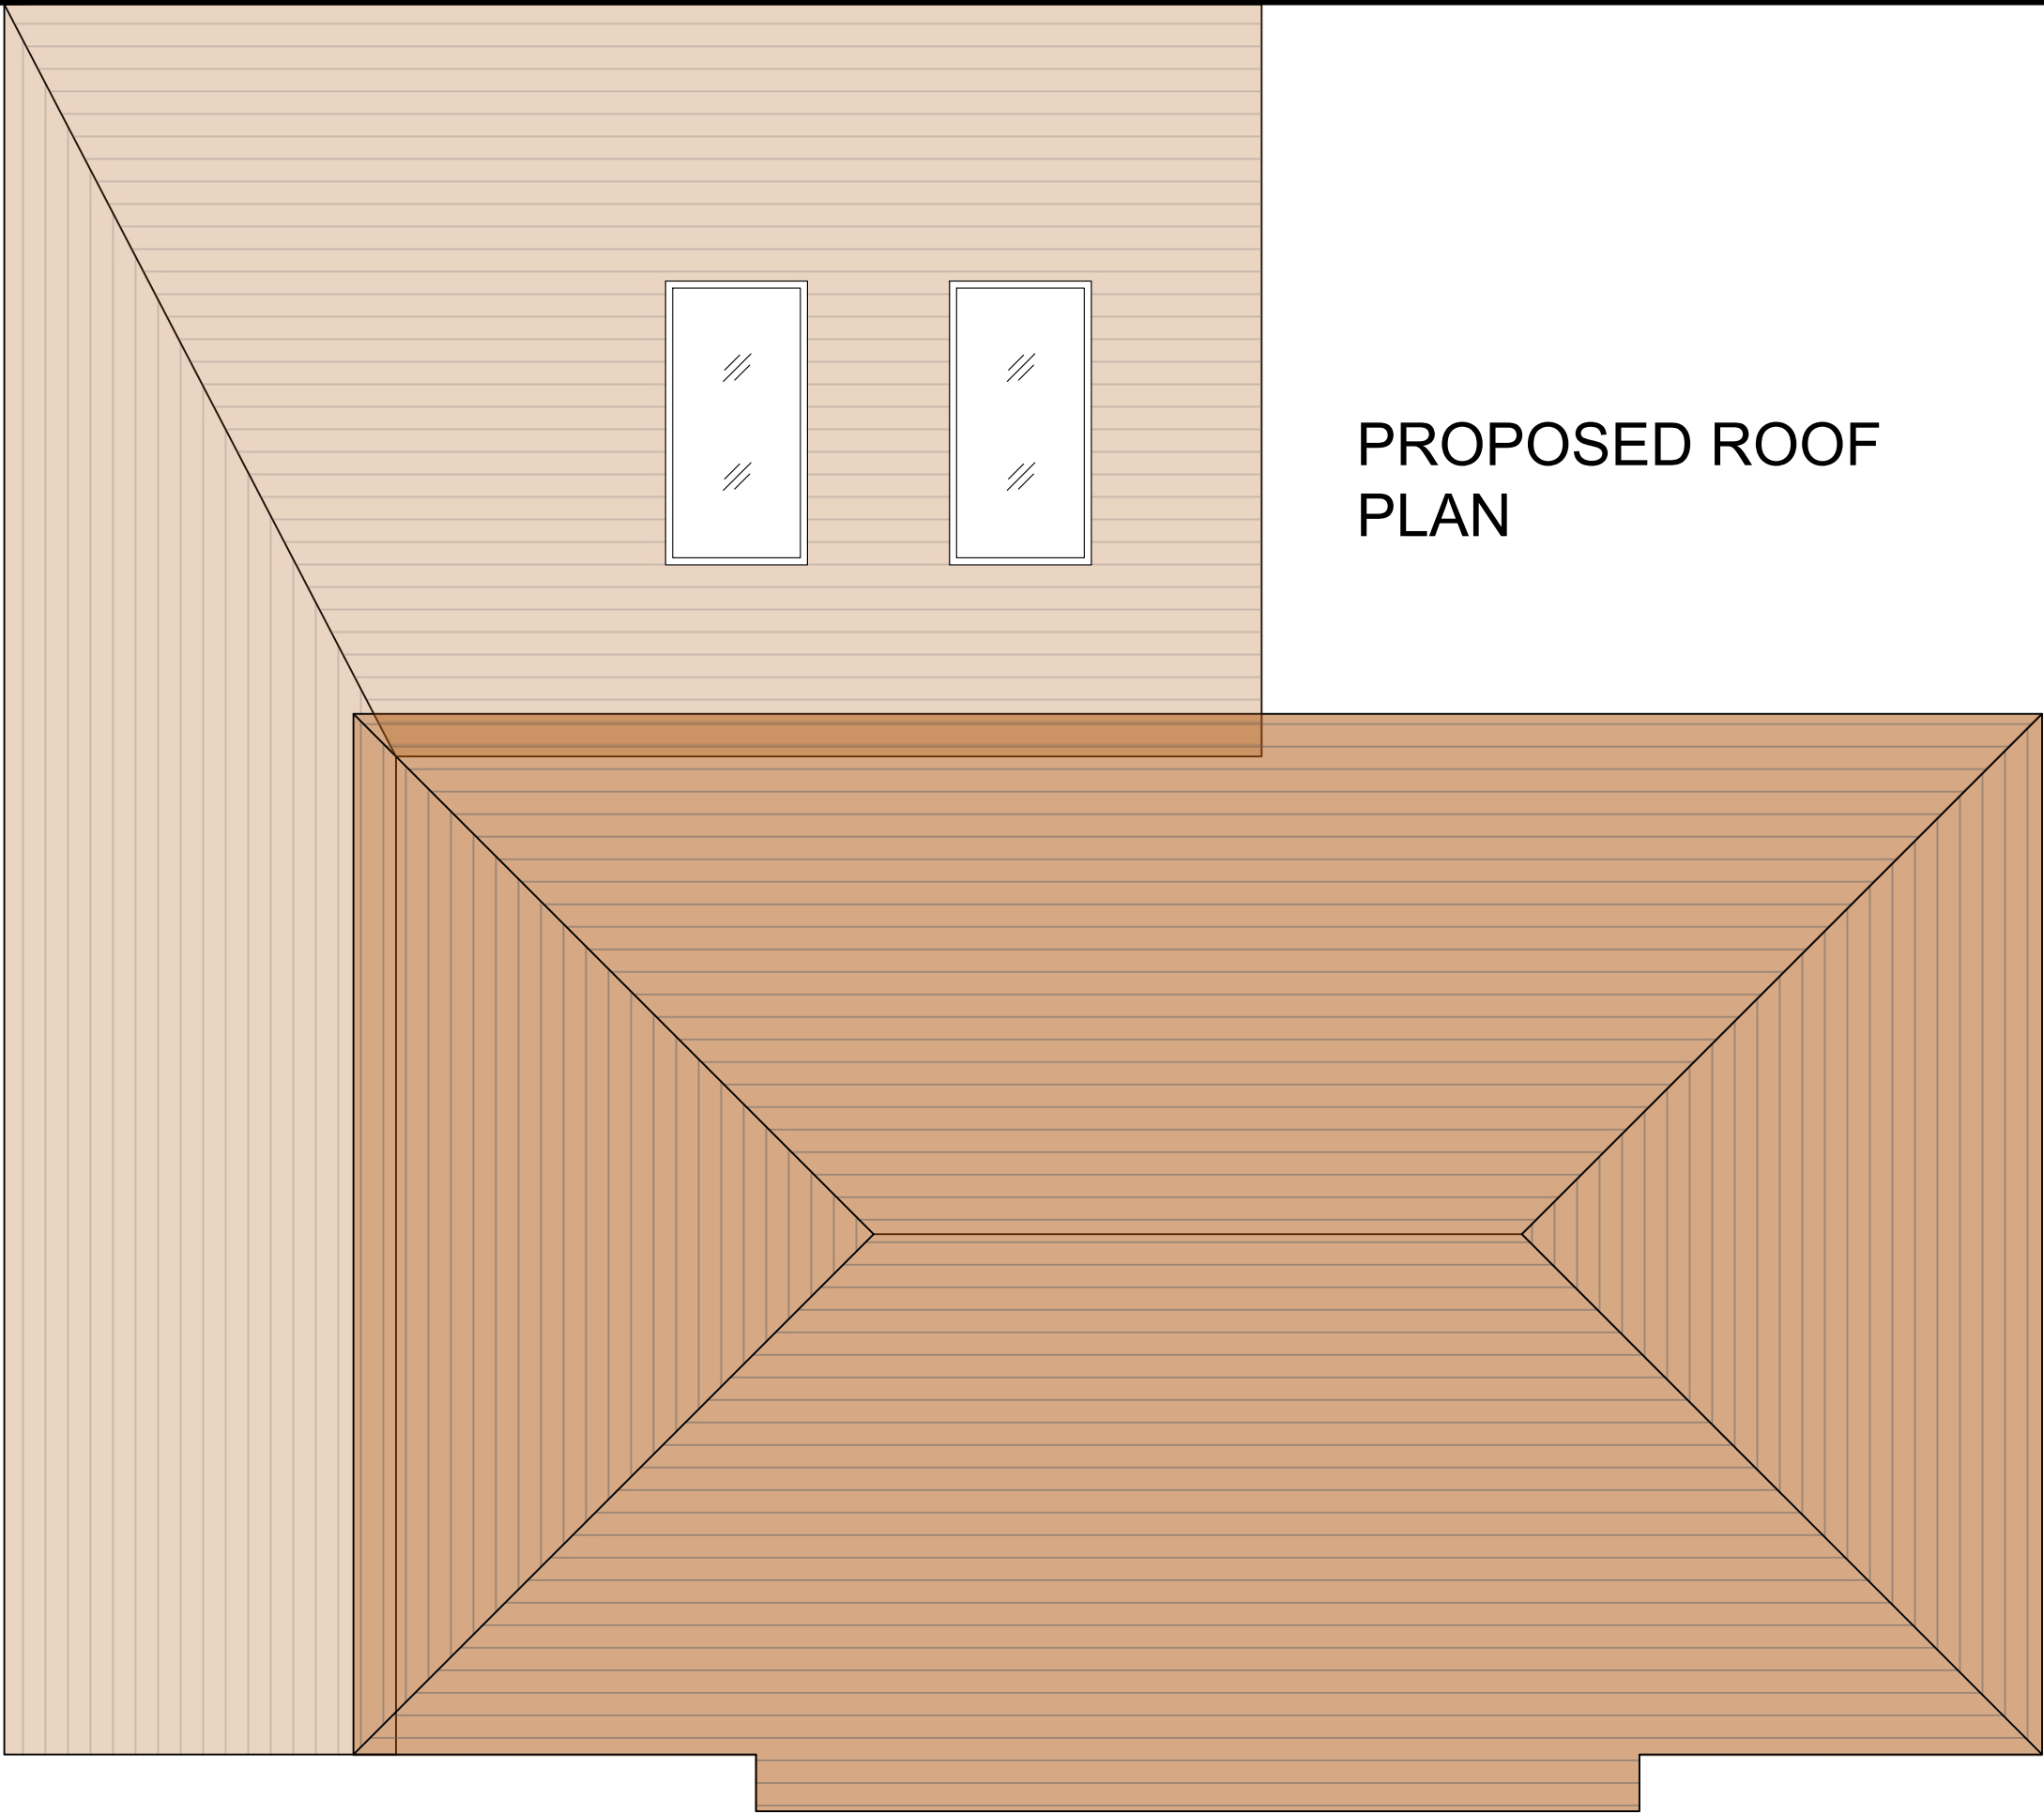

PROPOSED ROOF PLAN

General Notes

No.	Revision/Issue	Date

Firm Name and Address

 Mason and Marlowe

Mason and Marlowe Ltd.
Project Managers and Quantity Surveyors
3 Colman Gardens,
Salford Quays, M5 3NT

Project Name and Address

377 middelton Road
Manchester, M24 4QZ

Project	Sheet
Date 02/03/2022	A3
Scale 1/50	



PROPOSED FRONT
ELEVATION


General Notes

No.	Revision/Issue	Date

Firm Name and Address
 Mason and Marlowe
Mason and Marlowe Ltd.
Project Managers and Quantity Surveyors
3 Colman Gardens,
Salford Quays, M5 3NT

Project Name and Address
377 Middleton Road
Manchester, M24 4QZ

Project	Sheet A3
Date 02/03/2022	
Scale 1/50	

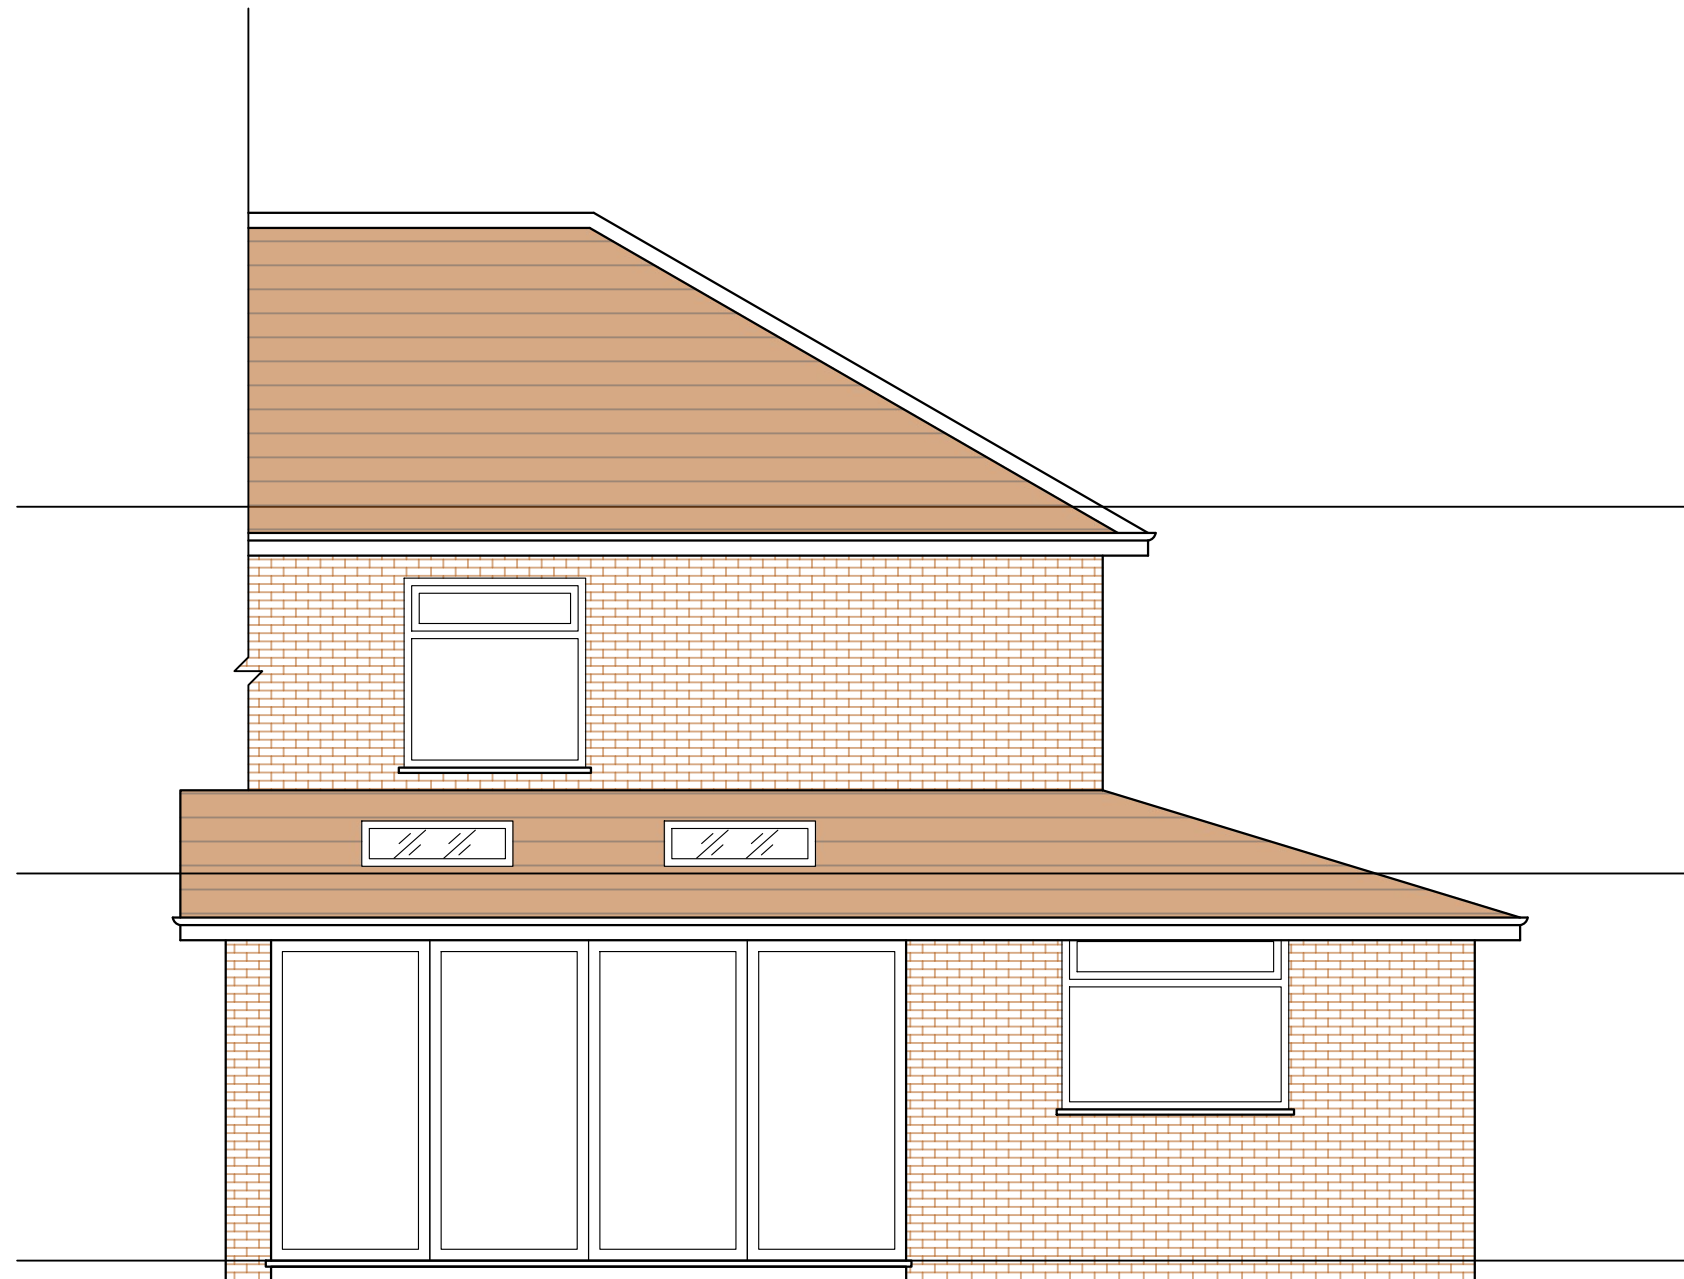

PROPOSED REAR
ELEVATION

General Notes

No.	Revision/Issue	Date


Firm Name and Address

 Mason and Marlowe
Mason and Marlowe Ltd.
 Project Managers and Quantity Surveyors
 3 Colman Gardens,
 Salford Quays, M5 3NT

Project Name and Address

377 Middleton Road
Manchester, M24 4QZ

Project	Sheet A3
Date 02/03/2022	
Scale 1/50	

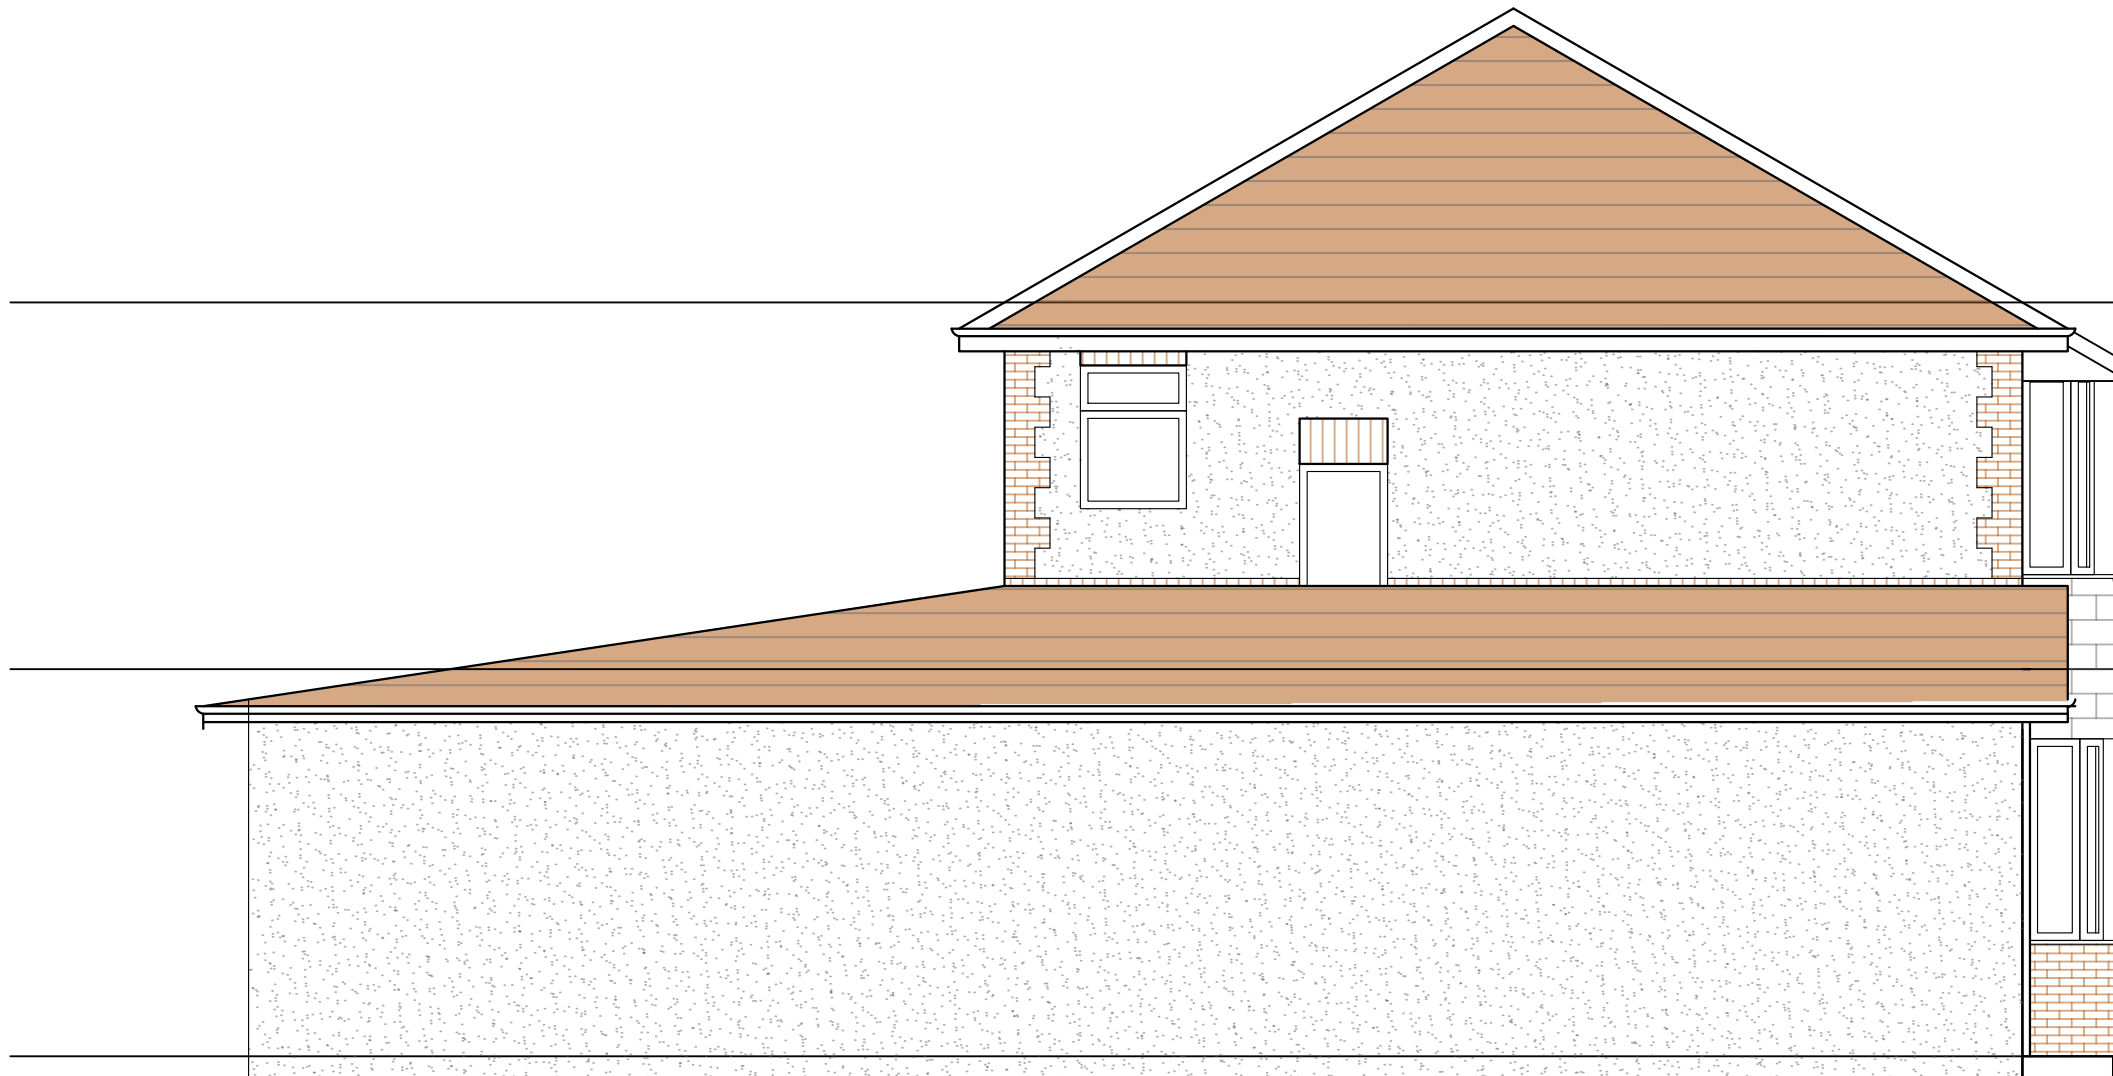

PROPOSED SIDE
ELEVATION


General Notes

No.	Revision/Issue	Date

Firm Name and Address
 Mason and Marlowe
Mason and Marlowe Ltd.
Project Managers and Quantity Surveyors
3 Colman Gardens,
Salford Quays, M5 3NT

Project Name and Address
377 Middleton Road
Manchester, M24 4QZ

Project	Sheet
Date 02/03/2022	A3
Scale 1/50	

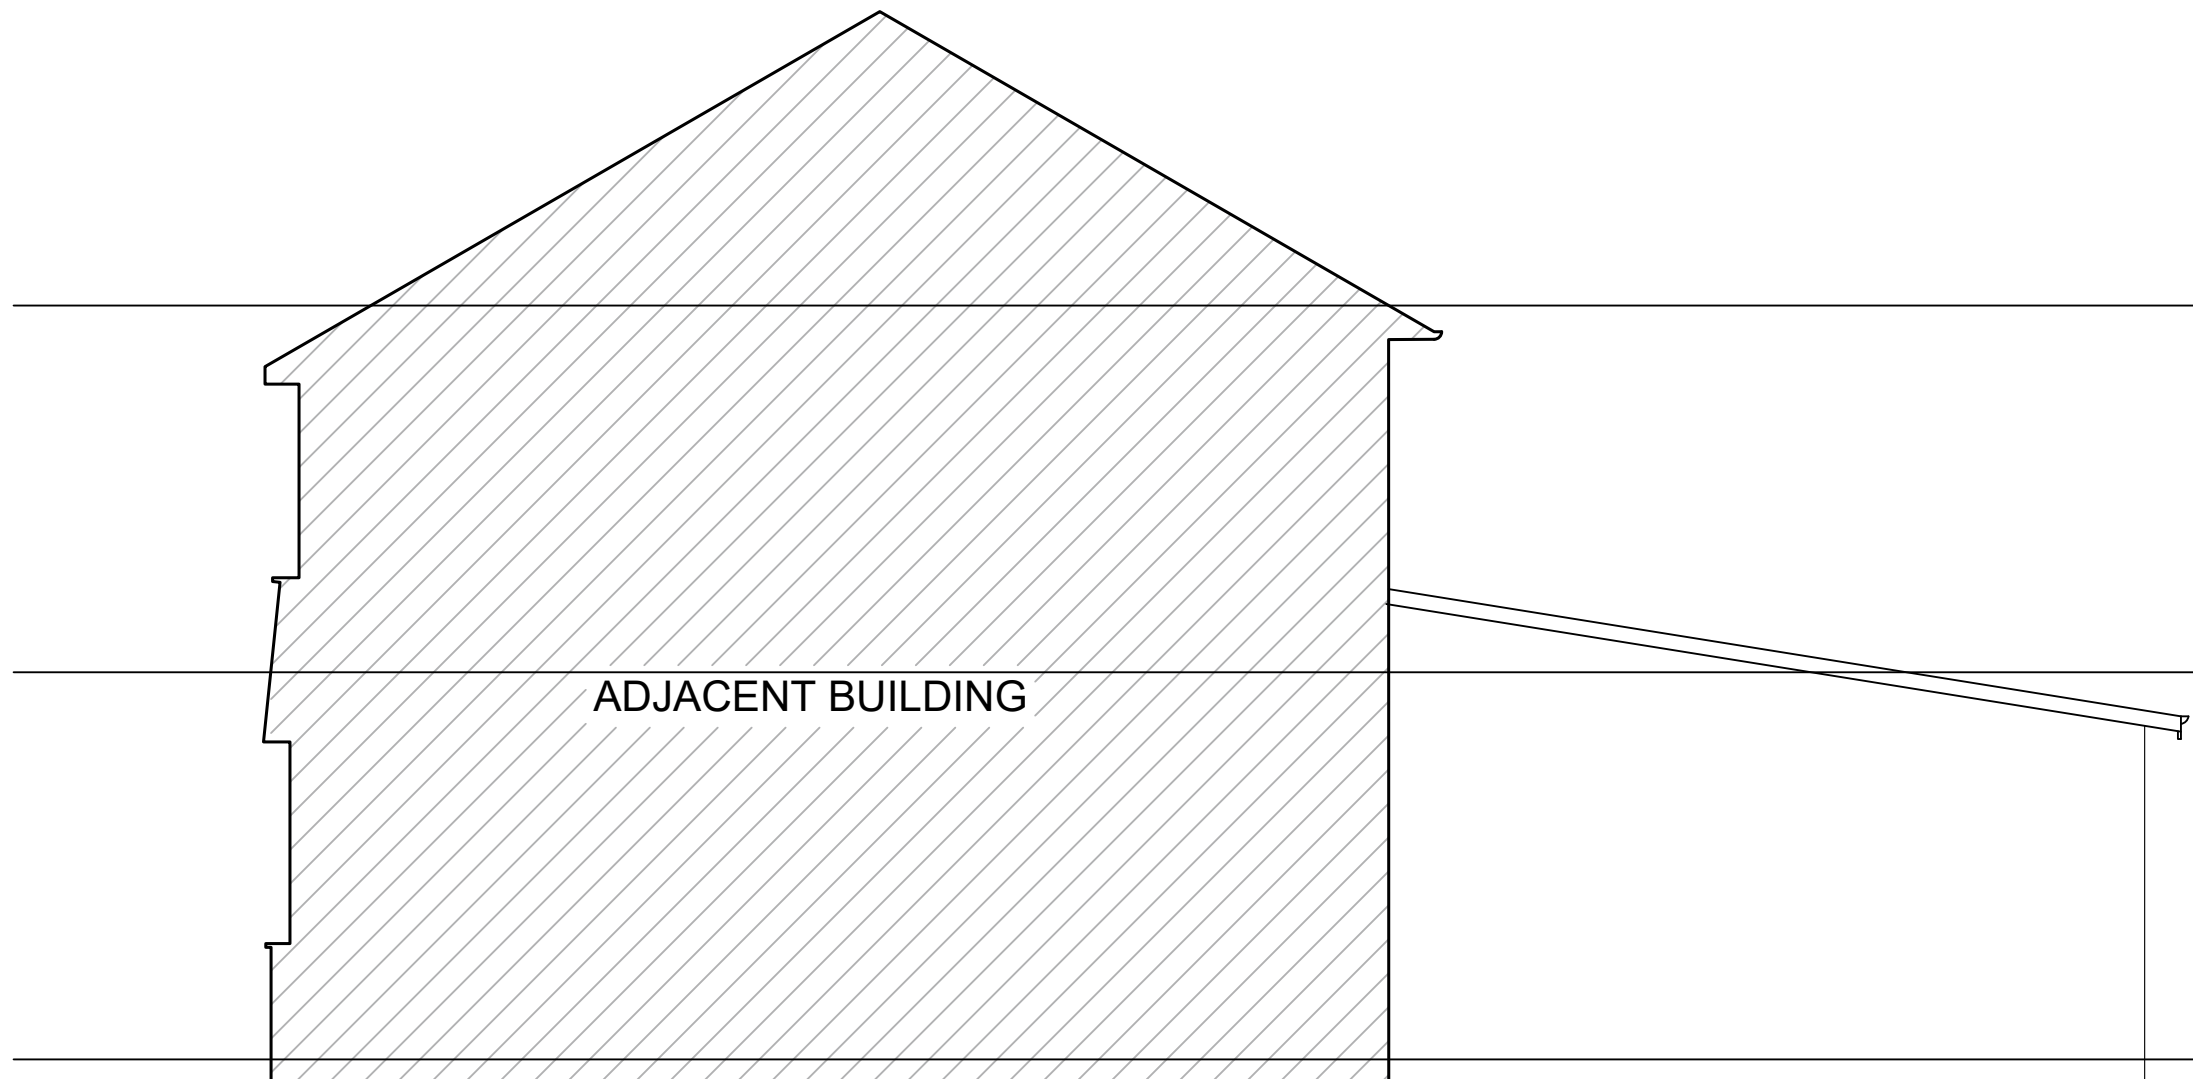

PROPOSED SIDE
ELEVATION

General Notes

No.	Revision/Issue	Date

Firm Name and Address

 Mason and Marlowe
Mason and Marlowe Ltd.
Project Managers and Quantity Surveyors
3 Colman Gardens,
Salford Quays, M5 3NT

Project Name and Address

377 middelton Road
Manchester, M24 4QZ

Project	Sheet A3
Date 02/03/2022	
Scale 1/50	