
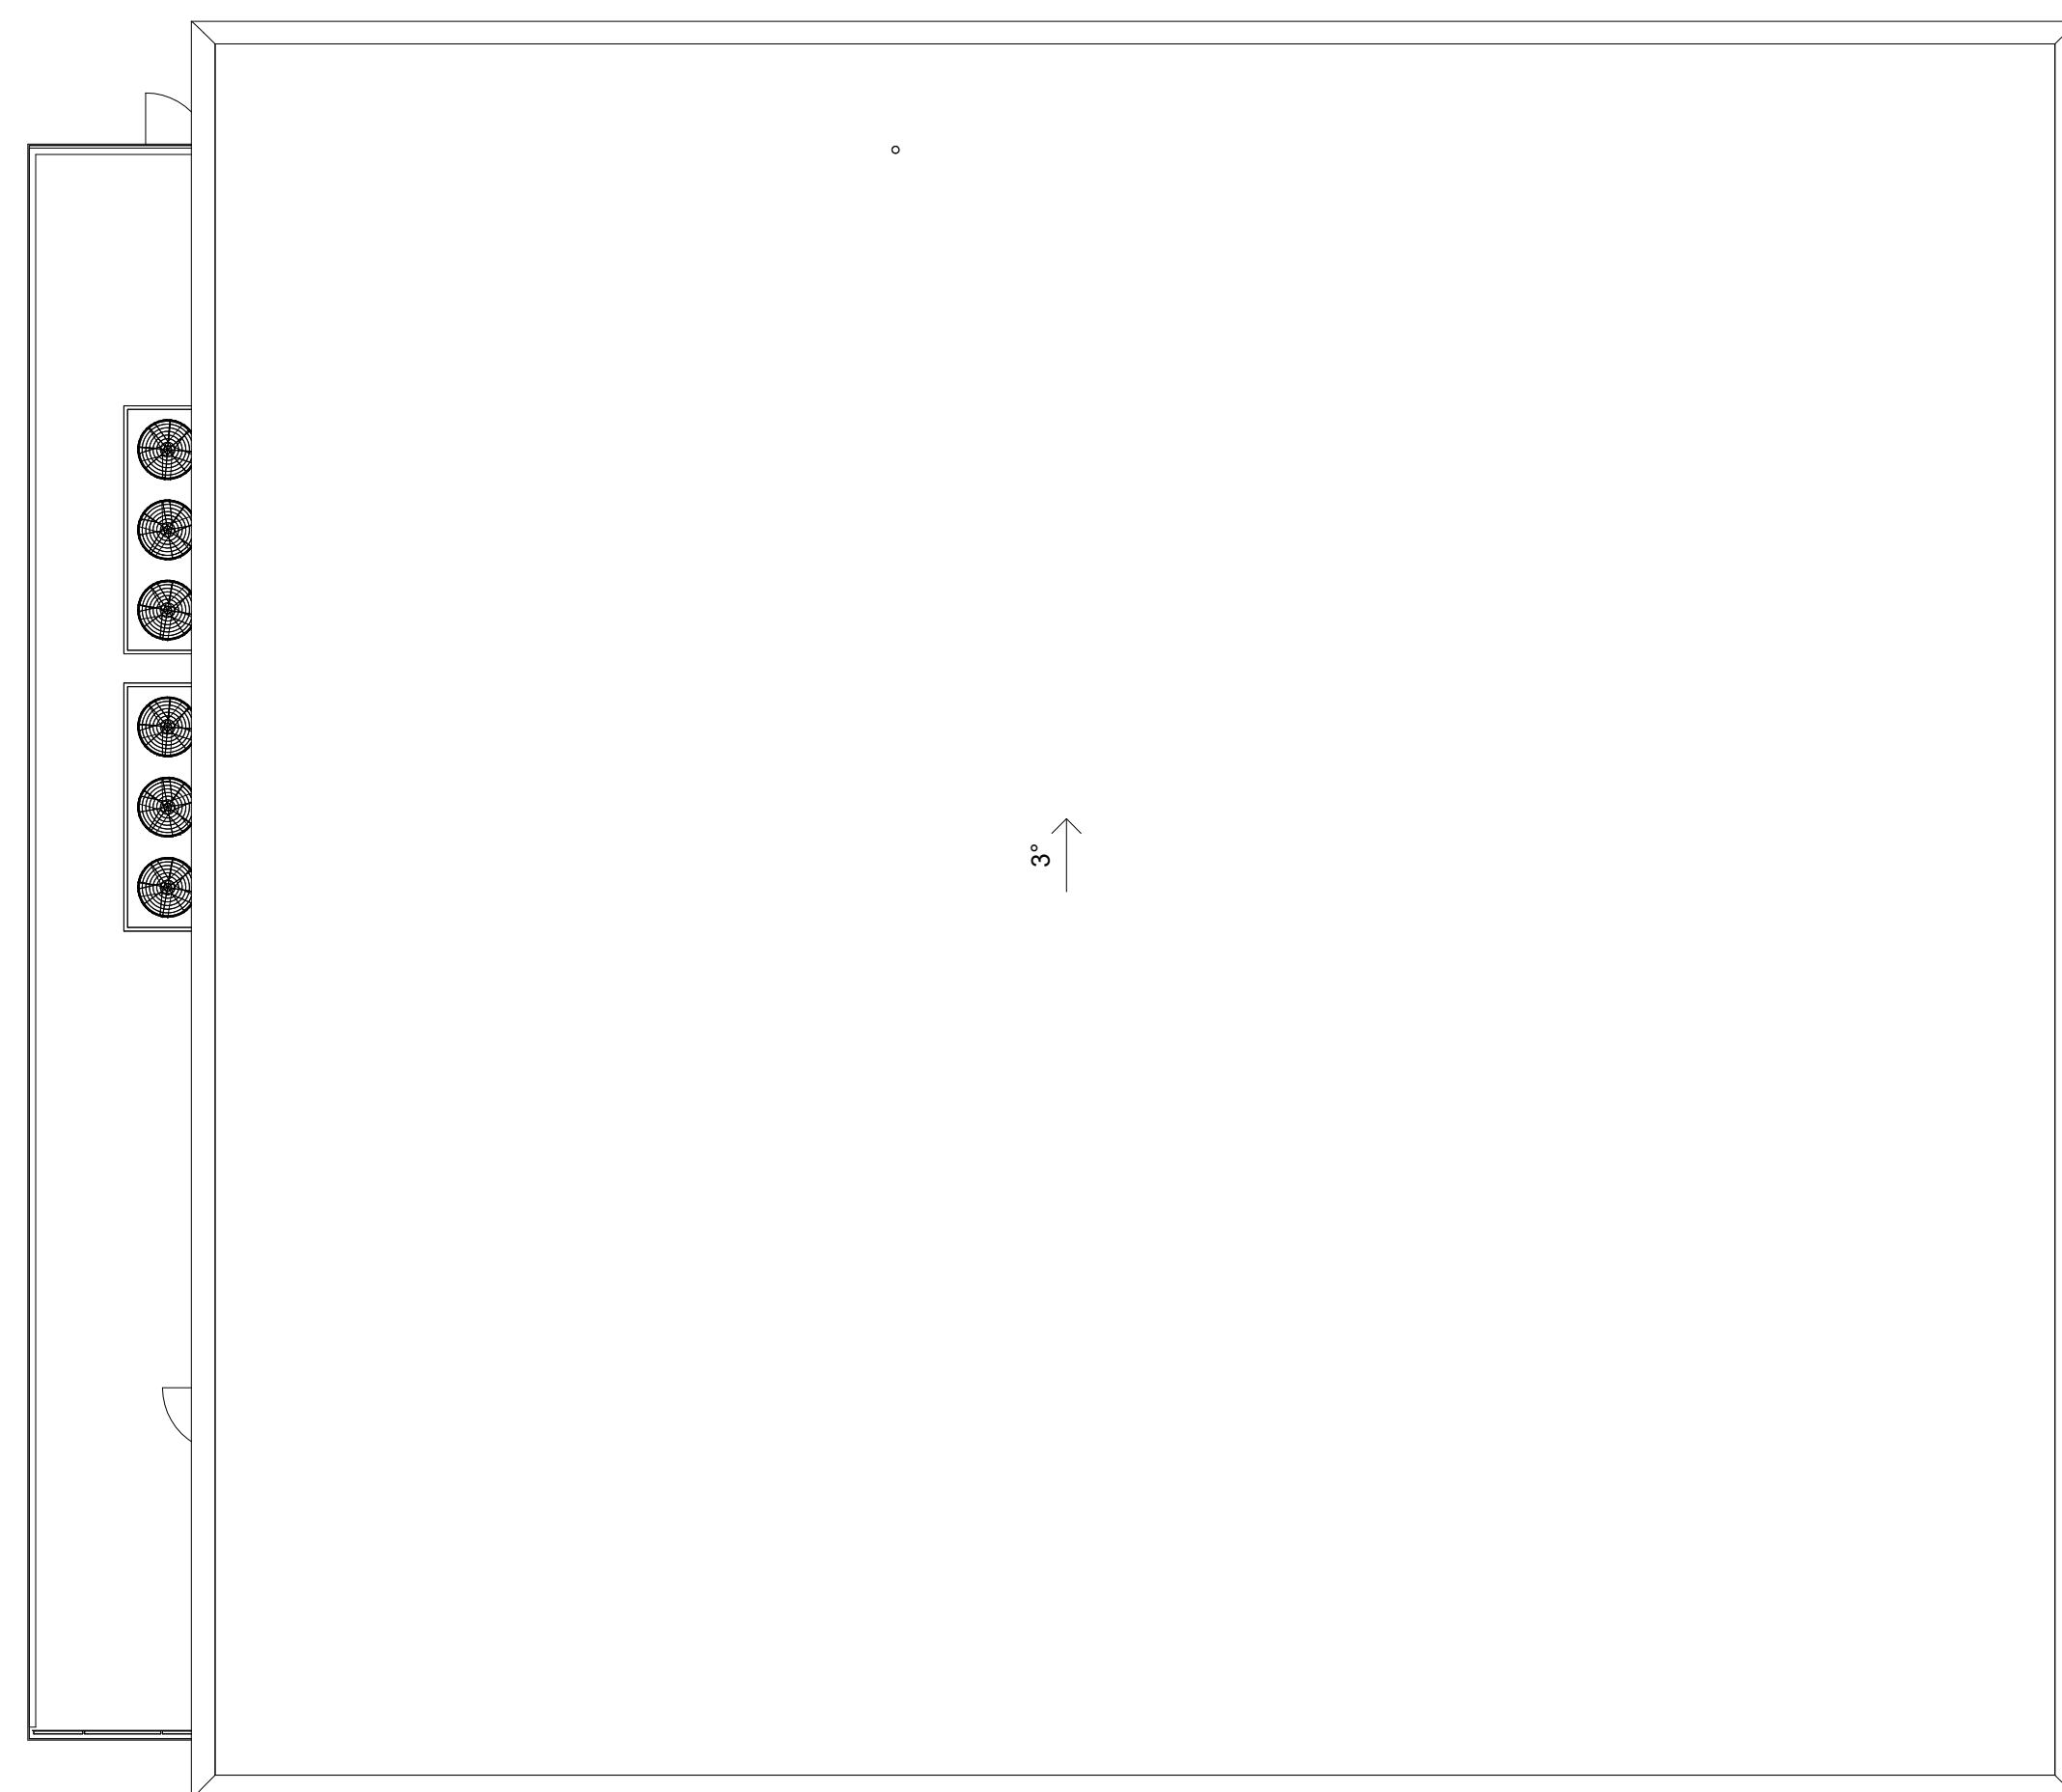
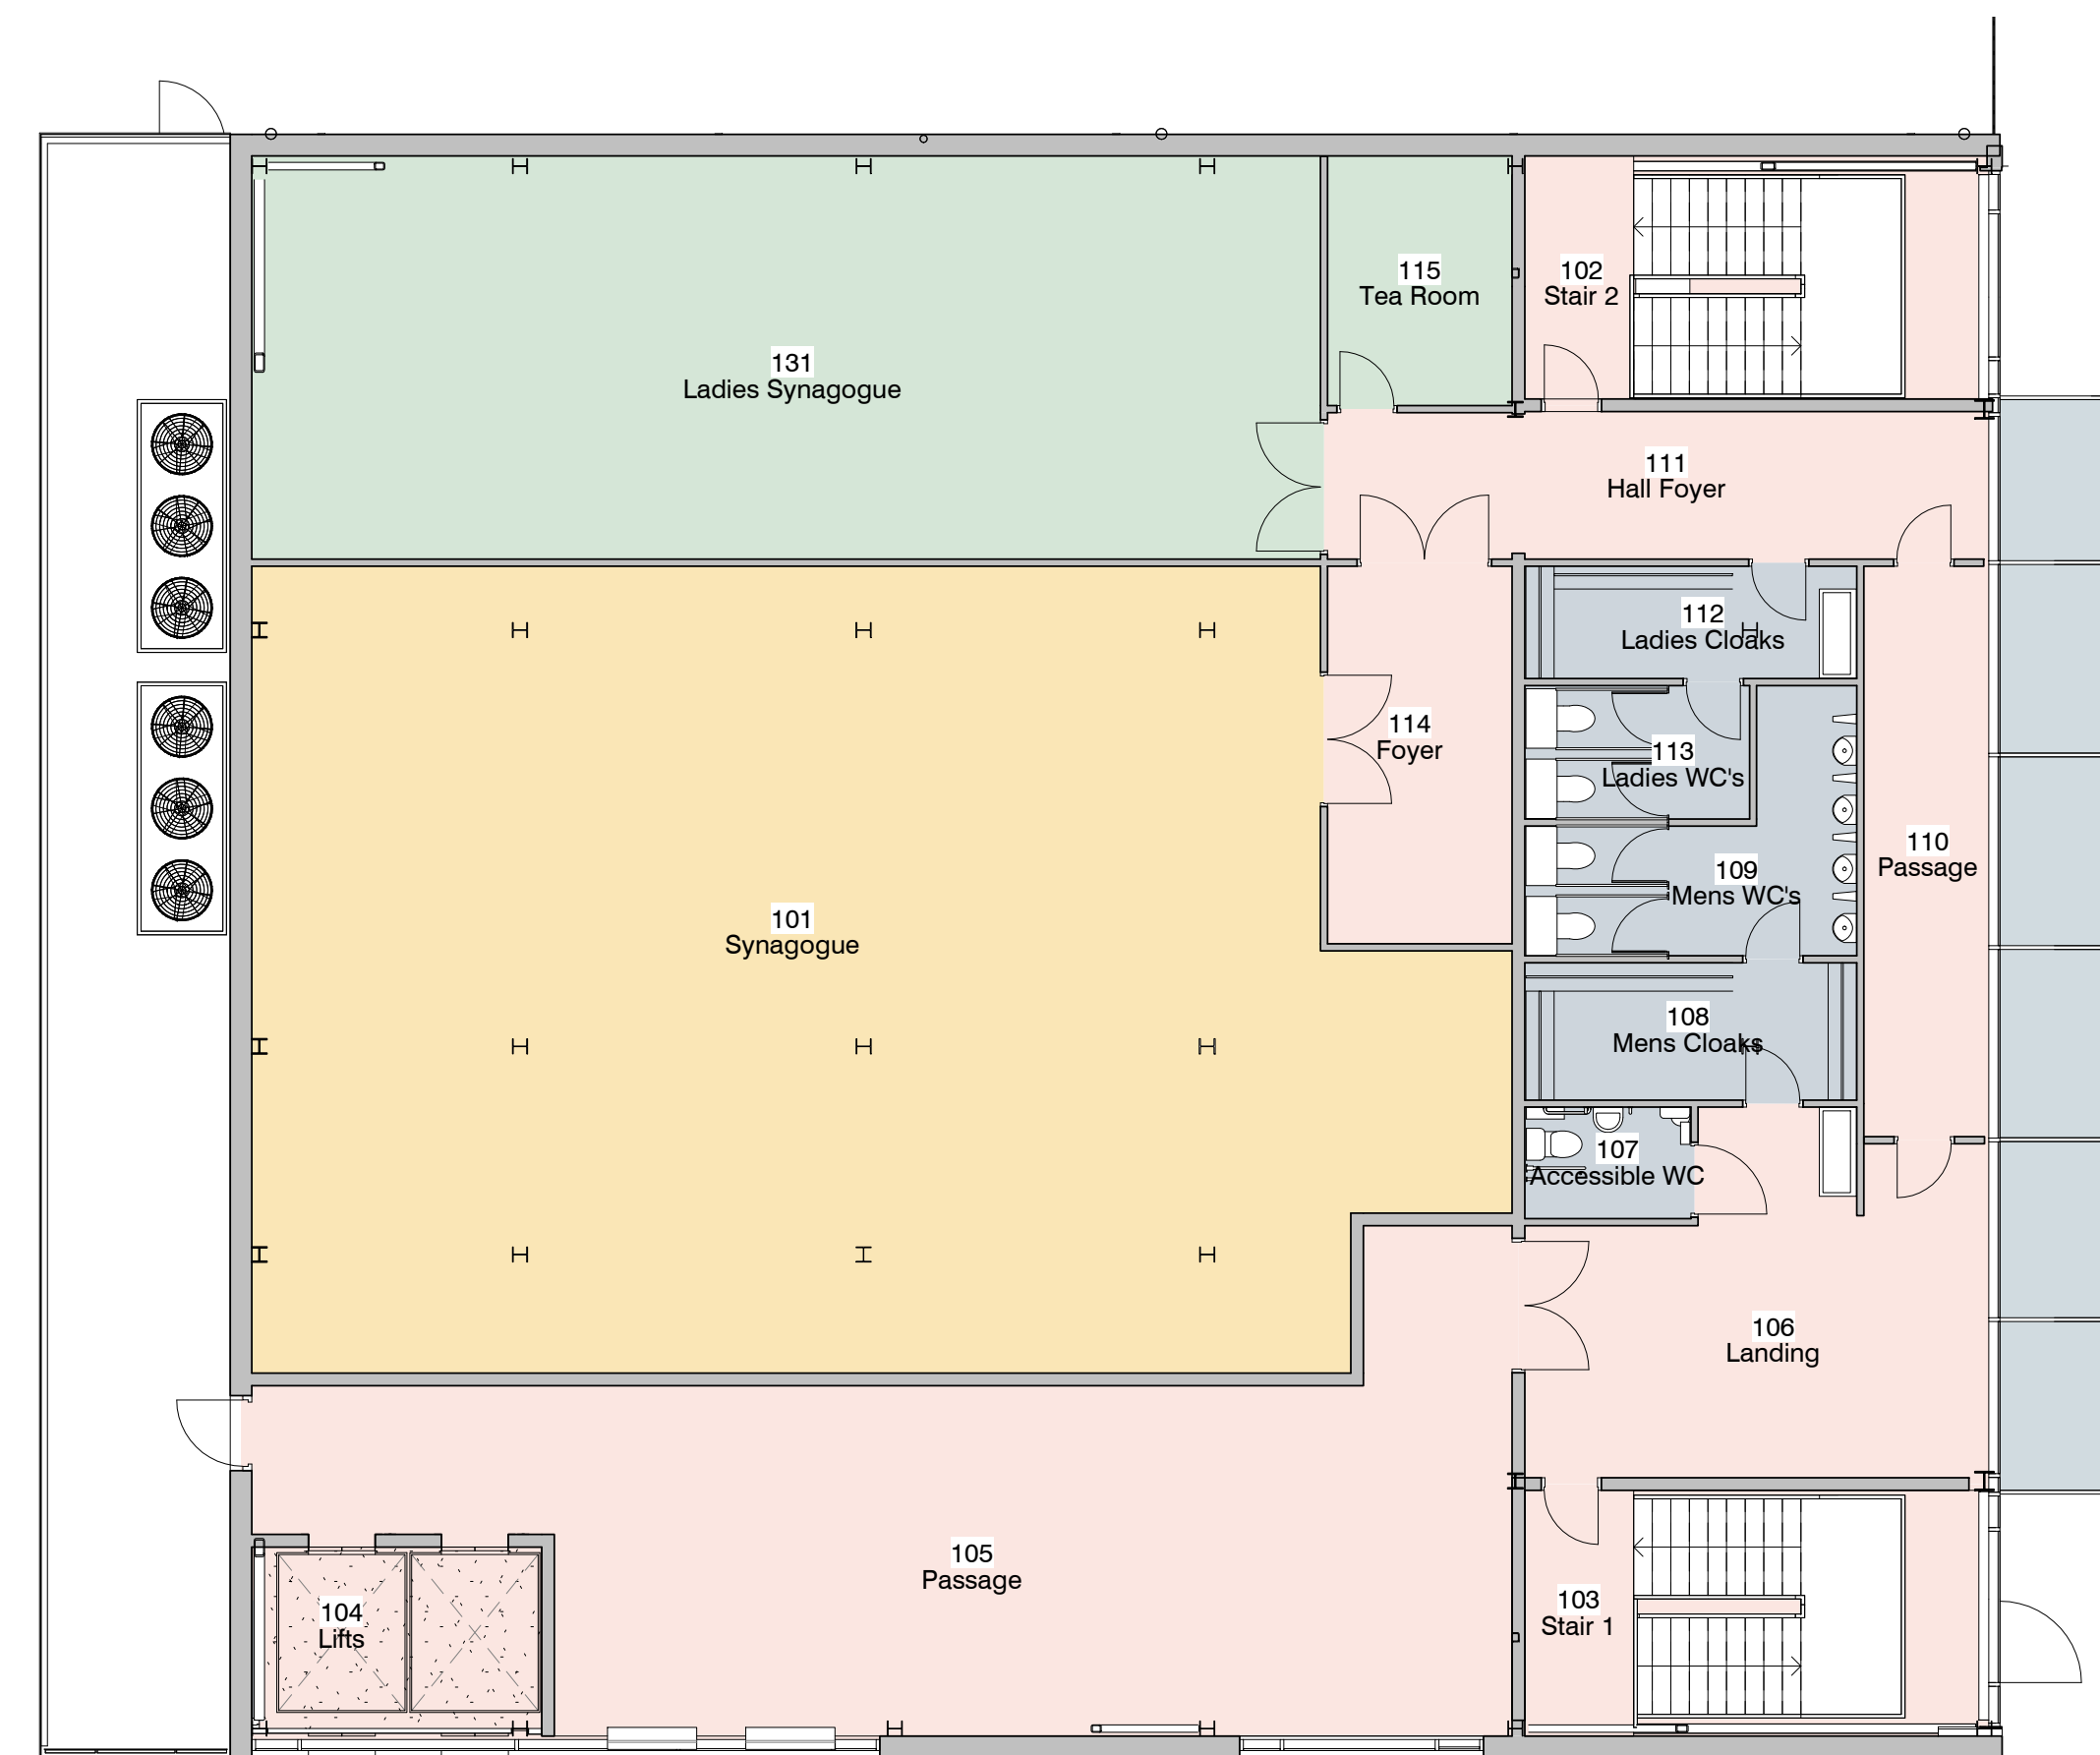


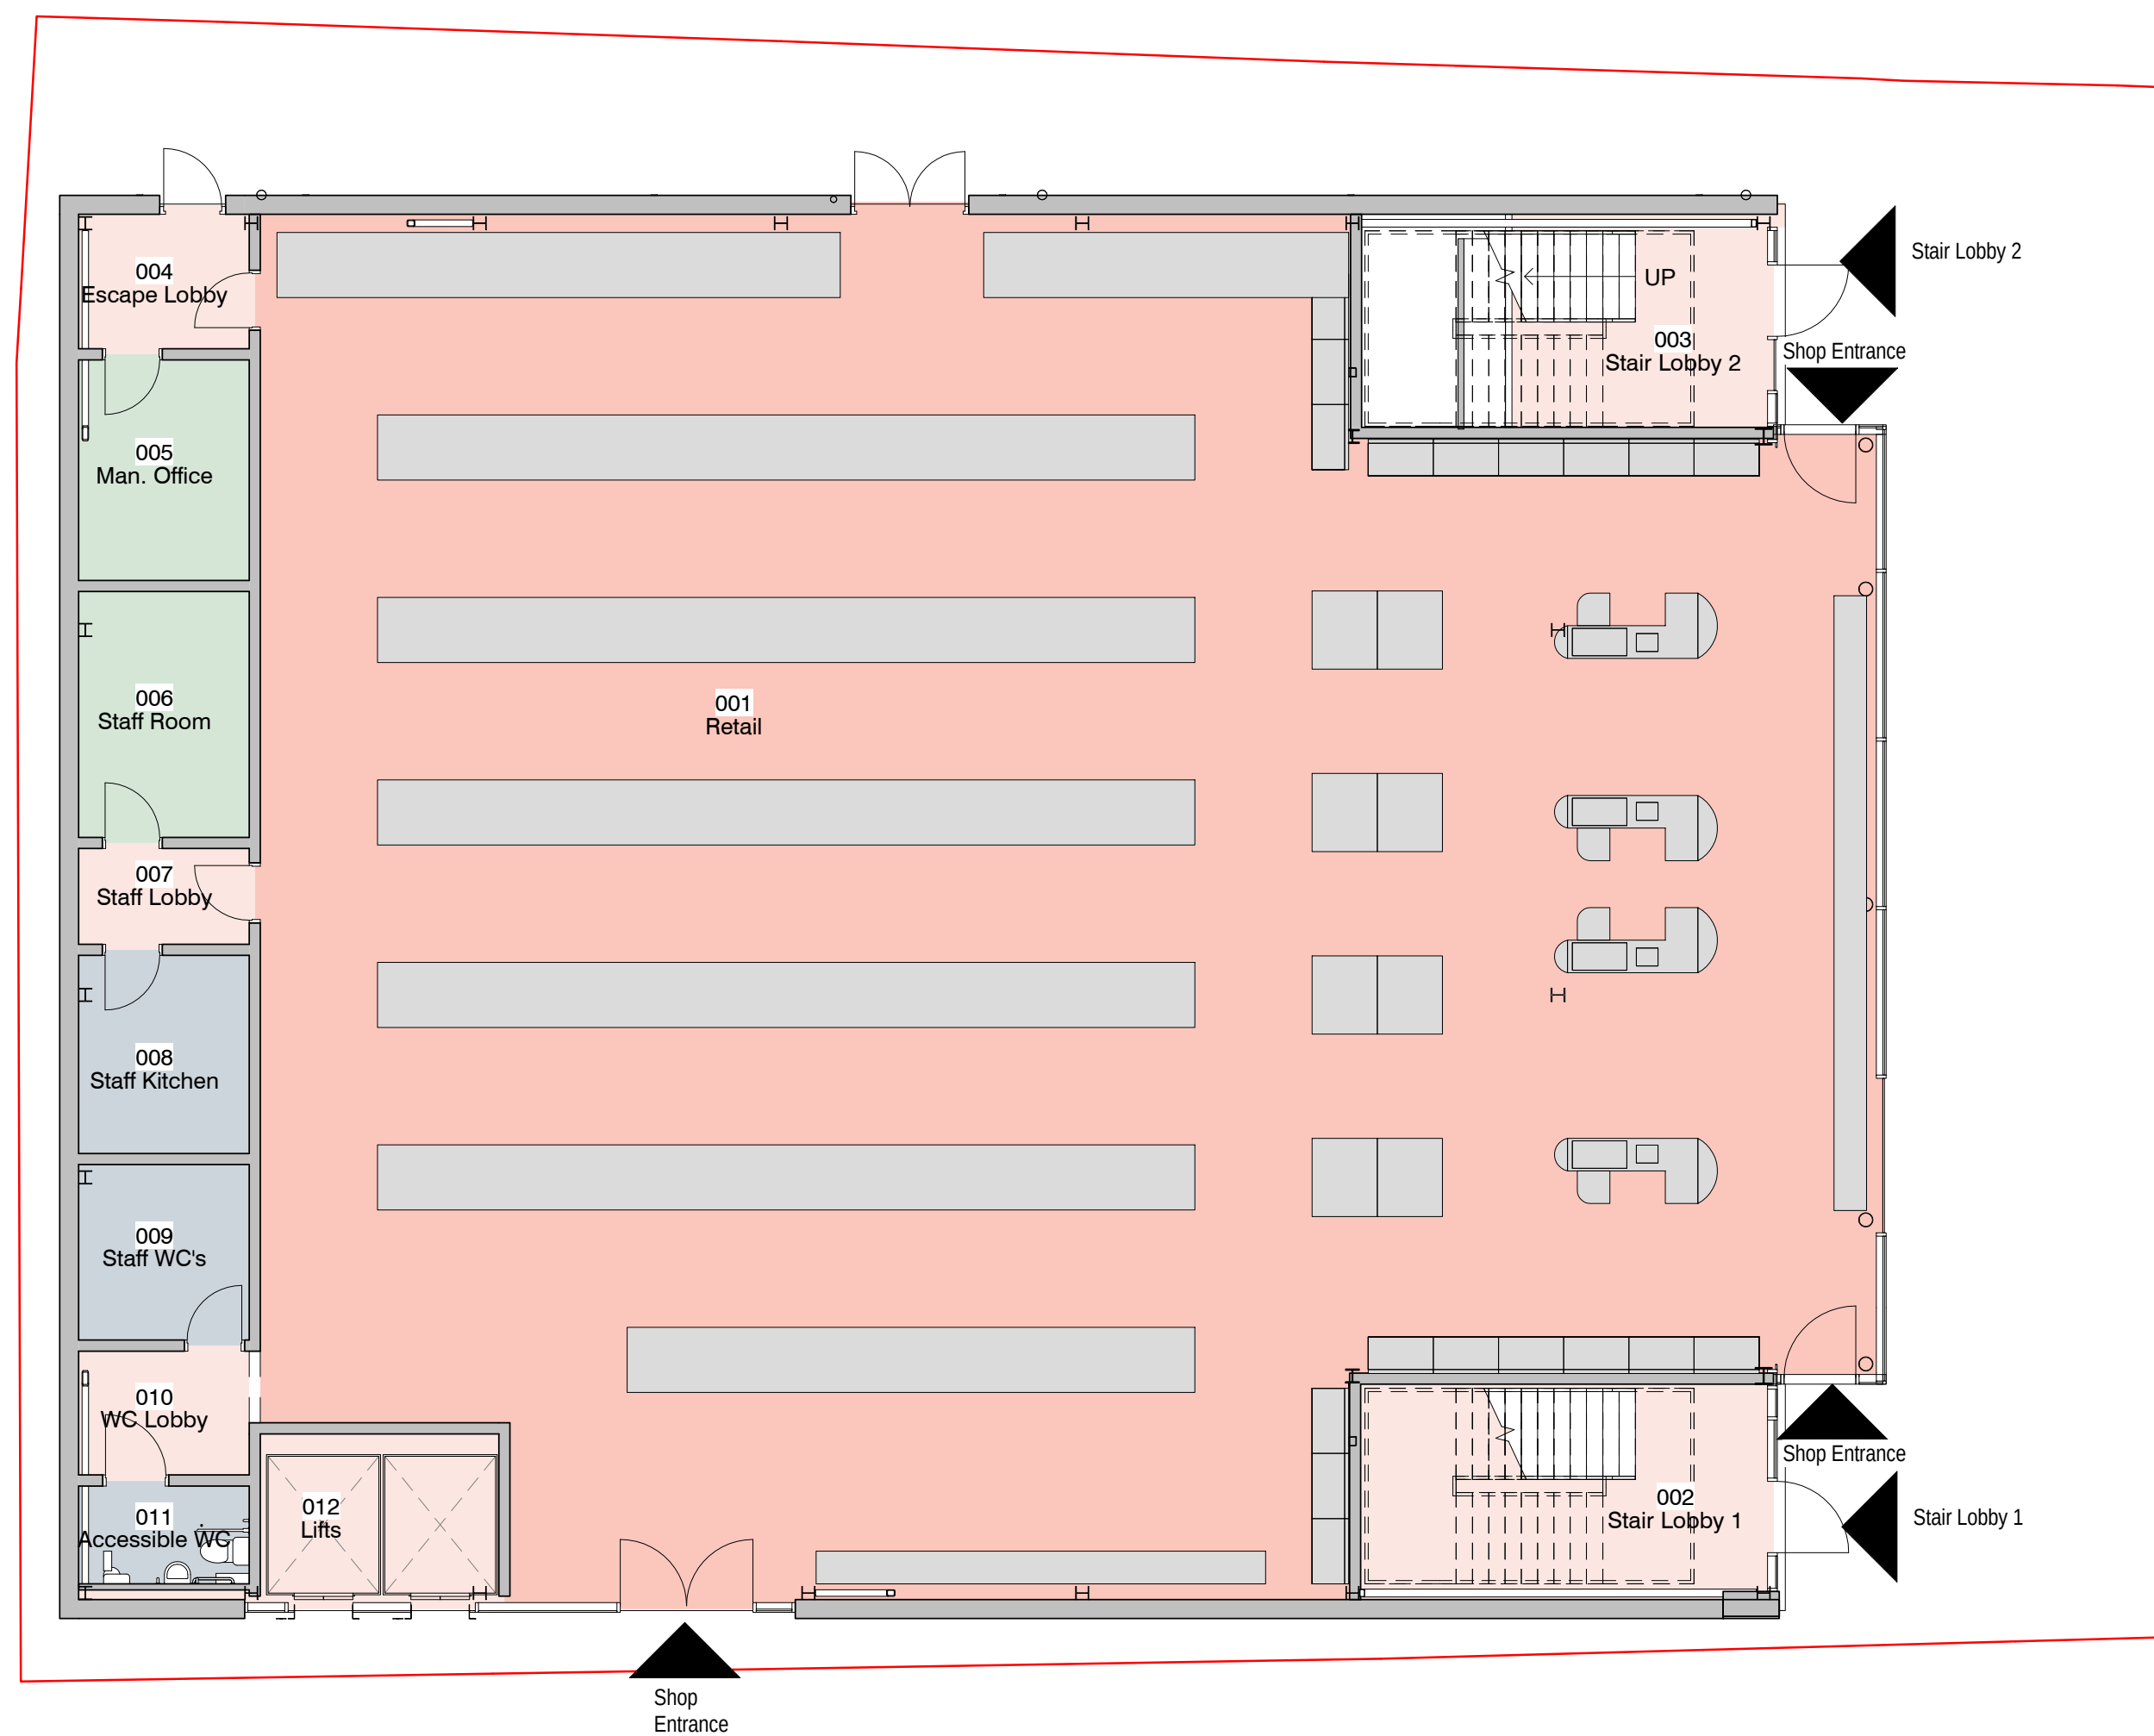

6	Planning Revisions	SA	18/06/21
5	Raised Rear Deck	SA	25/05/21
4	For SE coordination	SP	18/03/21
3	Revised Structural Components, Gradients added	SA	28/11/19
2	Building Regulations	SA	05/11/19
1	Levels Amended, Grice Amended, Basement Layout Indicated.	SP	30/07/19

[illegible]

NOTES

© COPYRIGHT - ALL RIGHTS RESERVED
THIS DRAWING MUST NOT BE REPRODUCED WITHOUT PRIOR WRITTEN CONSENT
DRAWING TO BE USED FOR THE STATUS INDICATED ONLY
ALL DIMENSIONS AND SET-OUTS MUST BE CHECKED AND CONFIRMED
ANY DISCREPANCIES TO BE REPORTED TO THE DESIGNER PRIOR TO THE
COMMENCEMENT OF ANY WORK. ALL WORK AND MATERIALS TO BE IN
ACCORDANCE WITH CURRENT STATUTORY LEGISLATION. RELEVANT CODES OF
PRACTICE AND BRITISH STANDARDS. ALL DIMENSIONS ON THIS DRAWING ARE IN
MILLIMETRES (UNLESS OTHERWISE STATED).