


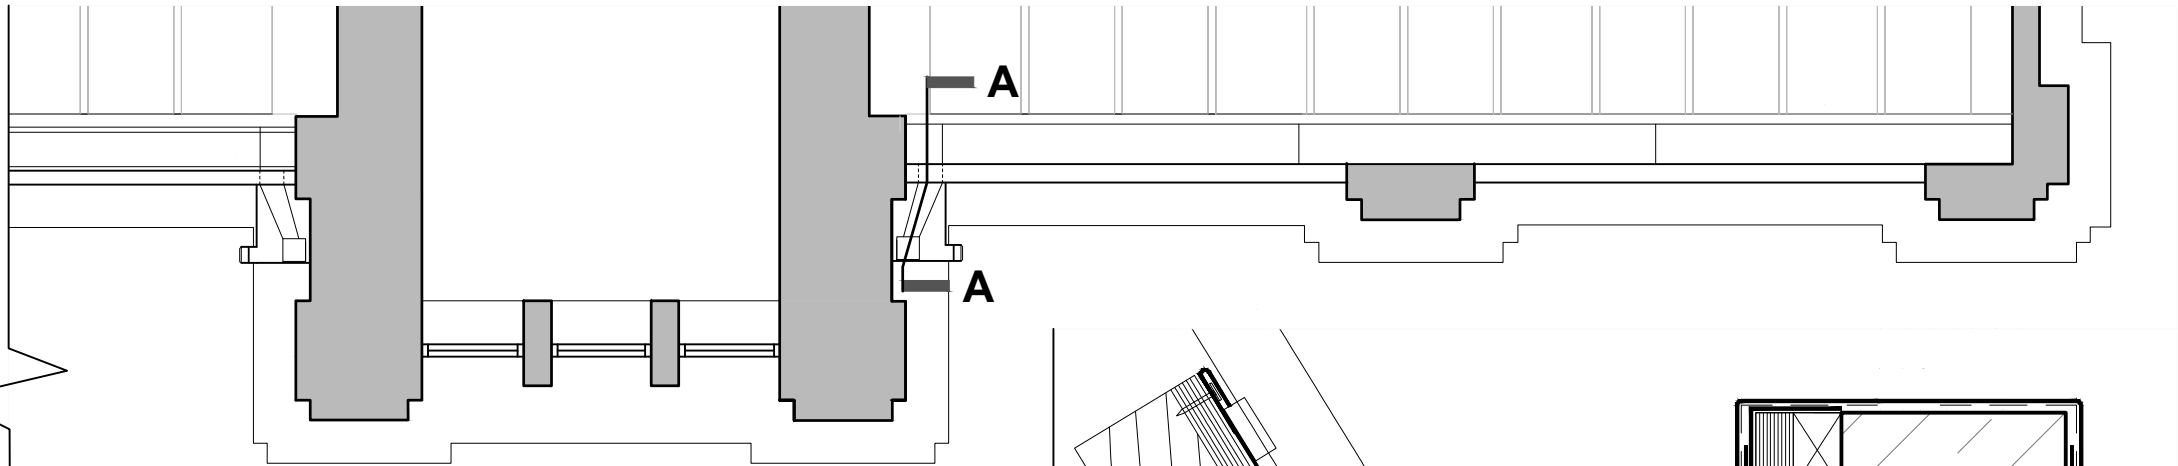

Plan of Proposed Drainage 1:50@A3

Note
Schedule of works and specification
to be read alongside drawings.




Sketch of Enlarged Spigot

Enlarged lead spigot travels through stone cornice to
hopper

Pigeon protection

Existing lead hopper and
downpipe

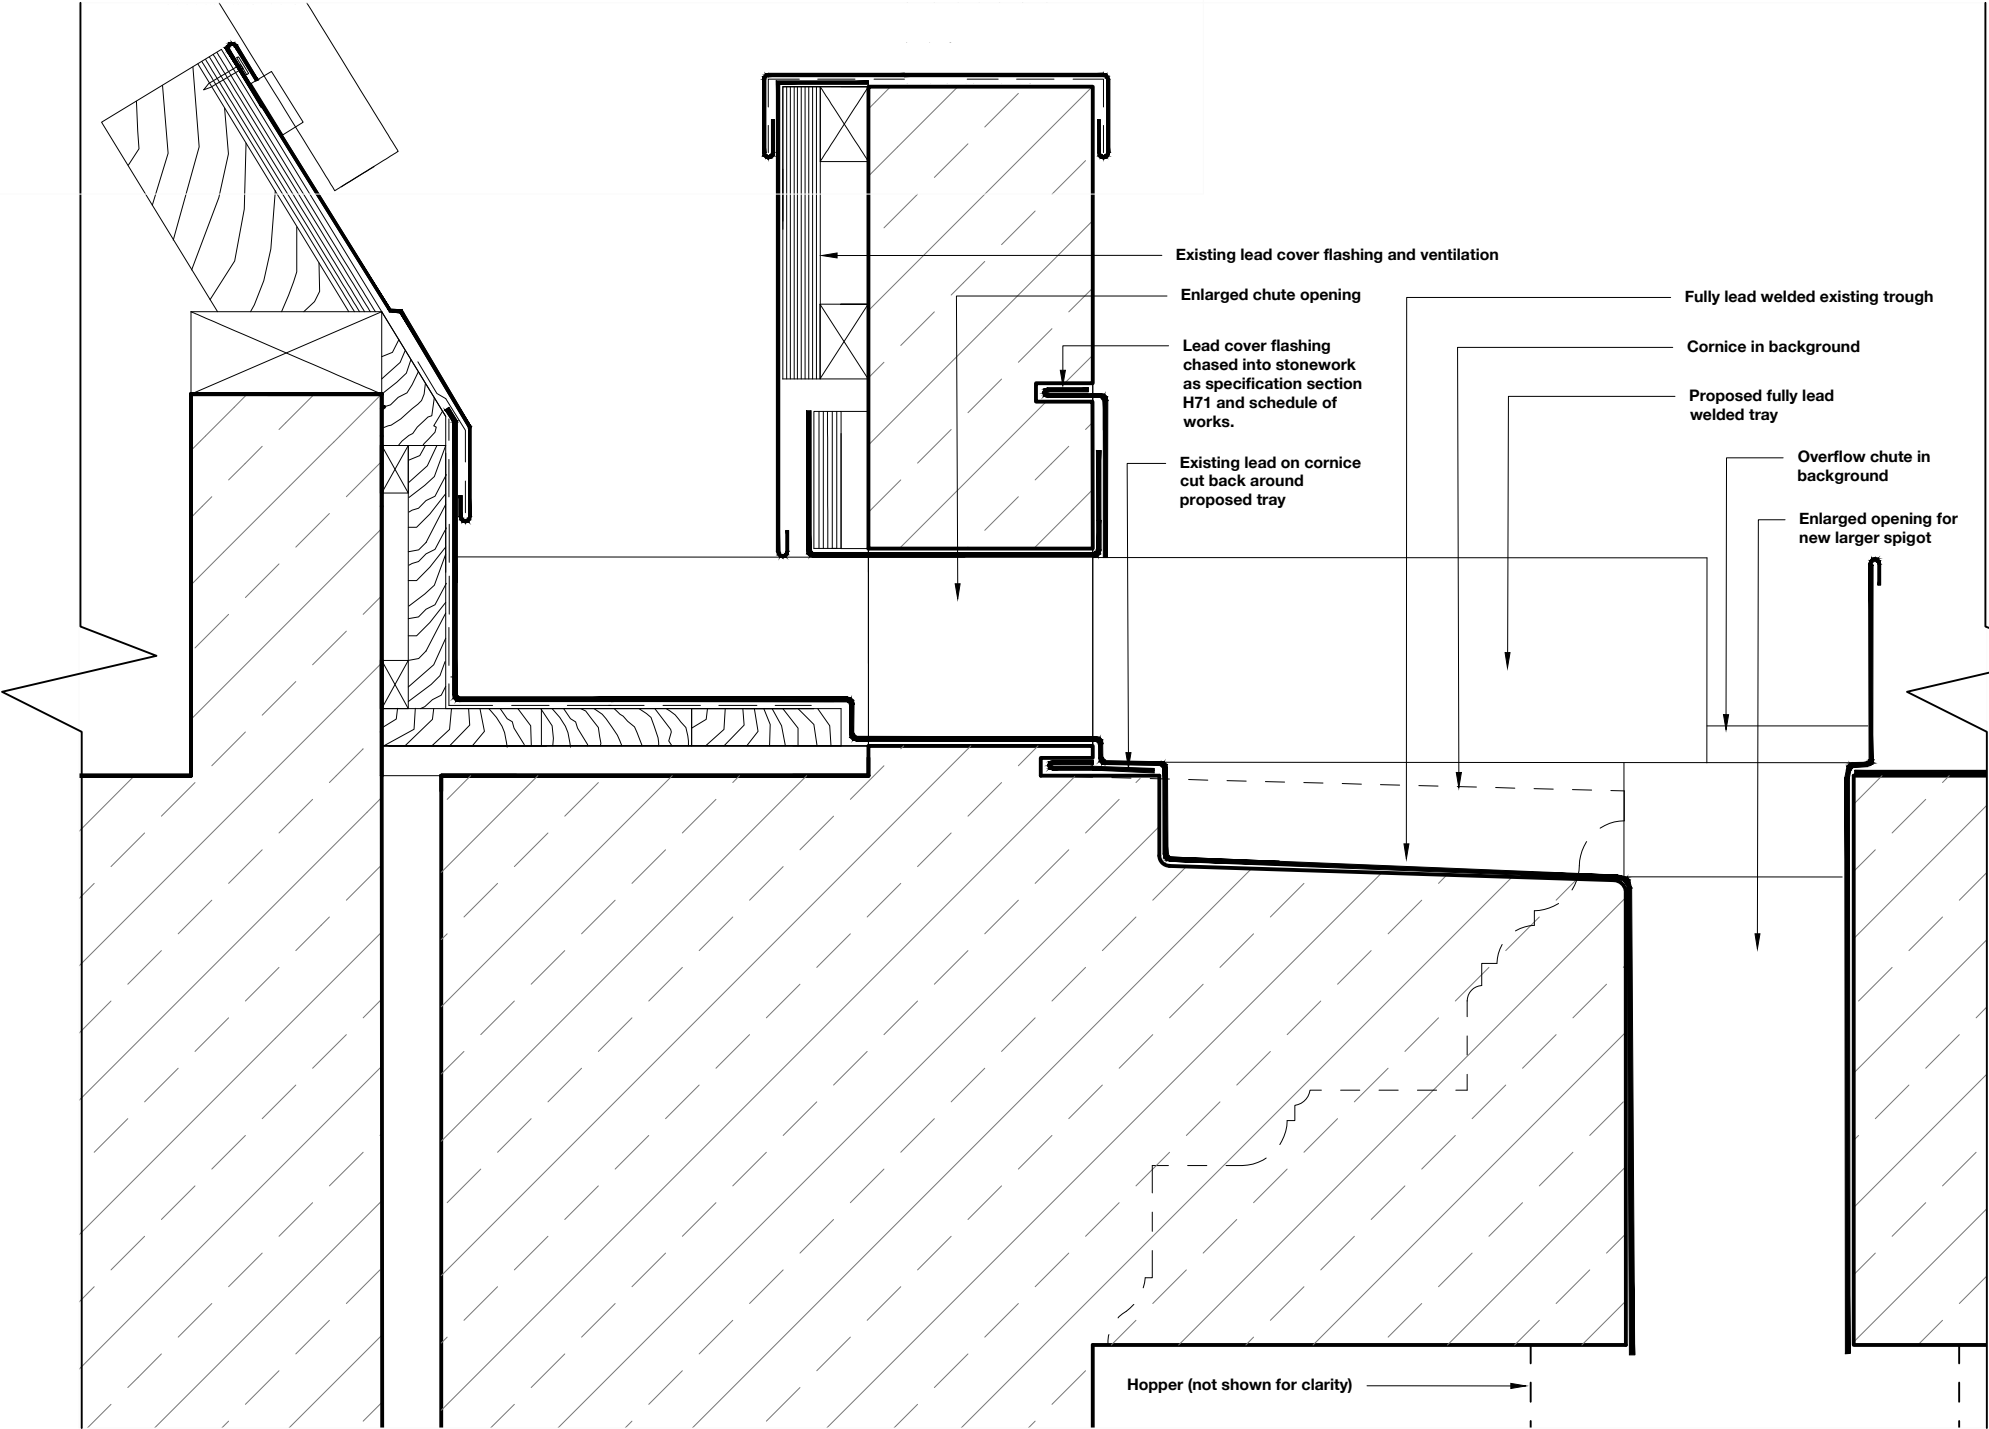

Section A-A 1:5@A3

PROJECT	BURY FUSILIERS MUSEUM
JOB NUMBER	BUFM.01
DRAWING TITLE	ROOF AREAS A & B - PROPOSED PARAPET DETAILS

DRAWING STATUS	WORK IN PROGRESS
DRAWING NO.	A102
REVISION	-
SIZE & SCALE	AS STATED

© Chambers Conservation Ltd
jennifer@chambersconservation.com
rob@chambersconservation.com
07484 133270 or 07919 300428
www.chambersconservation.com

Registered in England and Wales, no. 09787239
Registered address: Mercury House, High St,
Tattenhall, Chester, CH3 9PX

Do not scale from this drawing unless agreed

