



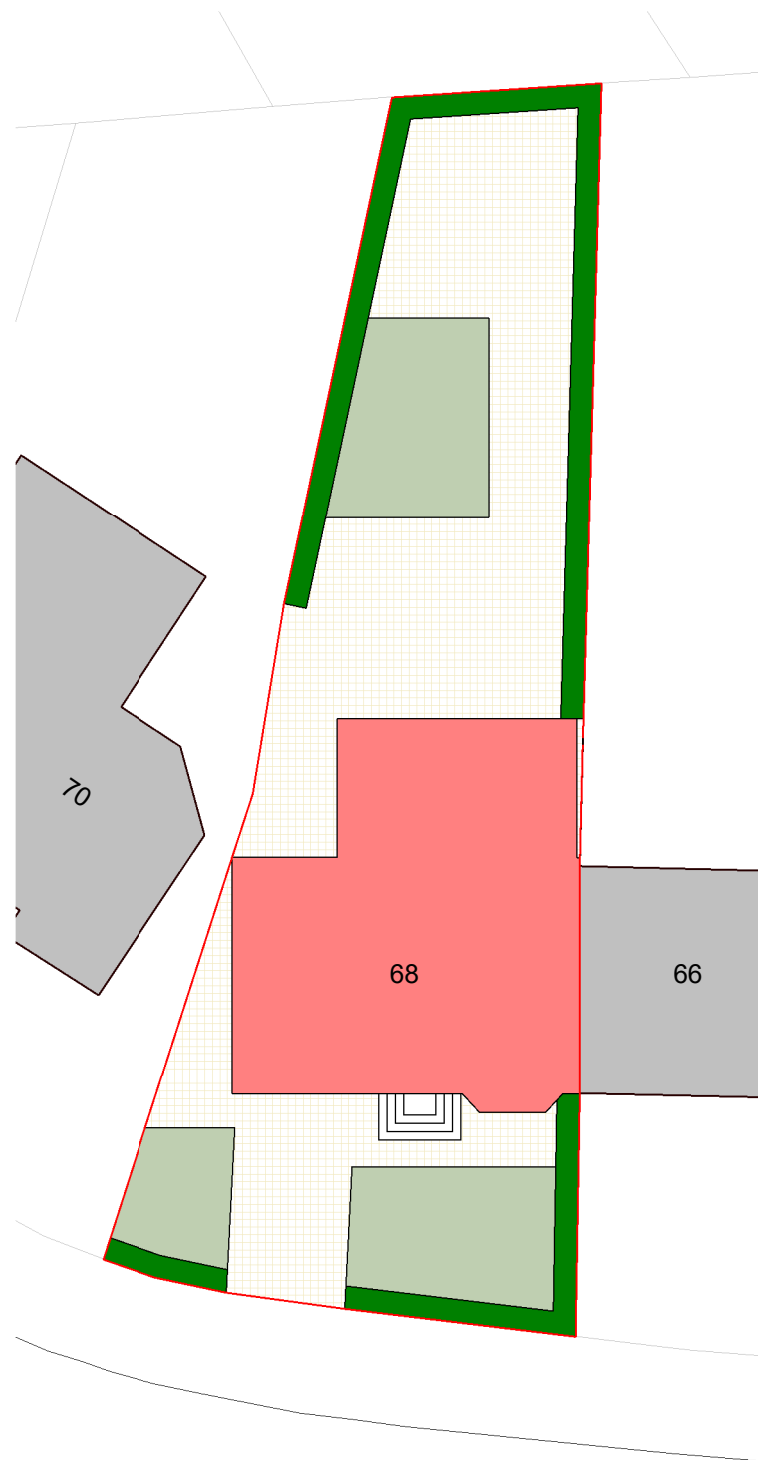



AGECROFT ROAD WEST

1 Site - Existing
1 : 200

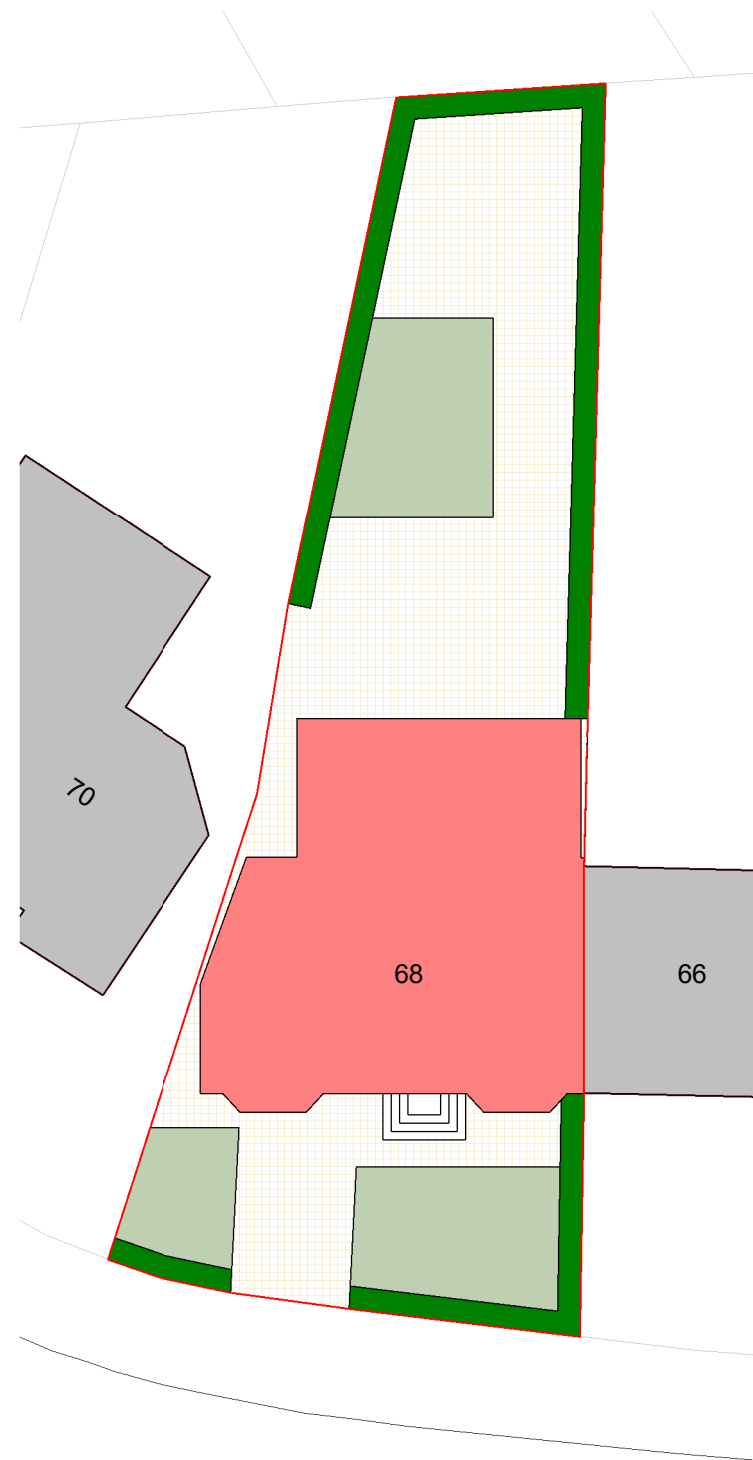

AGECROFT ROAD WEST

2 Site - Proposed
1 : 200

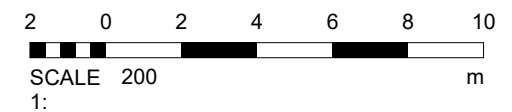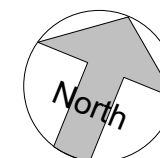

PROJECT	68 Agecroft Road West	PROJECT NUMBER		DRAWING NUMBER		REV	No.	Description	Date	GOLD SKETCH S T U D I O S www.goldsketch.co.uk info@goldsketch.co.uk 0161 792 9595
TITLE	Site - Existing & Proposed	GSS22073		004						
CLIENT	Stone	DRAWN BY	CHECKED BY	DATE	SCALE (@ A1)					
		TP	SG	28/09/2022	1 : 200	STATUS	PLANNING			NOTES © COPYRIGHT : ALL RIGHTS RESERVED. THIS DRAWING MUST NOT BE REPRODUCED WITHOUT PRIOR WRITTEN CONSENT. DRAWING TO BE USED FOR THE STATUS INDICATED ONLY. ALL DIMENSIONS AND SETTING OUT SHALL BE CHECKED AND CONFIRMED ON SITE. ANY DISCREPANCIES TO BE REPORTED TO THE DESIGNER PRIOR TO THE COMMENCEMENT OF ANY WORK. ALL WORK AND MATERIALS TO BE IN ACCORDANCE WITH CURRENT STATUTORY LEGISLATION, RELEVANT CODES OF PRACTICE AND BRITISH STANDARDS. ALL DIMENSIONS ON THIS DRAWING ARE IN MILLIMETRES (UNLESS OTHERWISE STATED).