
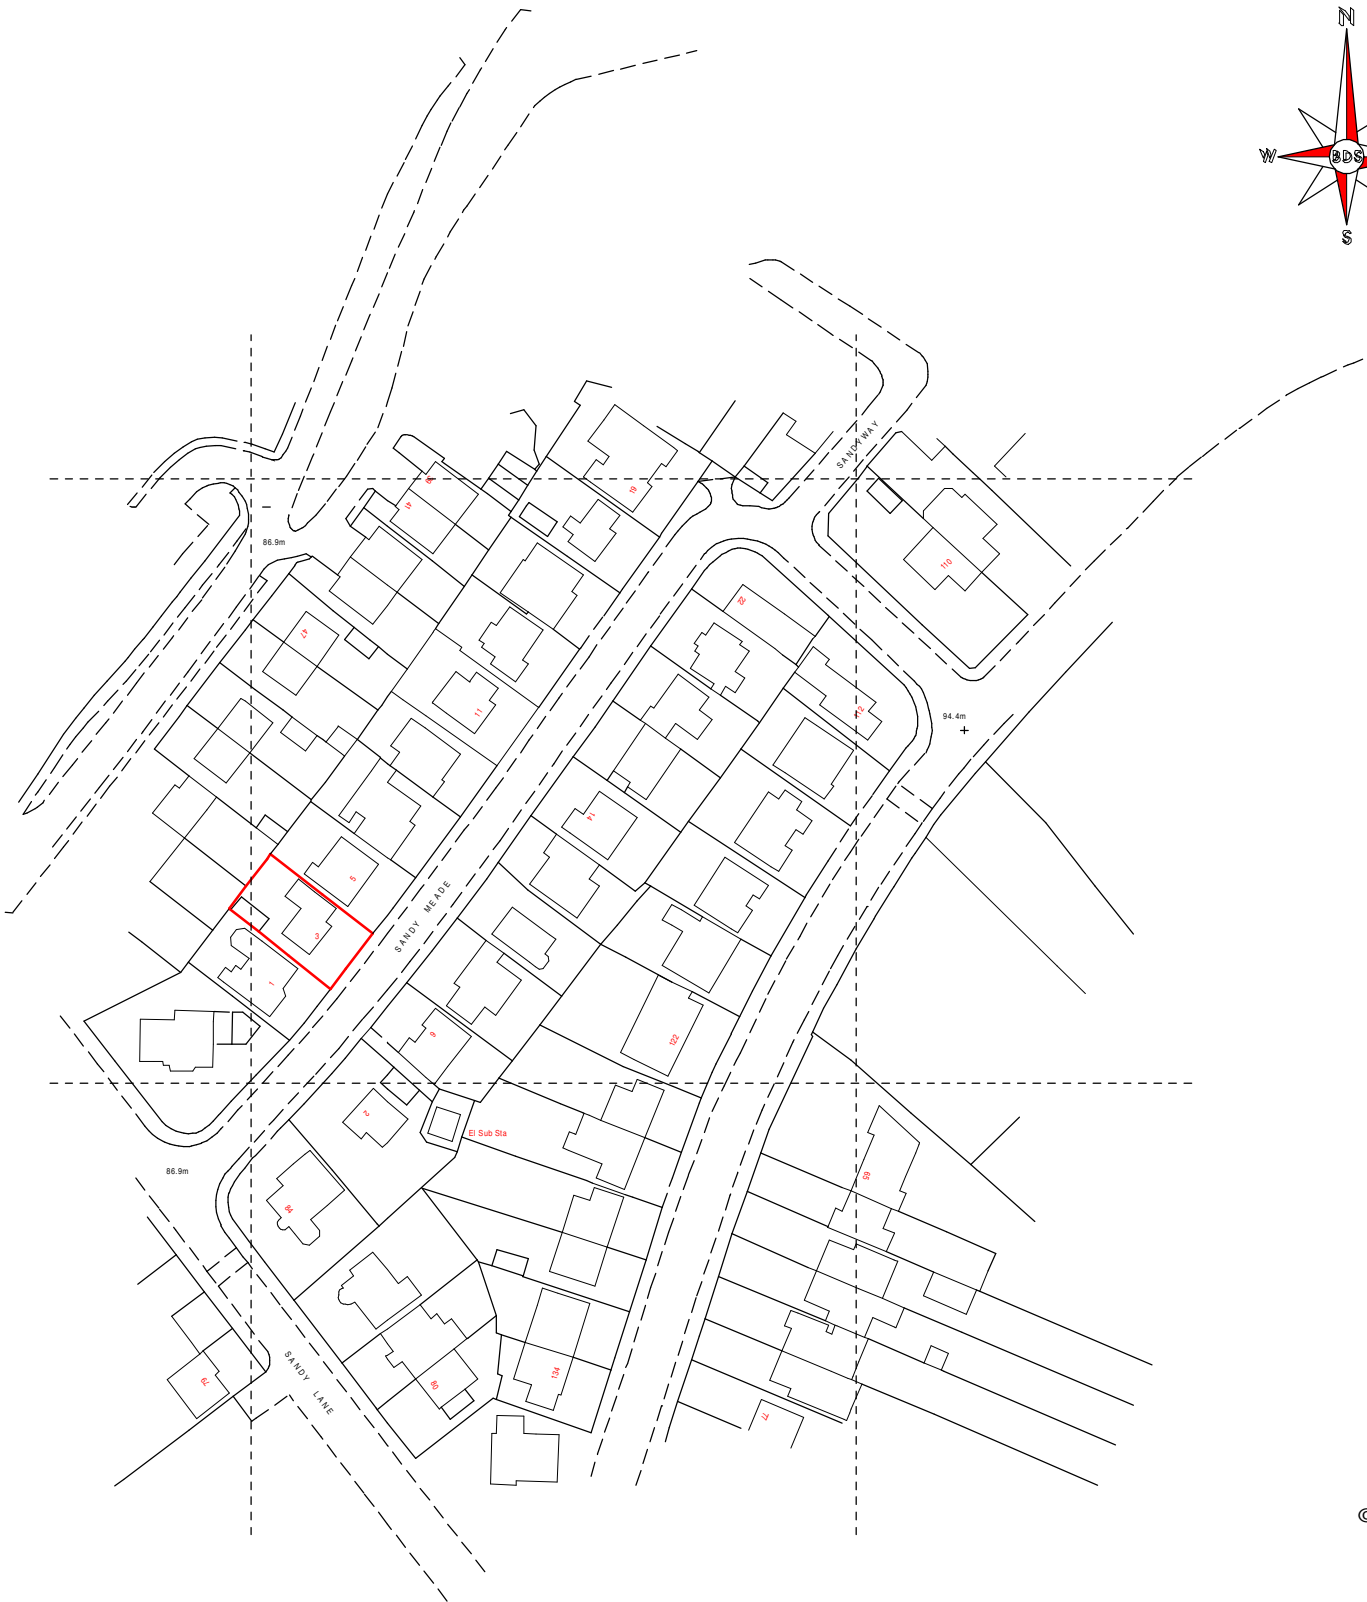


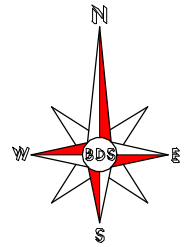

©copyright

Rev	Comment	Date	Initials
-----	---------	------	----------

BUILDING DESIGN SERVICES

Chartered Architectural Technologist

10 Harpford Close, Breightmet,
Bolton. BL2 6TN.
Tel : 01204 : 383793. Mob : 07966 : 211995.
jeff.bds93@hotmail.co.uk



Client : Mr Ken Evans.

Project : 3 Sandy Meade, Prestwich, Manchester.

Drawing :
Location Plan.

Drawn : J. C.

Date : 09.02.2022.

Job Number : 48021

Scale : 1:2250 @ A4

Drawing Number : 04 Rev :