



3. Front - Existing
1 : 200




4. Left Side - Existing
1 : 200




5. Rear - Existing
1 : 200



6. Right Side - Existing
1 : 200

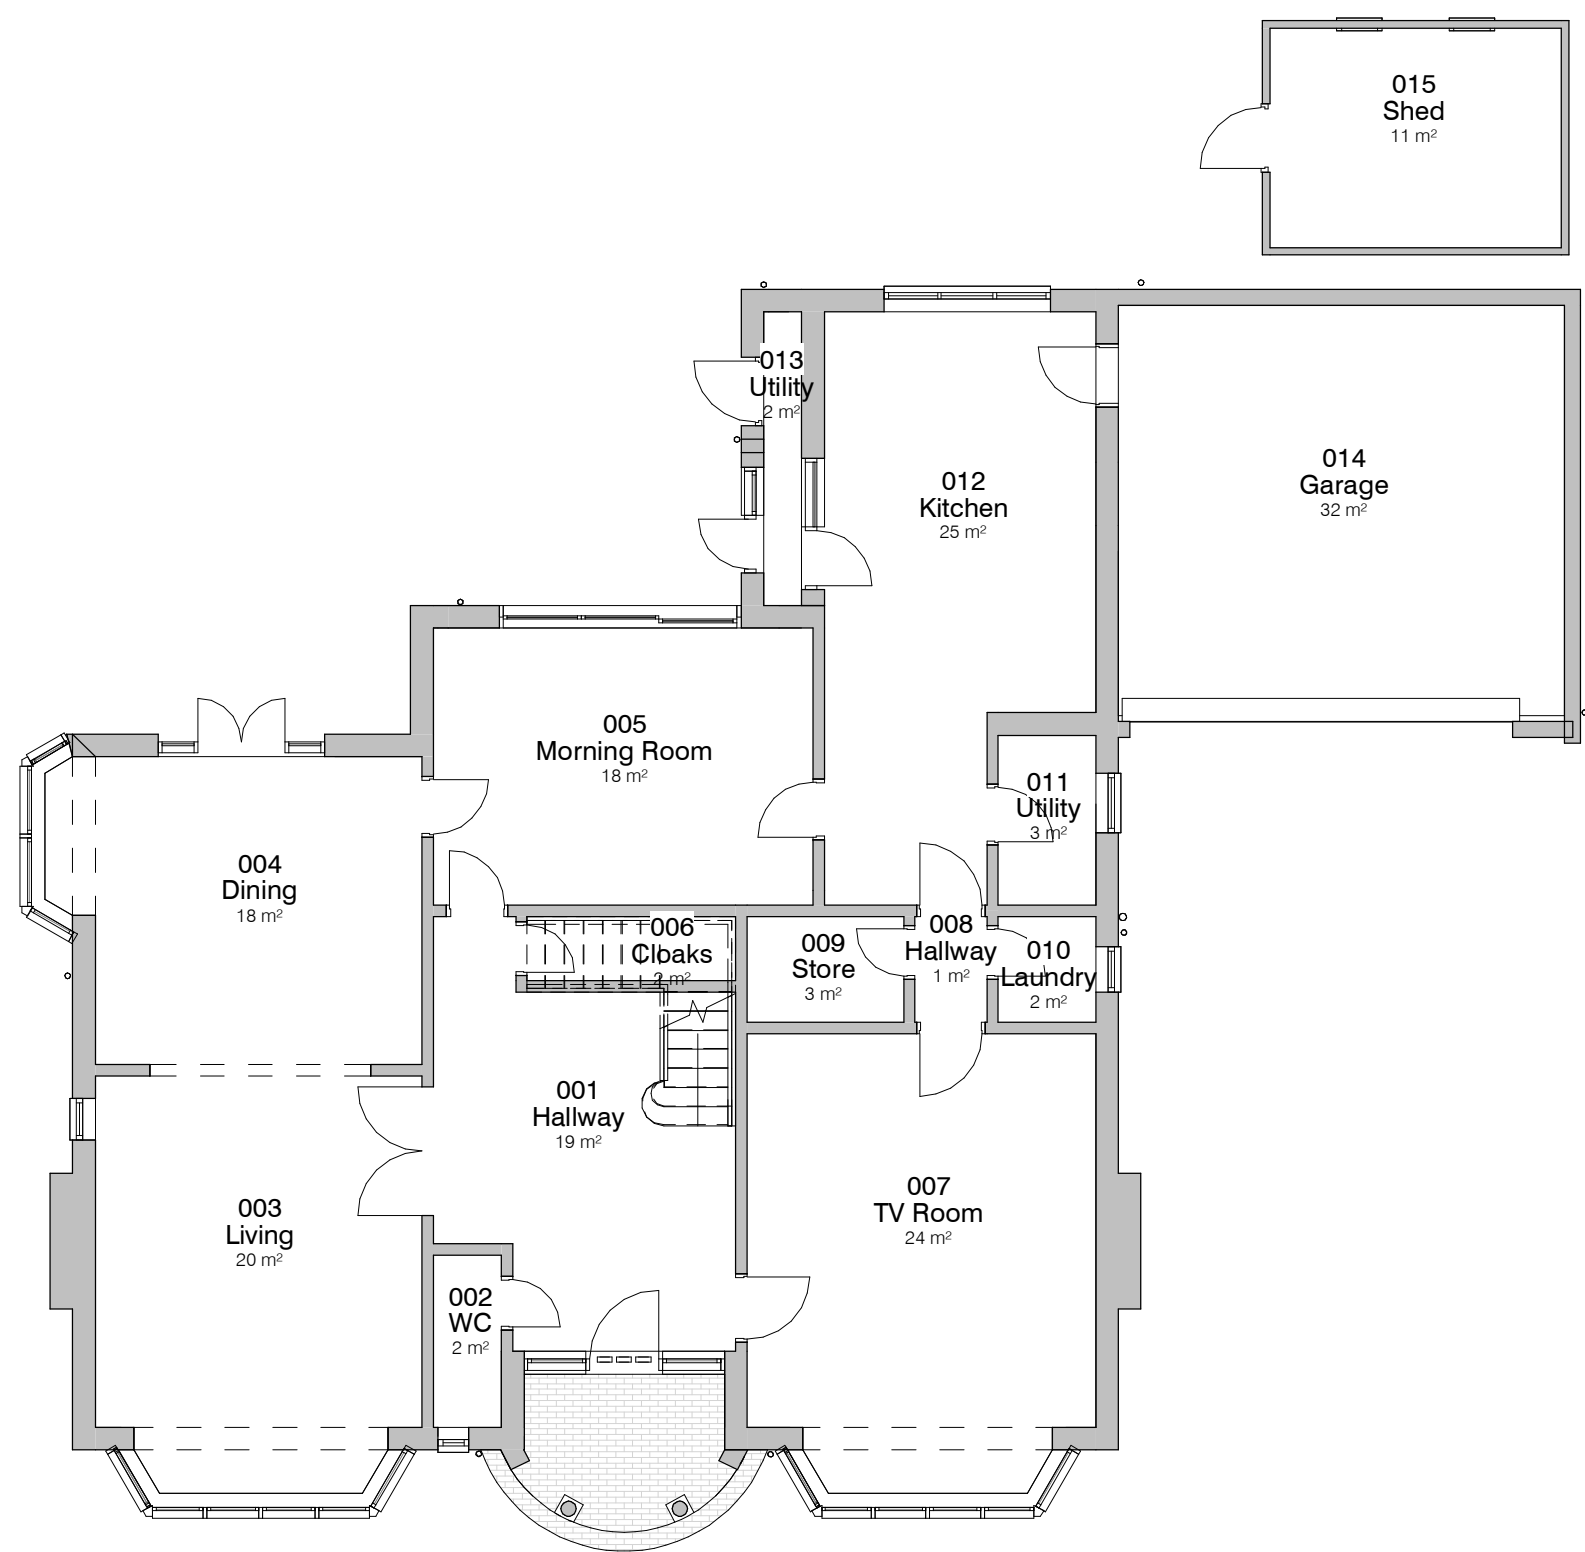

1. Level 0 - GA Existing
1 : 100

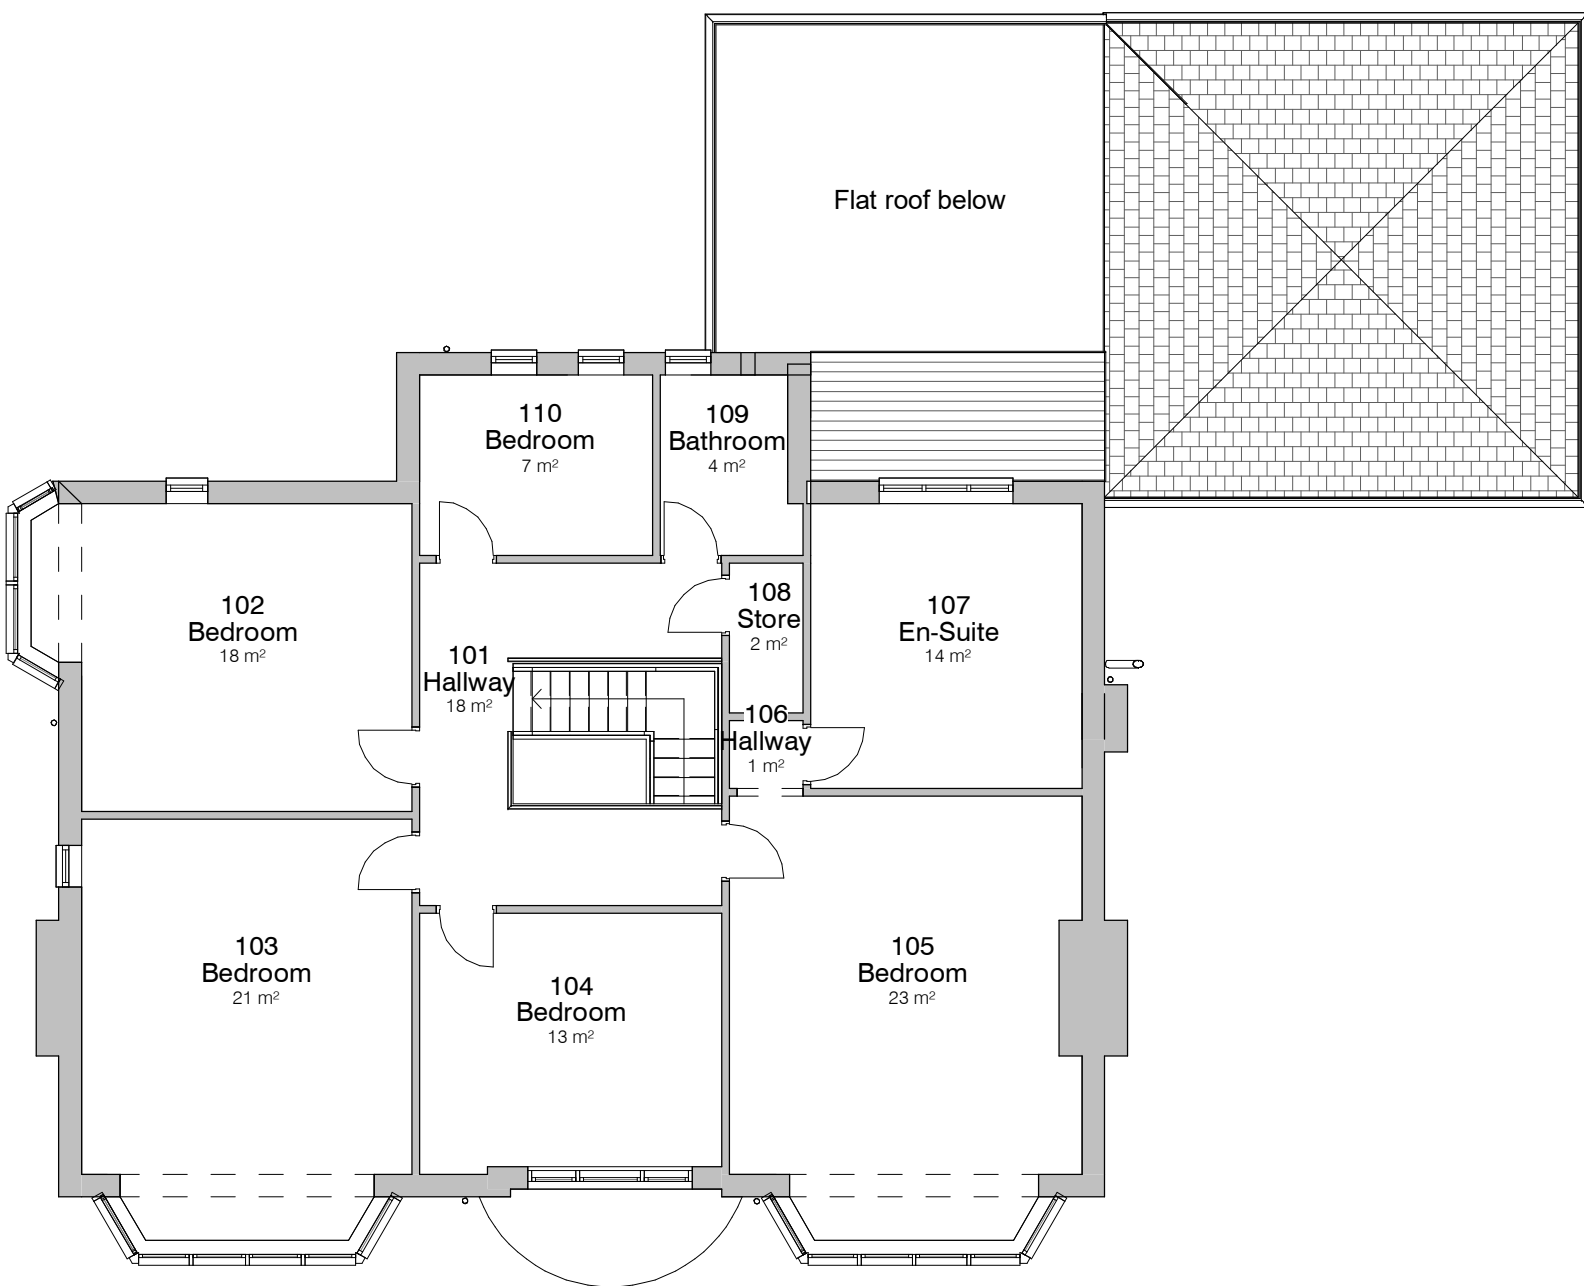


2. Level 1 - GA Existing
1 : 100



7. 3D View - Front Existing



8. 3D View - Rear Existing

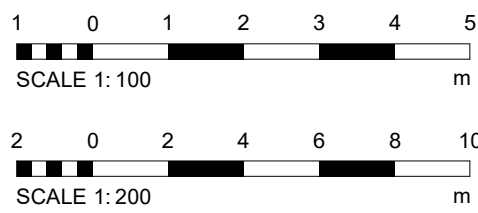

1		Design Amendments		DW 26/10/23	
REV	DESCRIPTION	DATE	BY	DATE	BY
1	As indicated	09/08/23	CW		
PROJECT		DATE		DRAWN BY	
17 Sedgley Park Road					
CLIENT		STATUS			
Steven Singh		PLANNING			
TITLE		PROJECT NO.	DRAWING NO.	REV.	
Existing GA Plans and Elevations		DA23033.	002.	1	
NOTES		DISCLAIMER: ALL RIGHTS RESERVED. THIS DRAWING MUST NOT BE REPRODUCED WITHOUT PRIOR WRITTEN CONSENT. DEBTAL ARCHITECTURE reserves the right to modify the design without notice. ALL DIMENSIONS AND MATERIALS SHALL BE CHECKED AND CONFIRMED BY THE ARCHITECT PRIOR TO CONSTRUCTION. THE CLIENT SHALL BE RESPONSIBLE FOR OBTAINING ALL NECESSARY PERMITS AND APPROVALS. 