



3. Front - Proposed
1 : 200




4. Left Side - Proposed
1 : 200




5. Rear - Proposed
1 : 200



6. Right Side - Proposed
1 : 200

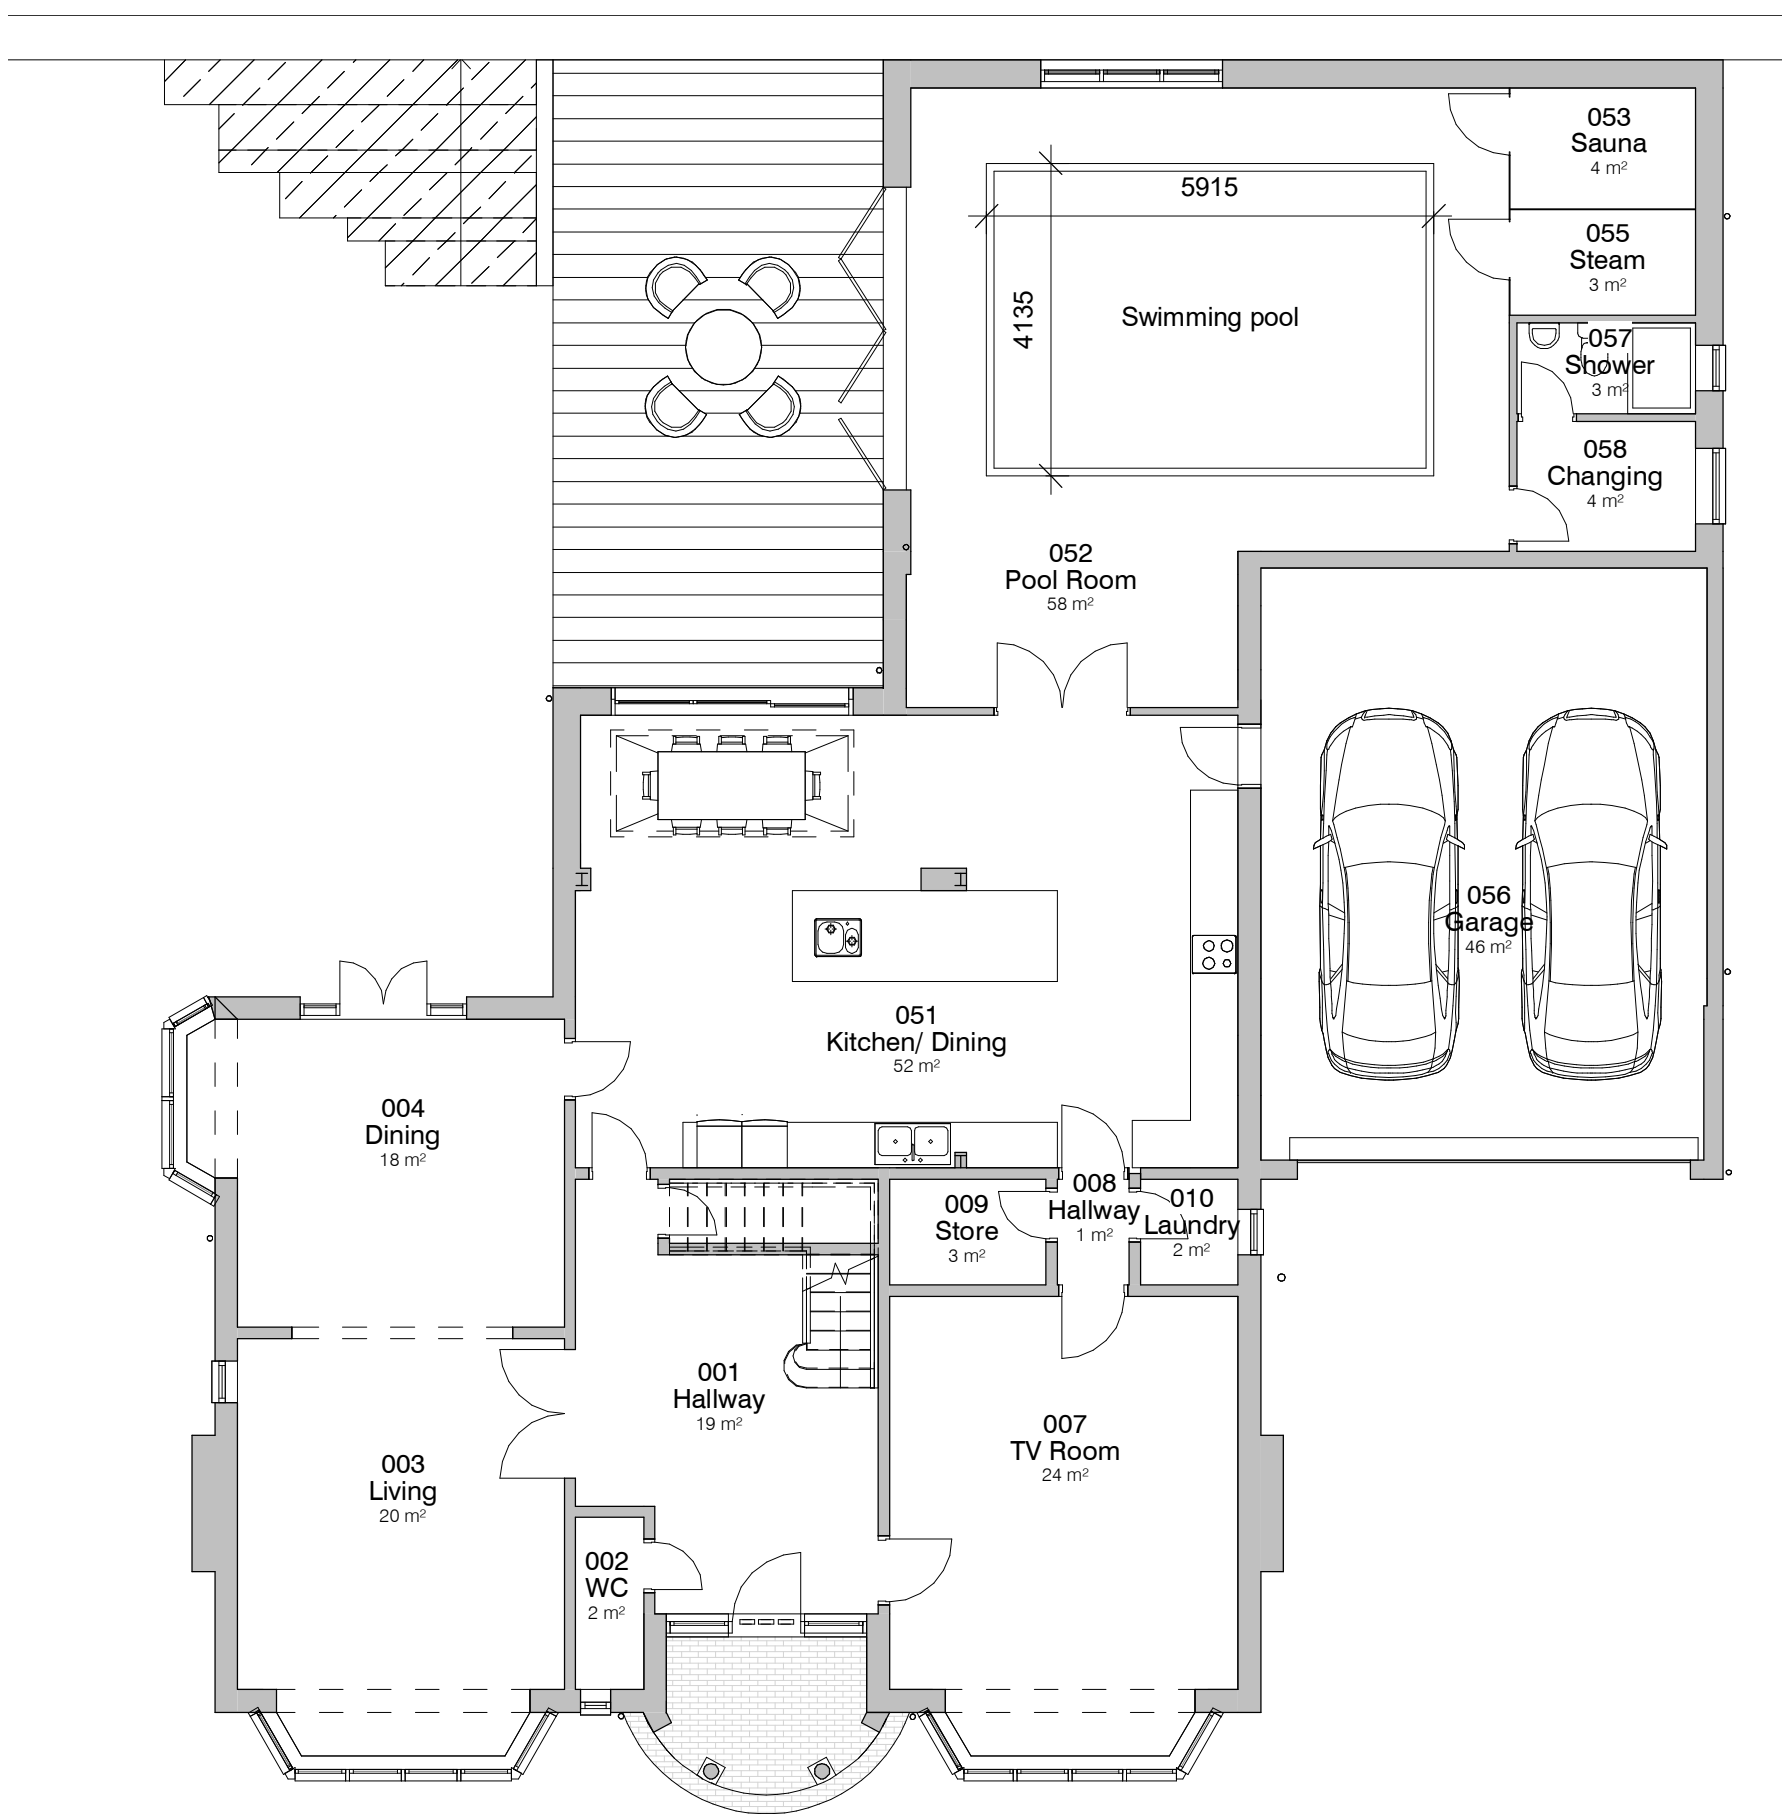

1. Level 0 - GA Proposed
1 : 100

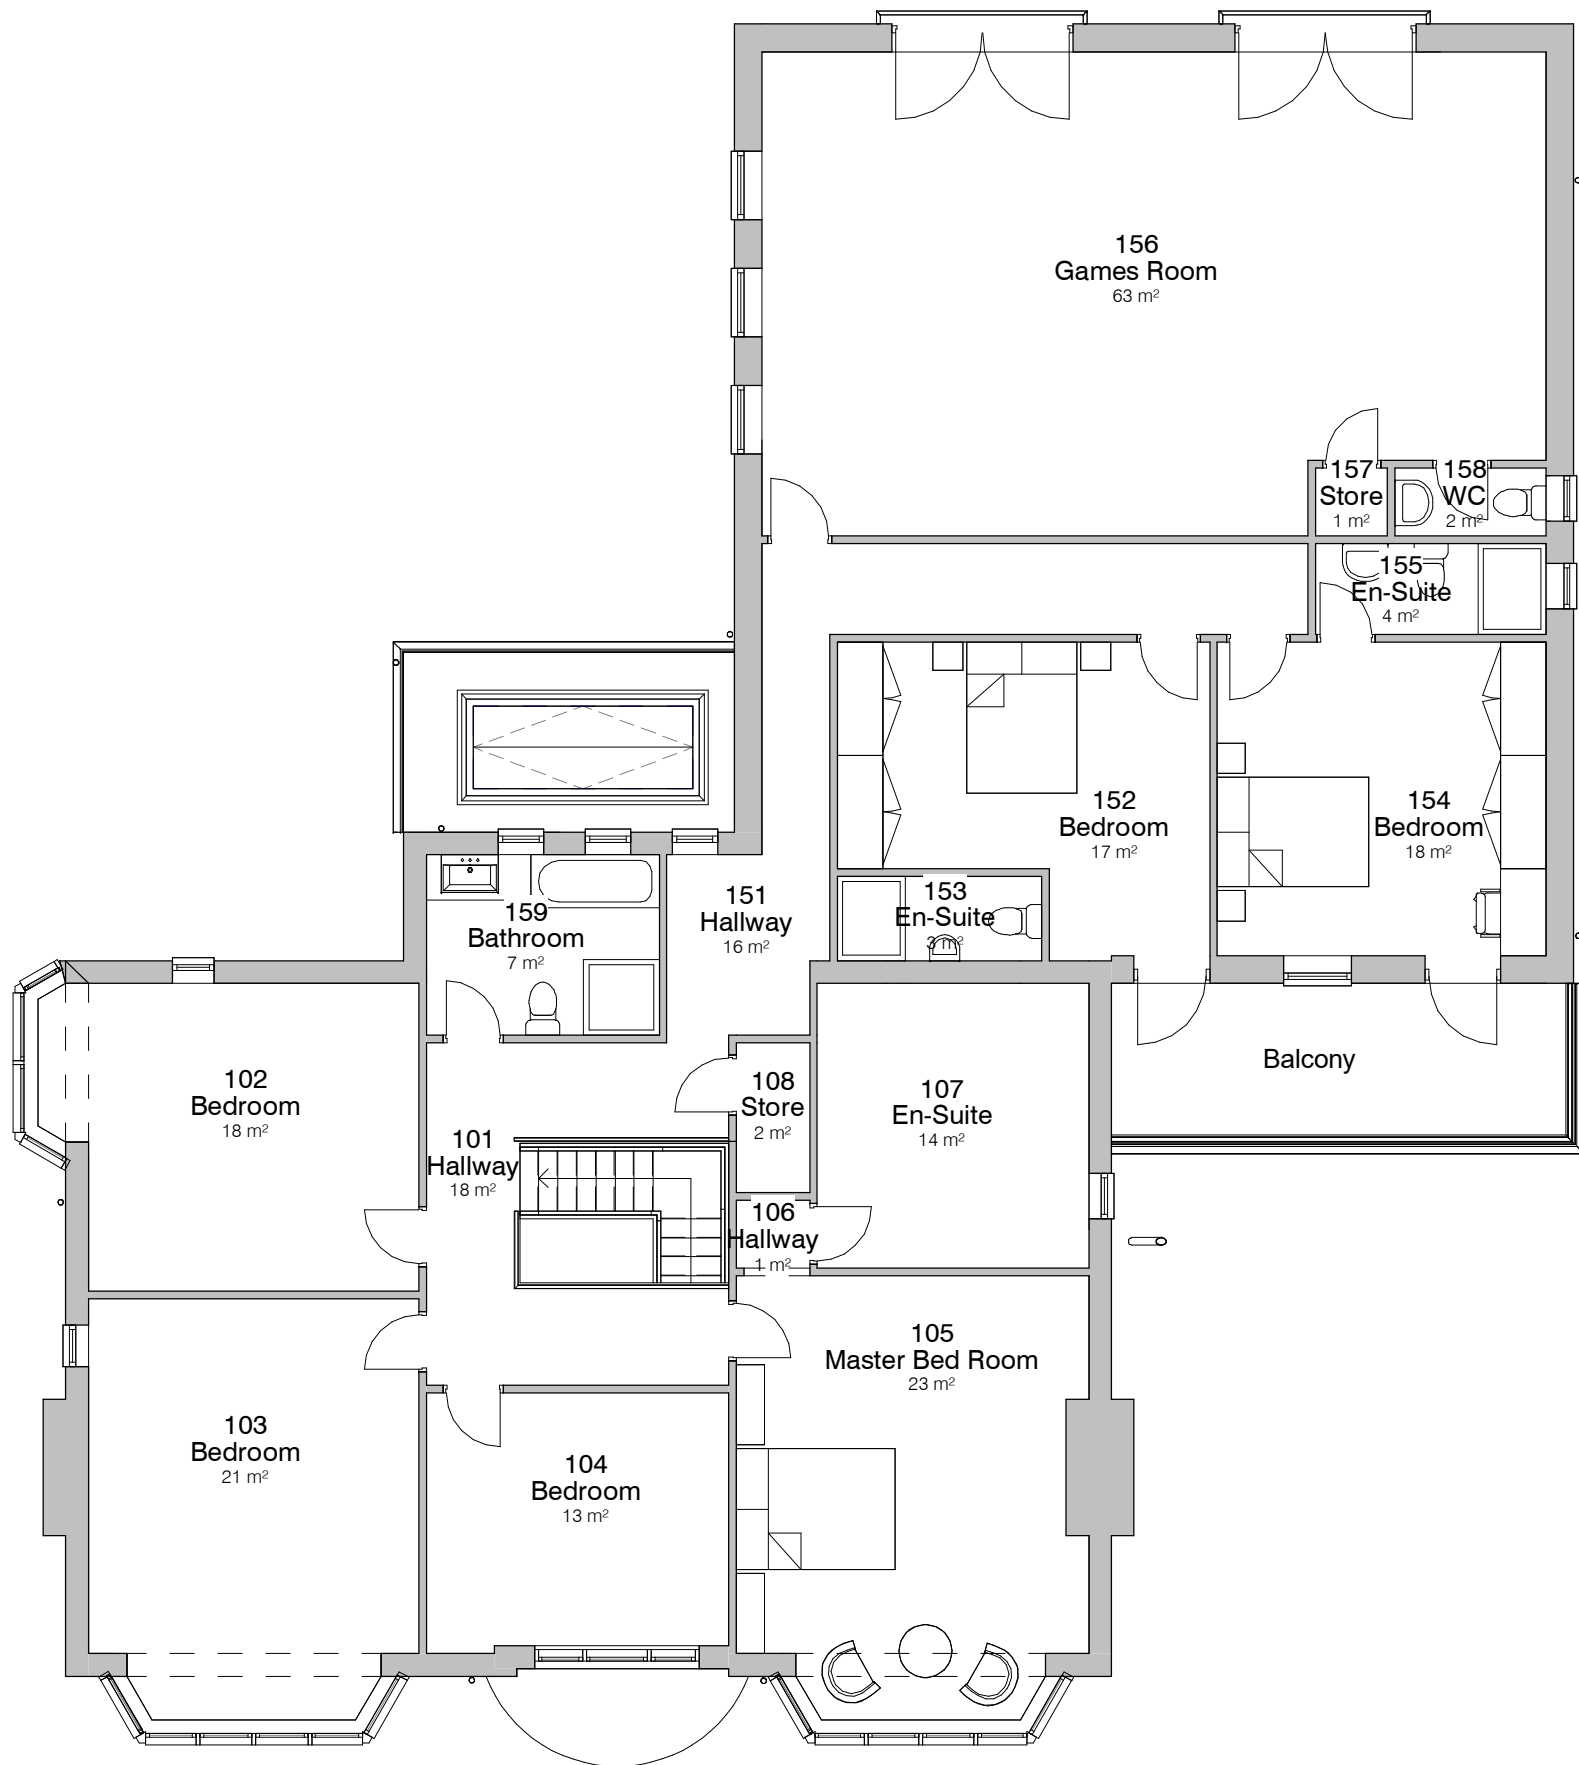


2. Level 1 - GA Proposed
1 : 100



7. 3D View - Front Proposed



8. 3D View - Rear Proposed

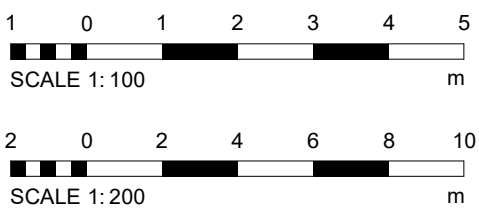

PROJECT		17 Sedgley Park Road	SCALE & A1	DATE	09/08/23	DRAWN BY	CW
CLIENT		Steven Singh	STATUS		PLANNING		
TITLE		Proposed GA Plans and Elevations	PROJECT NO.	DA23033.	DRAWING NO.	003.	REV.
							2
		NOTES					
		DISCLAIMER: ALL RIGHTS RESERVED. THIS DRAWING MUST NOT BE REPRODUCED WITHOUT WRITTEN CONSENT. ALL OWNERSHIP AND INTELLECTUAL PROPERTY RIGHTS ARE RESERVED TO DEBTAL ARCHITECTURE. ANY COPIES MADE TO BE REPRODUCED TO THE DRAWING MUST BE IN ACCORDANCE WITH CURRENT STATUTORY LEGISLATION, RELEVANT CODES OF PRACTICE AND PREVIOUS REQUIREMENTS. ALL DIMENSIONS ON THIS DRAWING ARE IN MILLIMETRES UNLESS OTHERWISE STATED.					