
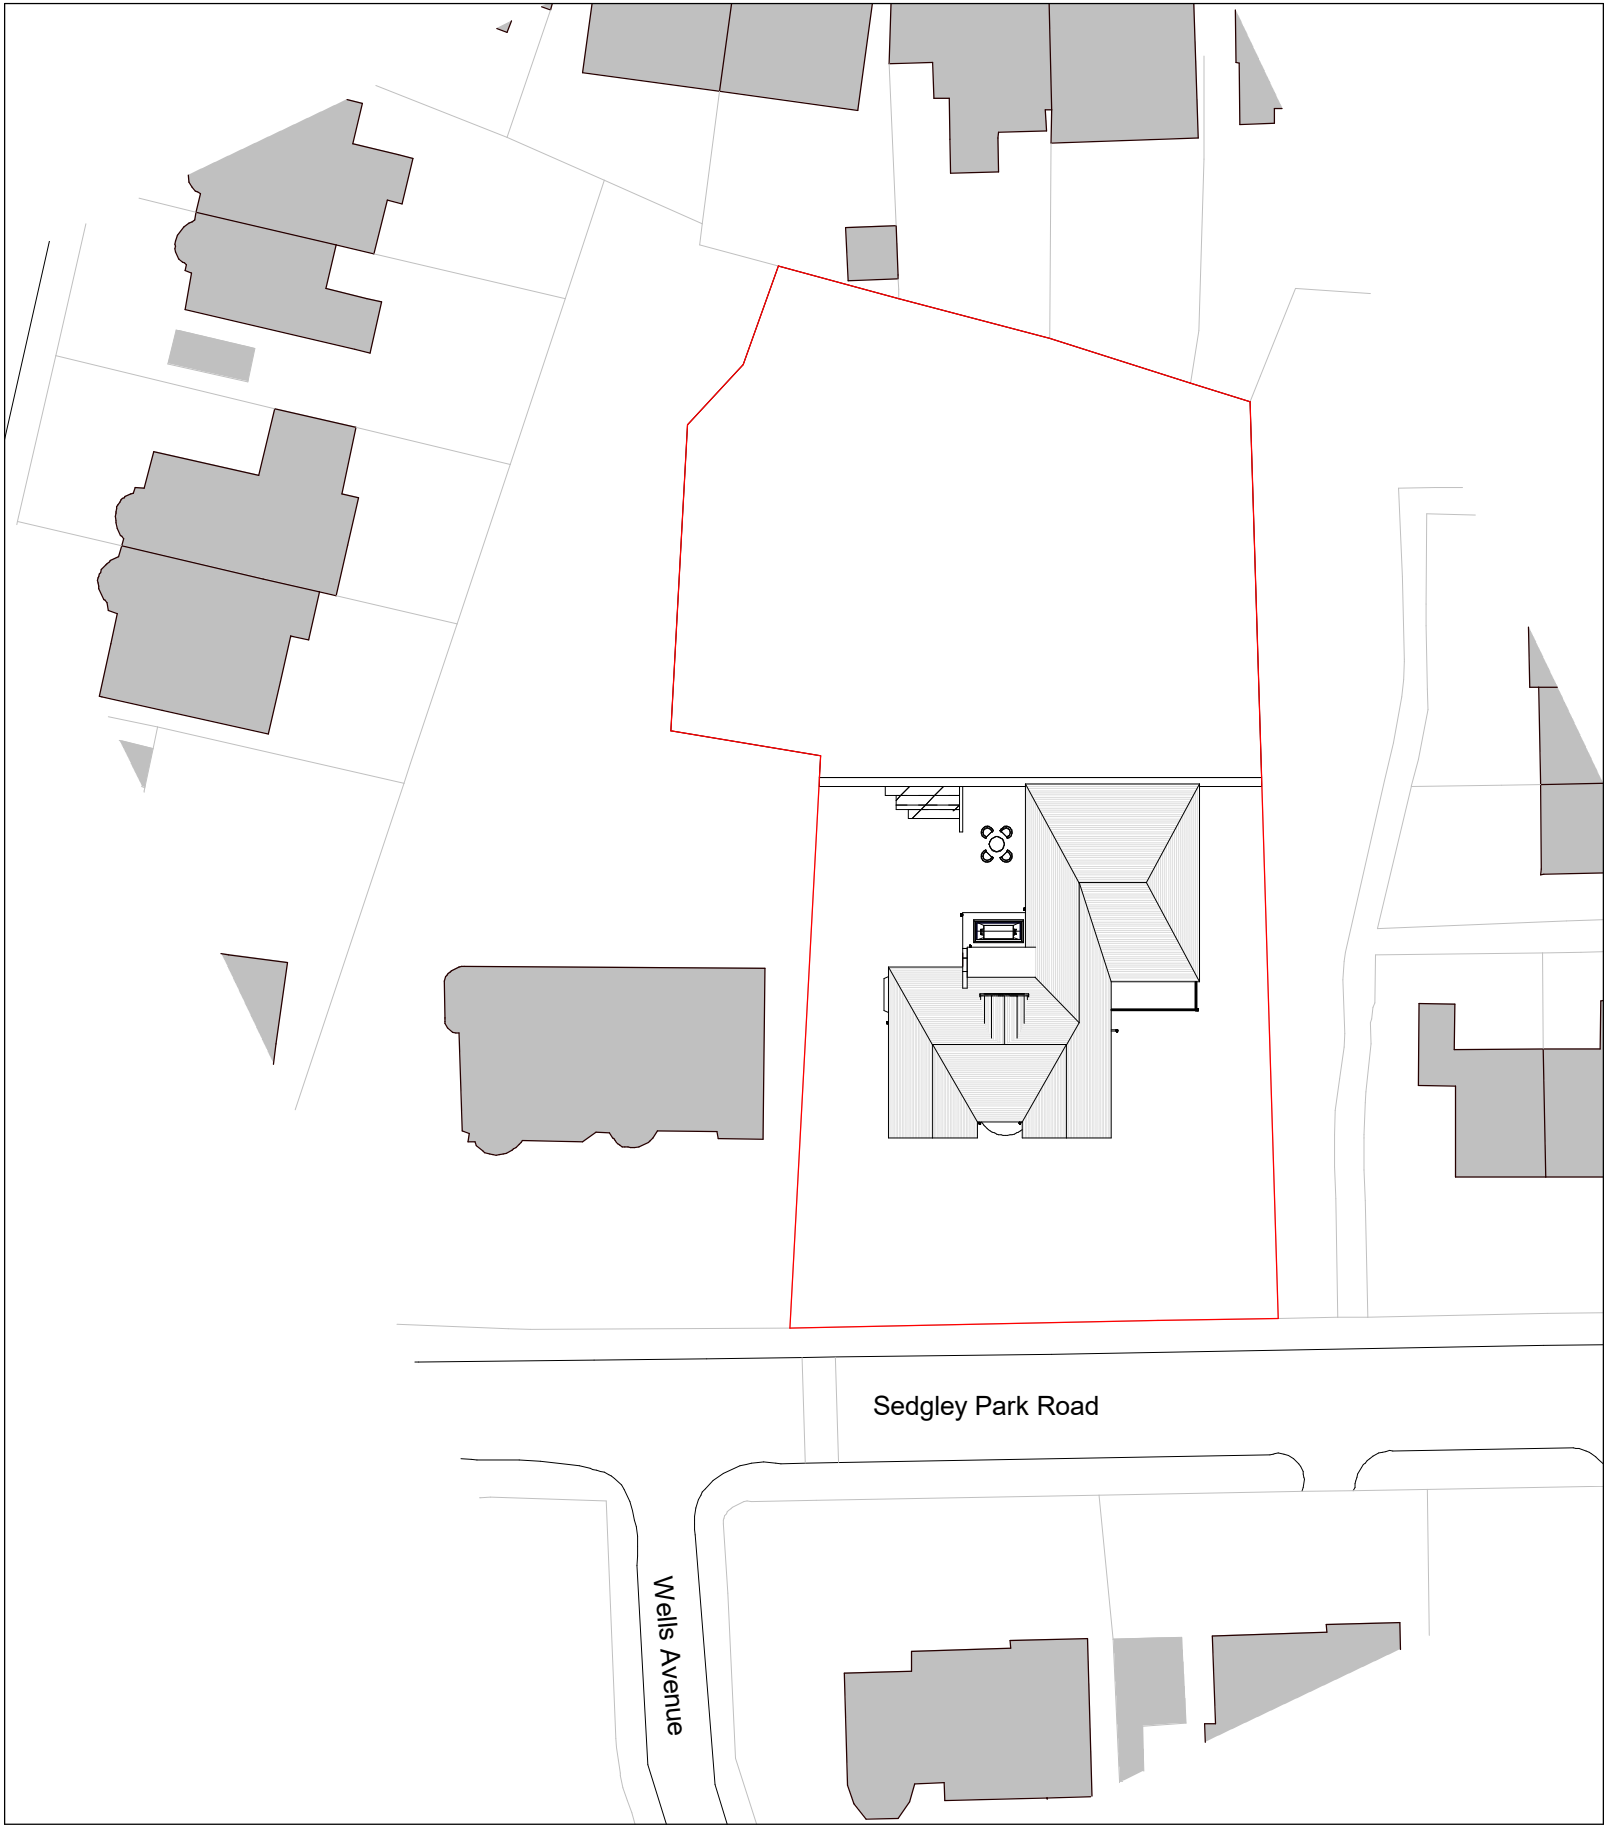
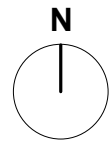
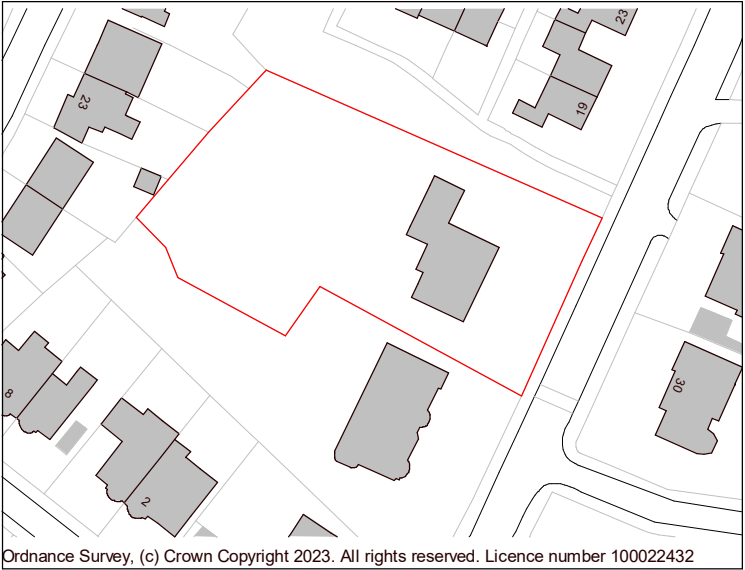


1. Site - Block Plan
1 : 500

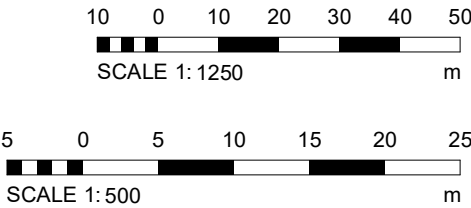

2. Site - Location Plan
1 : 1250

Notes - Boundaries

A Application site boundary determined using OS Data.

Legend - Boundaries

- Site Boundary —
- Site Ownership —

PROJECT		SCALE @ A3		DATE		DRAWN BY	
17 Sedgley Park Road		As indicated		04/08/23		CW	
CLIENT		STATUS					
Steven Singh		PLANNING					
TITLE		PROJECT NO.		DRAWING NO.		REV.	
Site - Location and Block Plan		DA23033.		001.		1	
DA DEBTAL ARCHITECTURE www.debtal.co.uk		NOTES © COPYRIGHT - ALL RIGHTS RESERVED. THIS DRAWING MUST NOT BE REPRODUCED WITHOUT PRIOR WRITTEN CONSENT. DRAWING TO BE USED FOR THE STATUS INDICATED ONLY. ALL DIMENSIONS AND SETTINGS OUT SHALL BE CHECKED AND CONFIRMED ON SITE. ANY DISCREPANCIES TO BE REPORTED TO THE DESIGNER PRIOR TO THE COMMENCEMENT OF ANY WORK. ALL WORK AND MATERIALS TO BE IN ACCORDANCE WITH CURRENT STATUTORY LEGISLATION, RELEVANT CODES OF PRACTICE AND BRITISH STANDARDS. ALL DIMENSIONS ON THIS DRAWING ARE IN MILLIMETRES (UNLESS OTHERWISE STATED).					