


# Location Plan

Site Address: 61, Prestwich Hills, Prestwich, M25 9PY

Date Produced: 19-Feb-2024

Scale: 1:1250 @A4

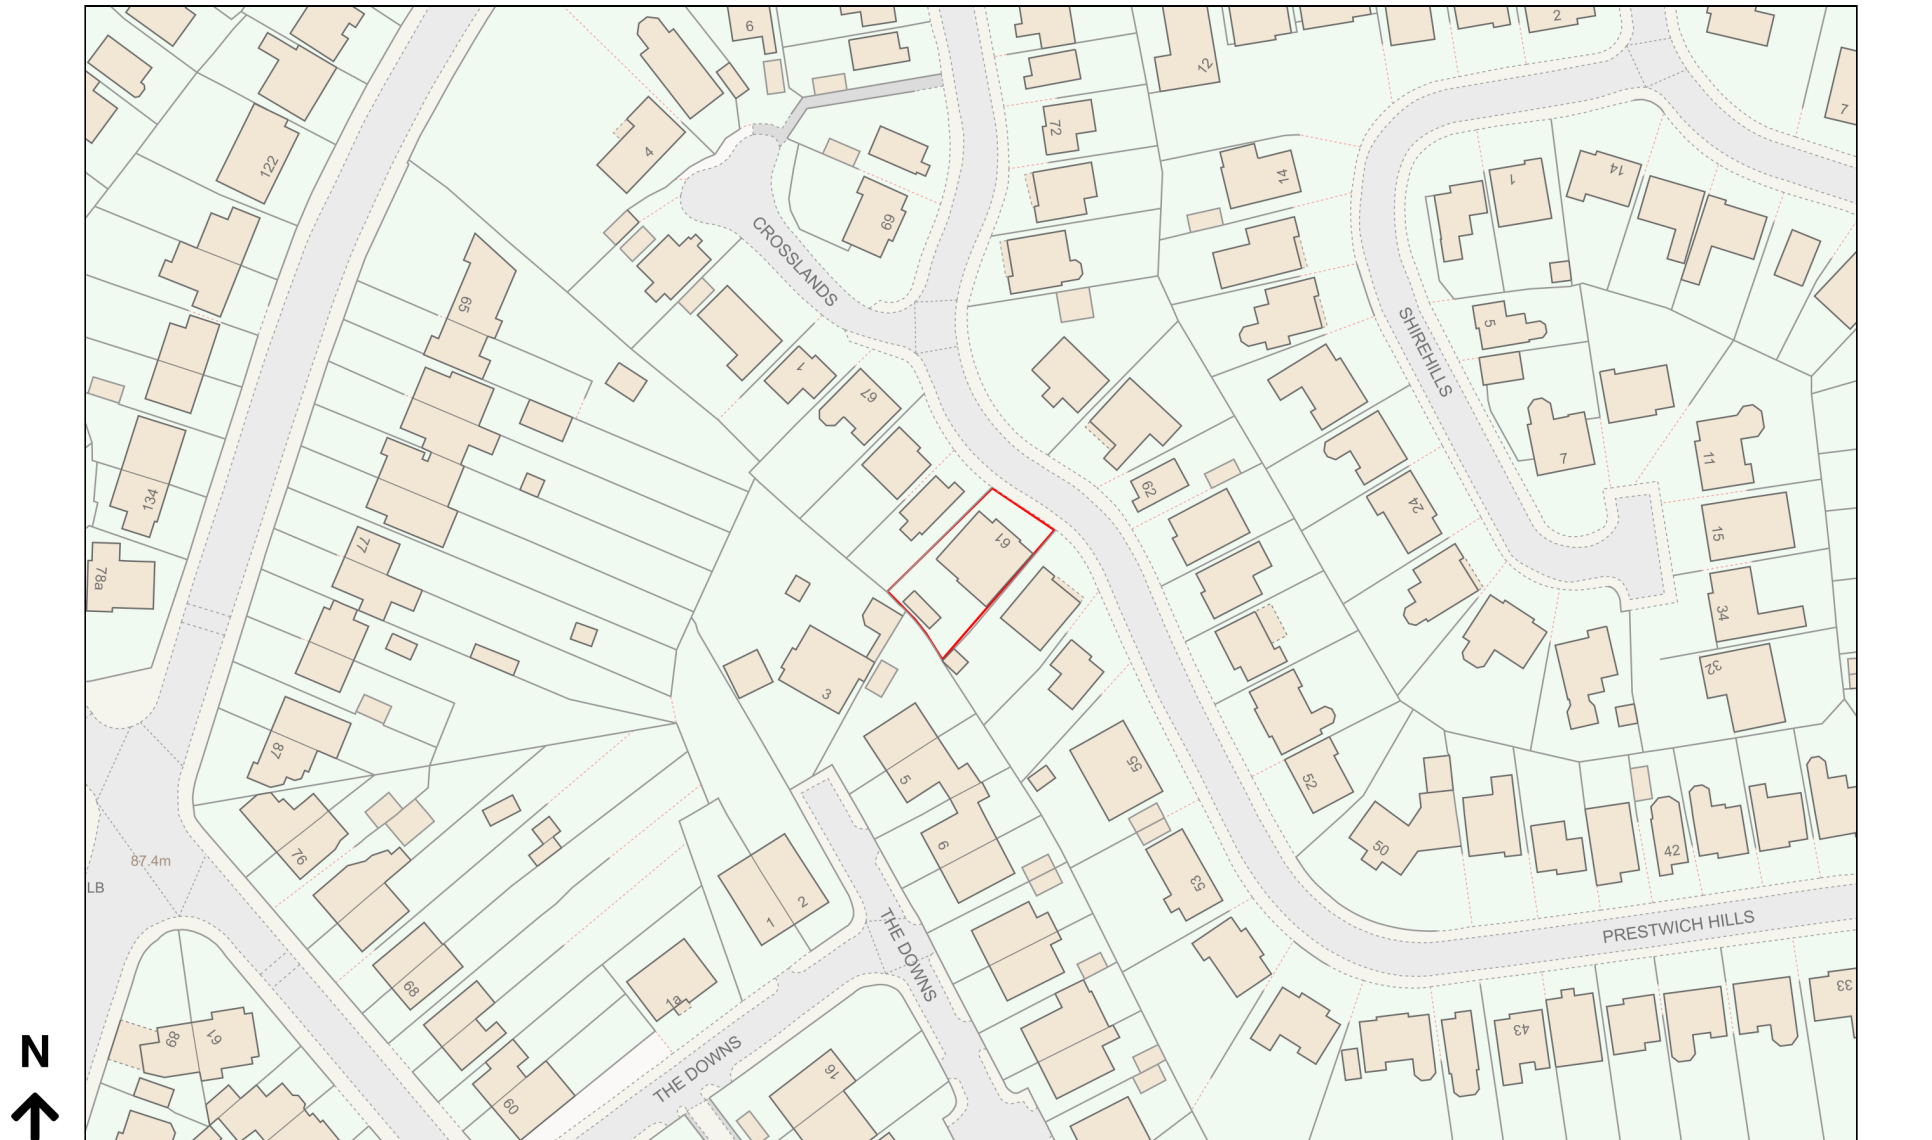

Planning Portal Reference: PP-12799892v1