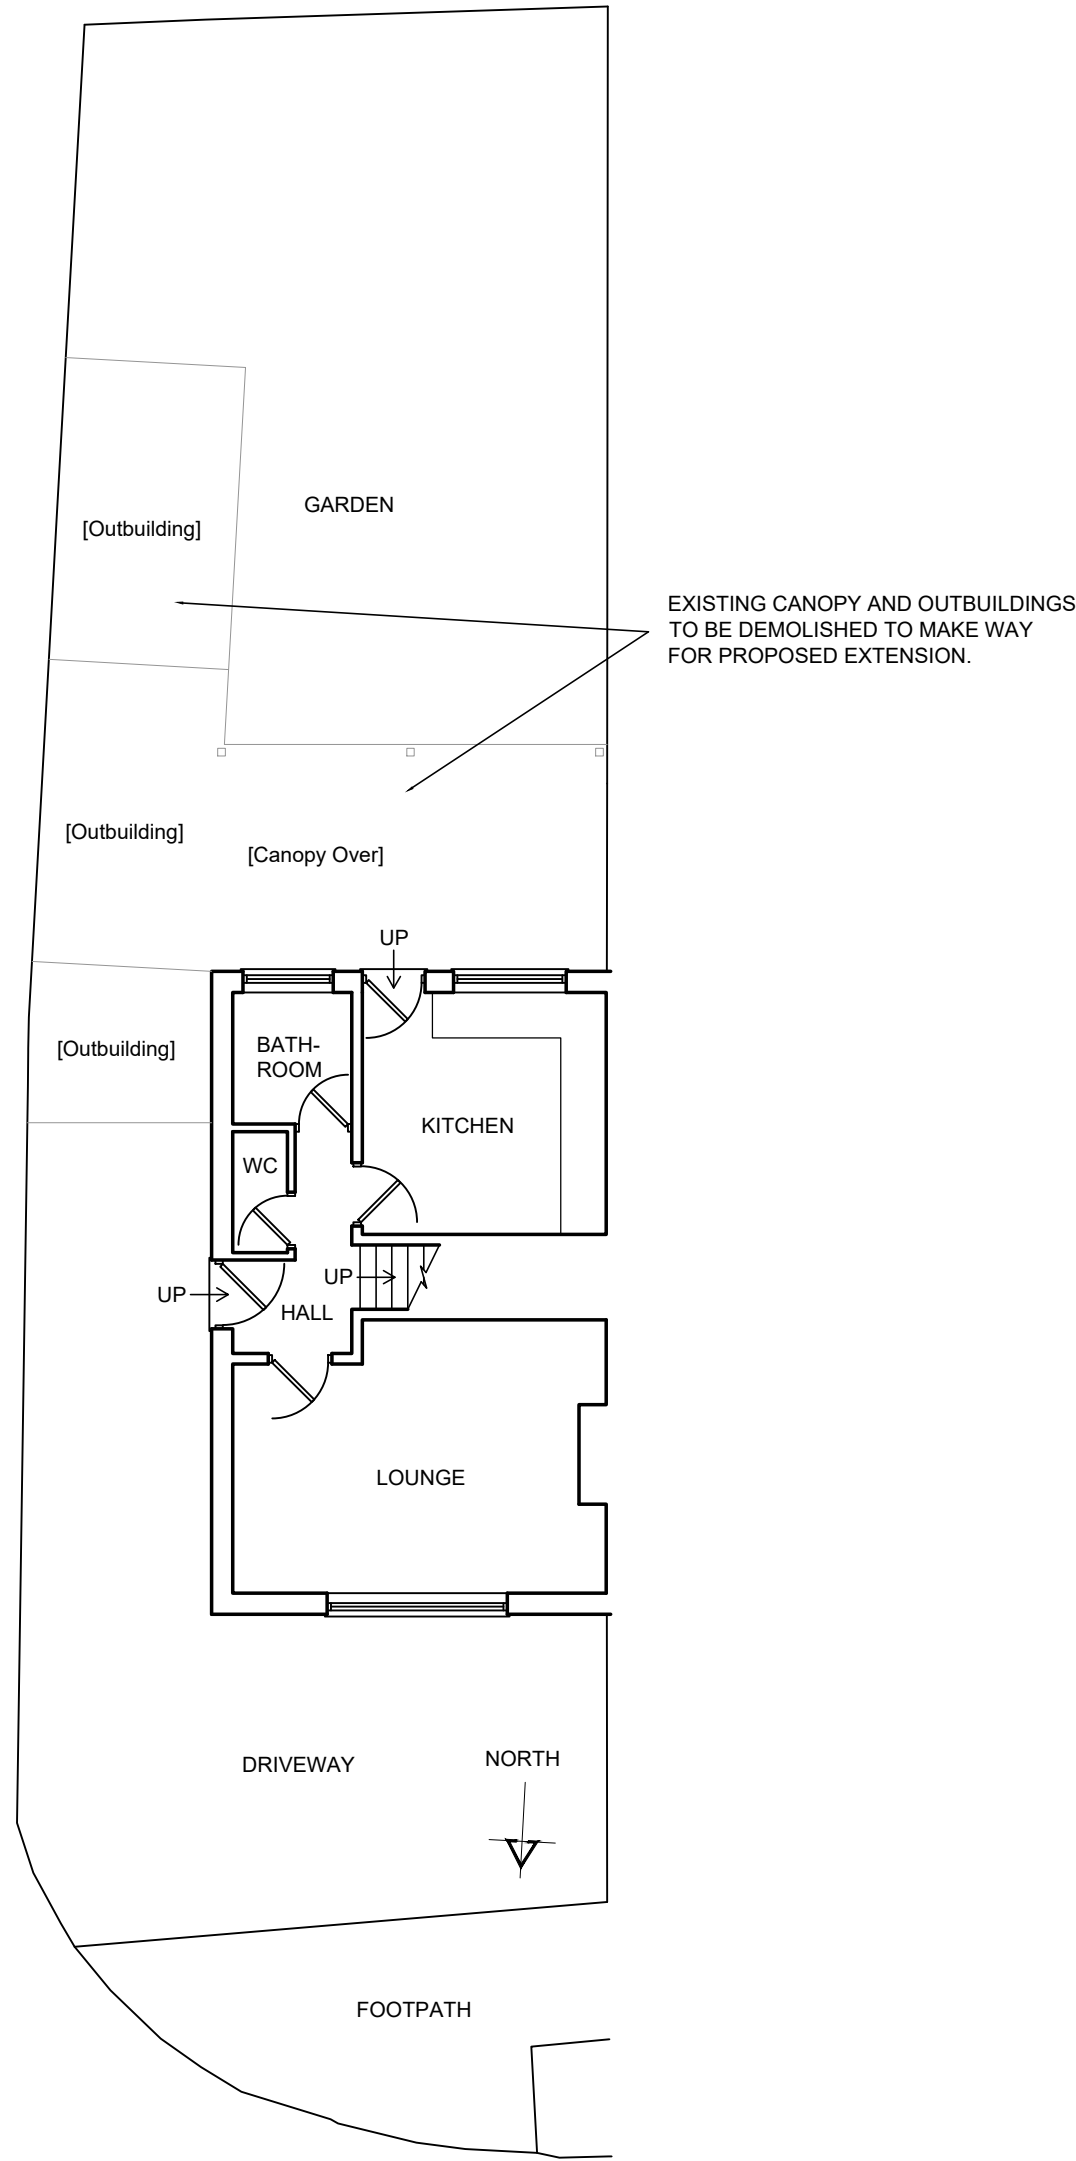
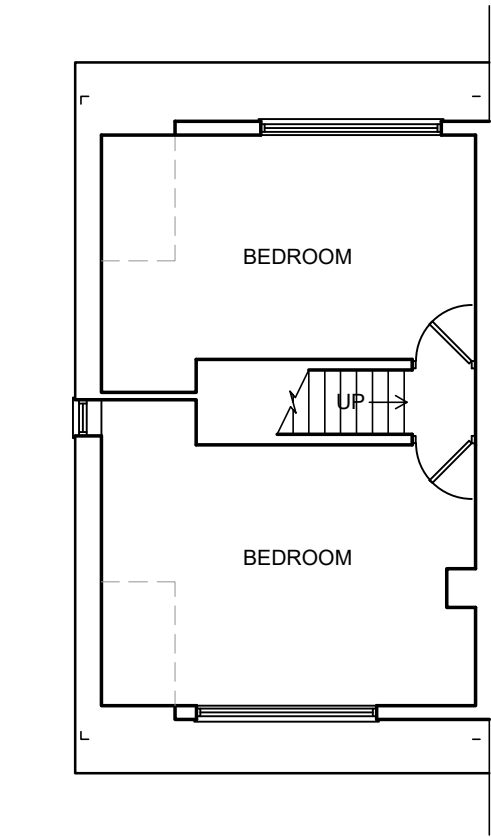
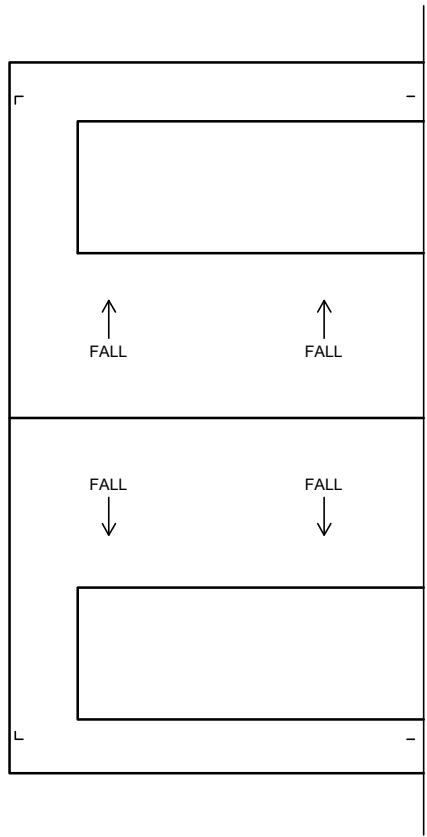
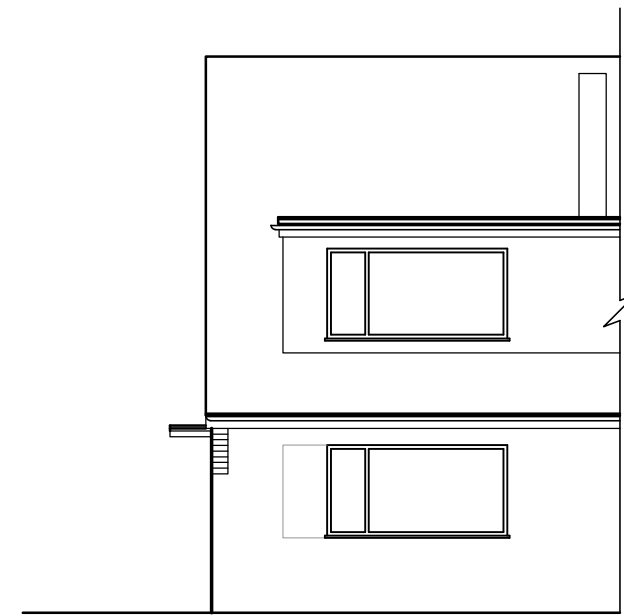
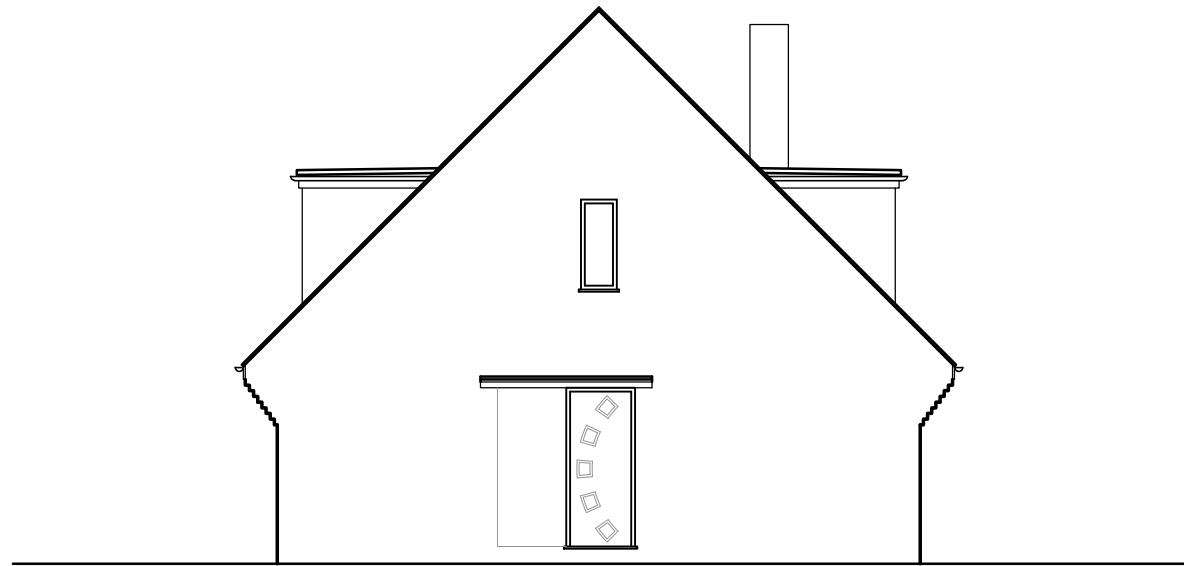
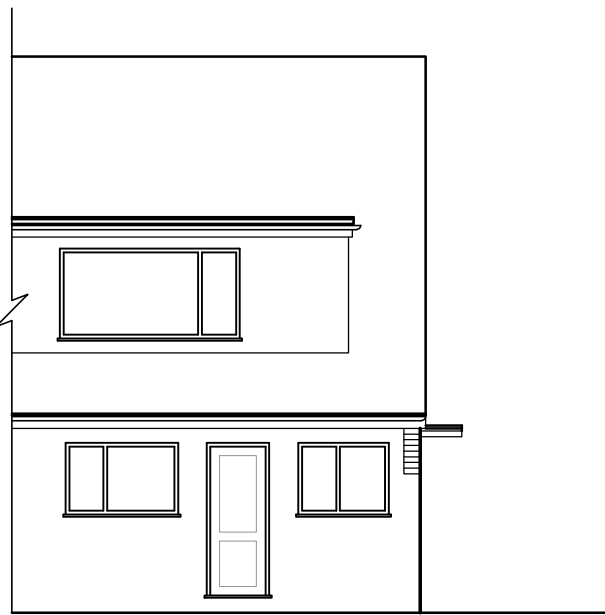
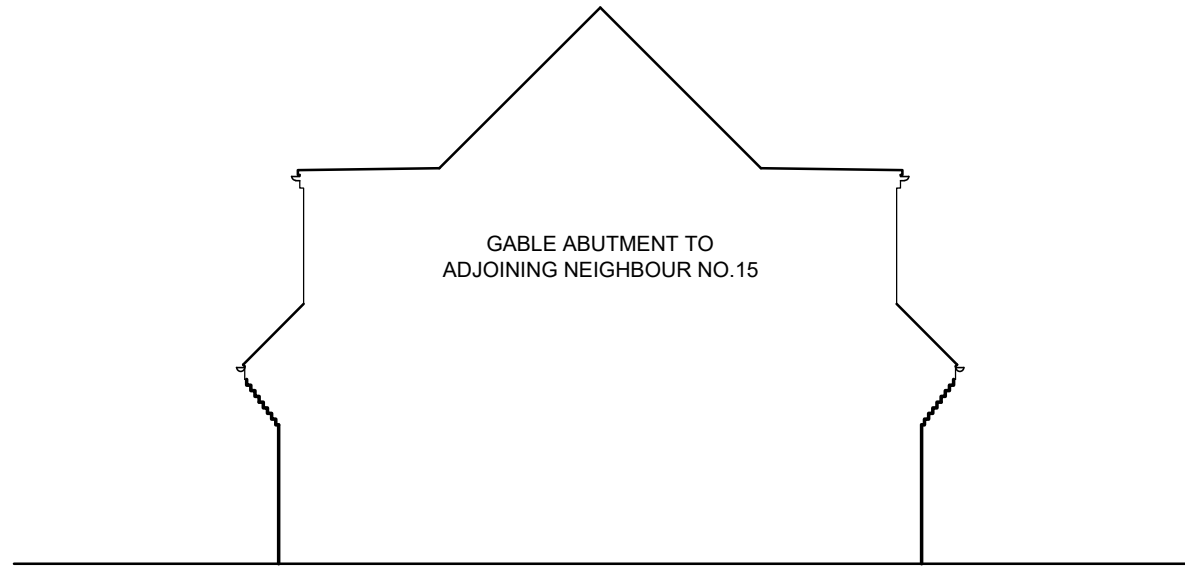


EXISTING GROUND FLOOR
& SITE LAYOUT @ 1 : 100EXISTING FIRST FLOOR
LAYOUT @ 1 : 100EXISTING ROOF
LAYOUT @ 1 : 100EXISTING NORTH FACING
ELEVATION @ 1 : 100EXISTING EAST FACING
ELEVATION @ 1 : 100EXISTING SOUTH FACING
ELEVATION @ 1 : 100EXISTING WEST FACING
ELEVATION @ 1 : 100

1:100
2m 0 2m 4m 6m 8m 10m
SCALE 1:100 (AS NOTED ON TITLE BLOCK)

Copyright. This drawing and design and all the information contained therein is the sole copyright of Architecture & Design, and reproduction in any form is forbidden unless permission is obtained in writing. Warning. No dimensions to be scaled from this drawing. All contractors must visit site and be responsible for taking and checking all dimensions relative to this work. The designer must be advised of any discrepancies in writing. This drawing must be read in conjunction with the specifications/bill of quantities and related drawings. Any structural work must be carried out to exact specification and requirements of the client's appointed structural engineer and any amendments must have his express prior written authority. All structural work must be inspected at all relevant stages by the structural engineer and by the Appointed Building Inspector, and comply with their requirements. Any cost and claims for damages, loss of trade, etc., incurred by failing to do so are the sole liability of the contractor.

REVISIONS		
-	INITIAL ISSUE	02.03.2024
A	AMENDED TO INCLUDE OUTBUILDINGS AT LOCAL AUTHORITY REQUEST	27.03.2024

A&D
ARCHITECTURE
& DESIGN

GREATER MANCHESTER
CHESHIRE & LANCASHIRE

DESIGN CONCEPTS & INCEPTION
PLANNING DRAWINGS / APPLICATIONS
BUILDING REGULATIONS
CONSTRUCTION DETAILING
DOMESTIC HOUSE EXTENSIONS
NEW BUILD PROPERTIES
LIGHT / INTERMEDIATE COMMERCIAL

LIGHT INDUSTRIAL

TEL: 07891 552 703

ARCHITECTURE & INTERIOR DESIGN

CLIENT
CATHERINE BOOTH

PROJECT
13 CORONATION ROAD, RADCLIFFE, M26 3RA

TITLE
EXISTING LAYOUTS & ELEVATIONS

SHEET/SCALE
A1 @ 1:100

DATE
02.03.2024

JOB NO.
240301

DWG NO.
01

DRAWN
DJC

CHECKED
DJC