
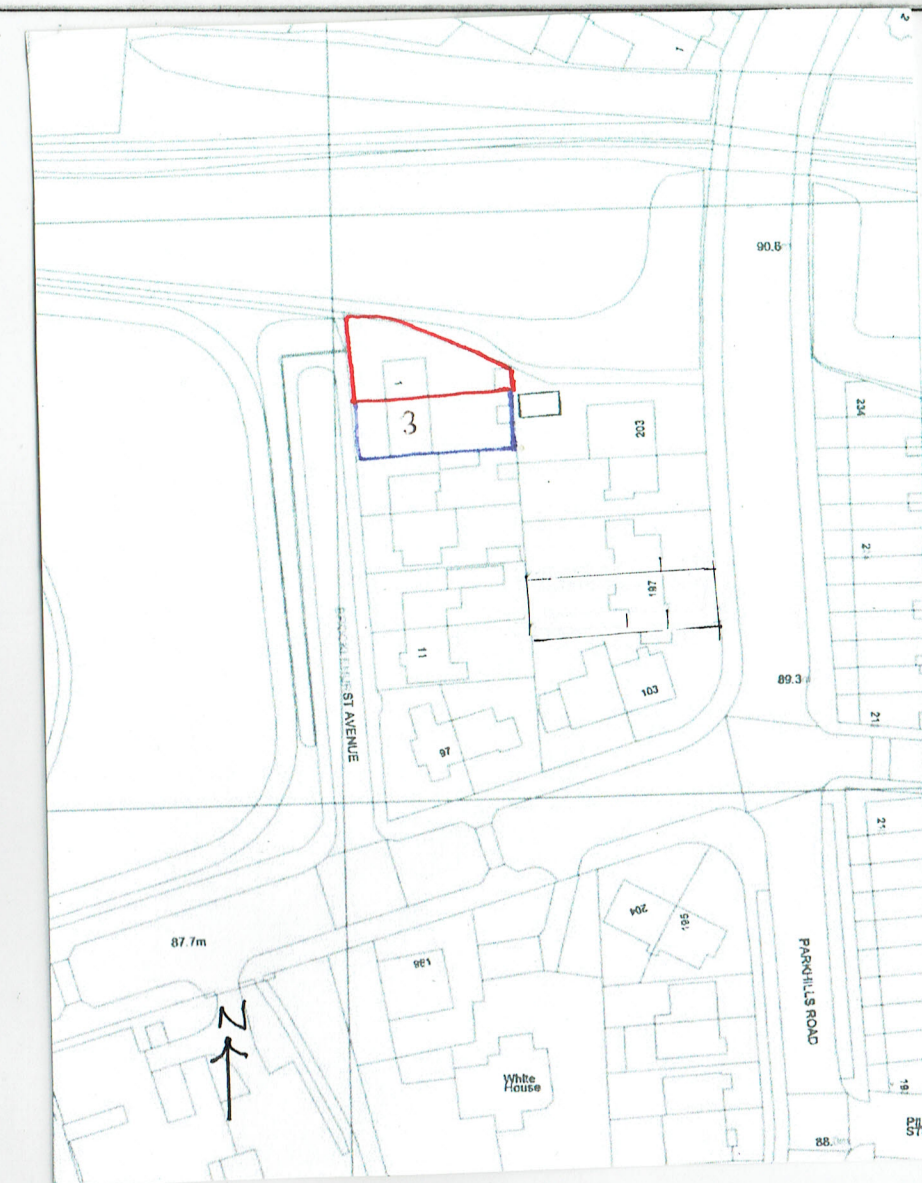


NOTE - LIMITED OPPORTUNITY
FOR INTERNAL SURVEY.
DETAILED LAYOUT TO BE
CONFIRMED

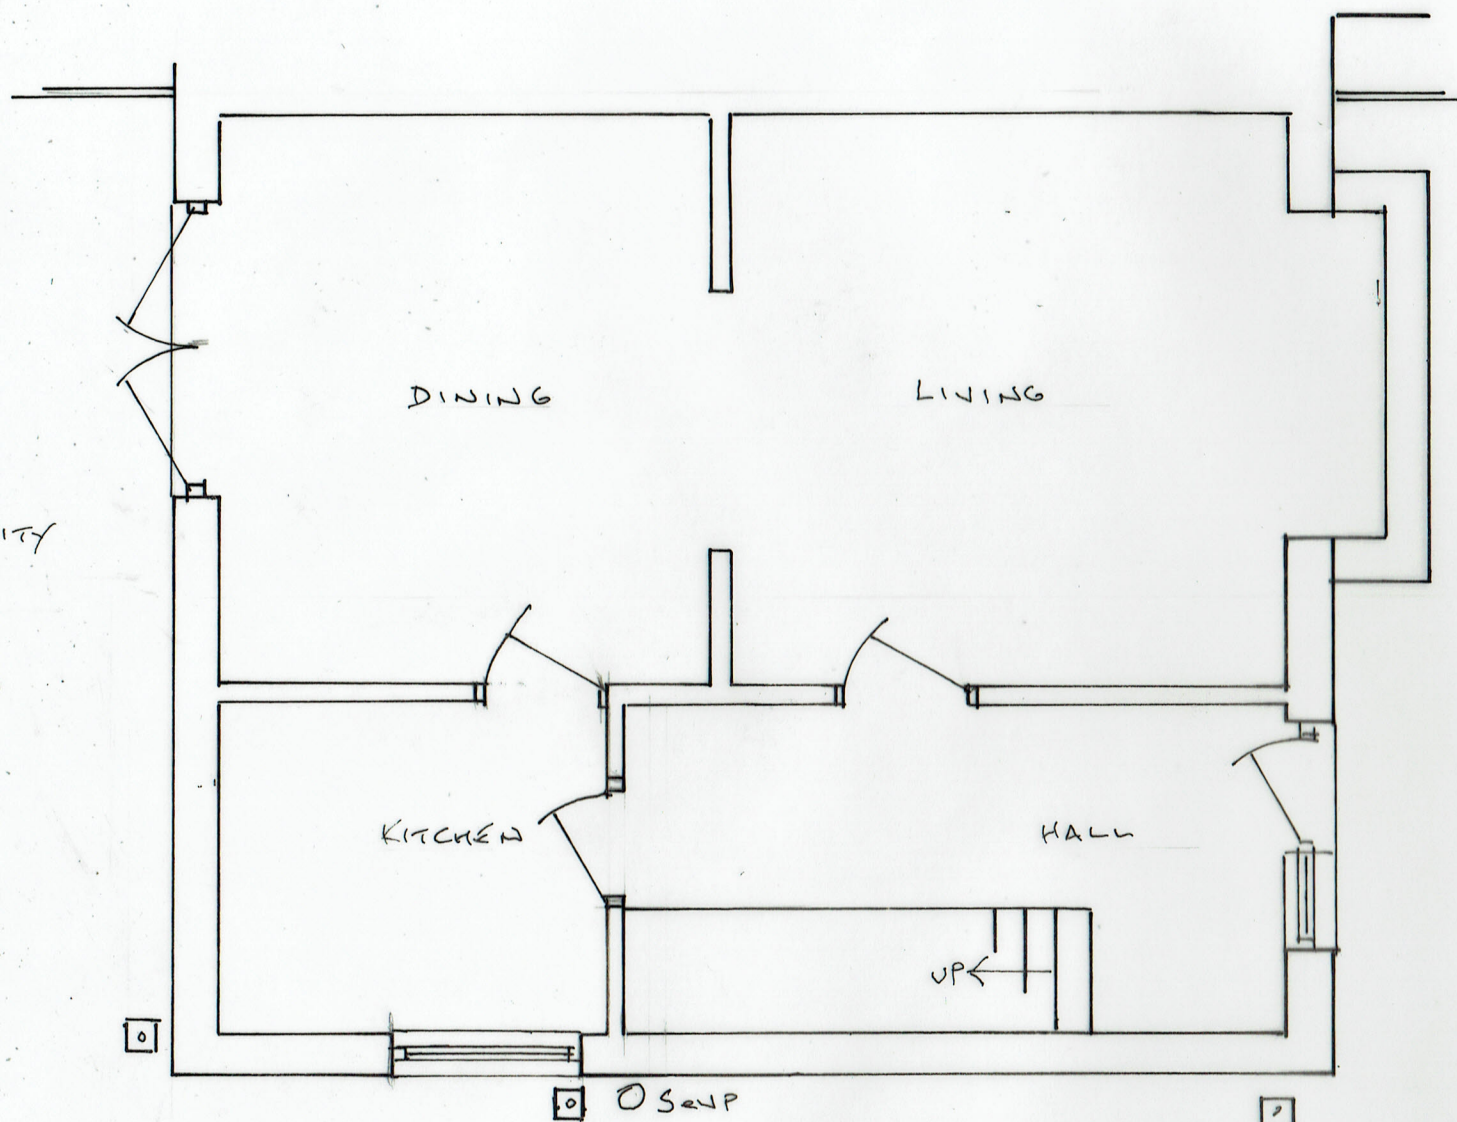

LOCATION PLAN (1:1250)

1400 HIGH POST & MESH FENCE
TO RAILWAY CUTTING

EXISTING GROUND FLOOR
PLAN

SCALE 1:50

28/10/2021

21/6/22/01

TWO STOREY / SINGLE STOREY EXTENSIONS
1, BROCKLEHURST AVENUE, BURY BL9 9AQ