


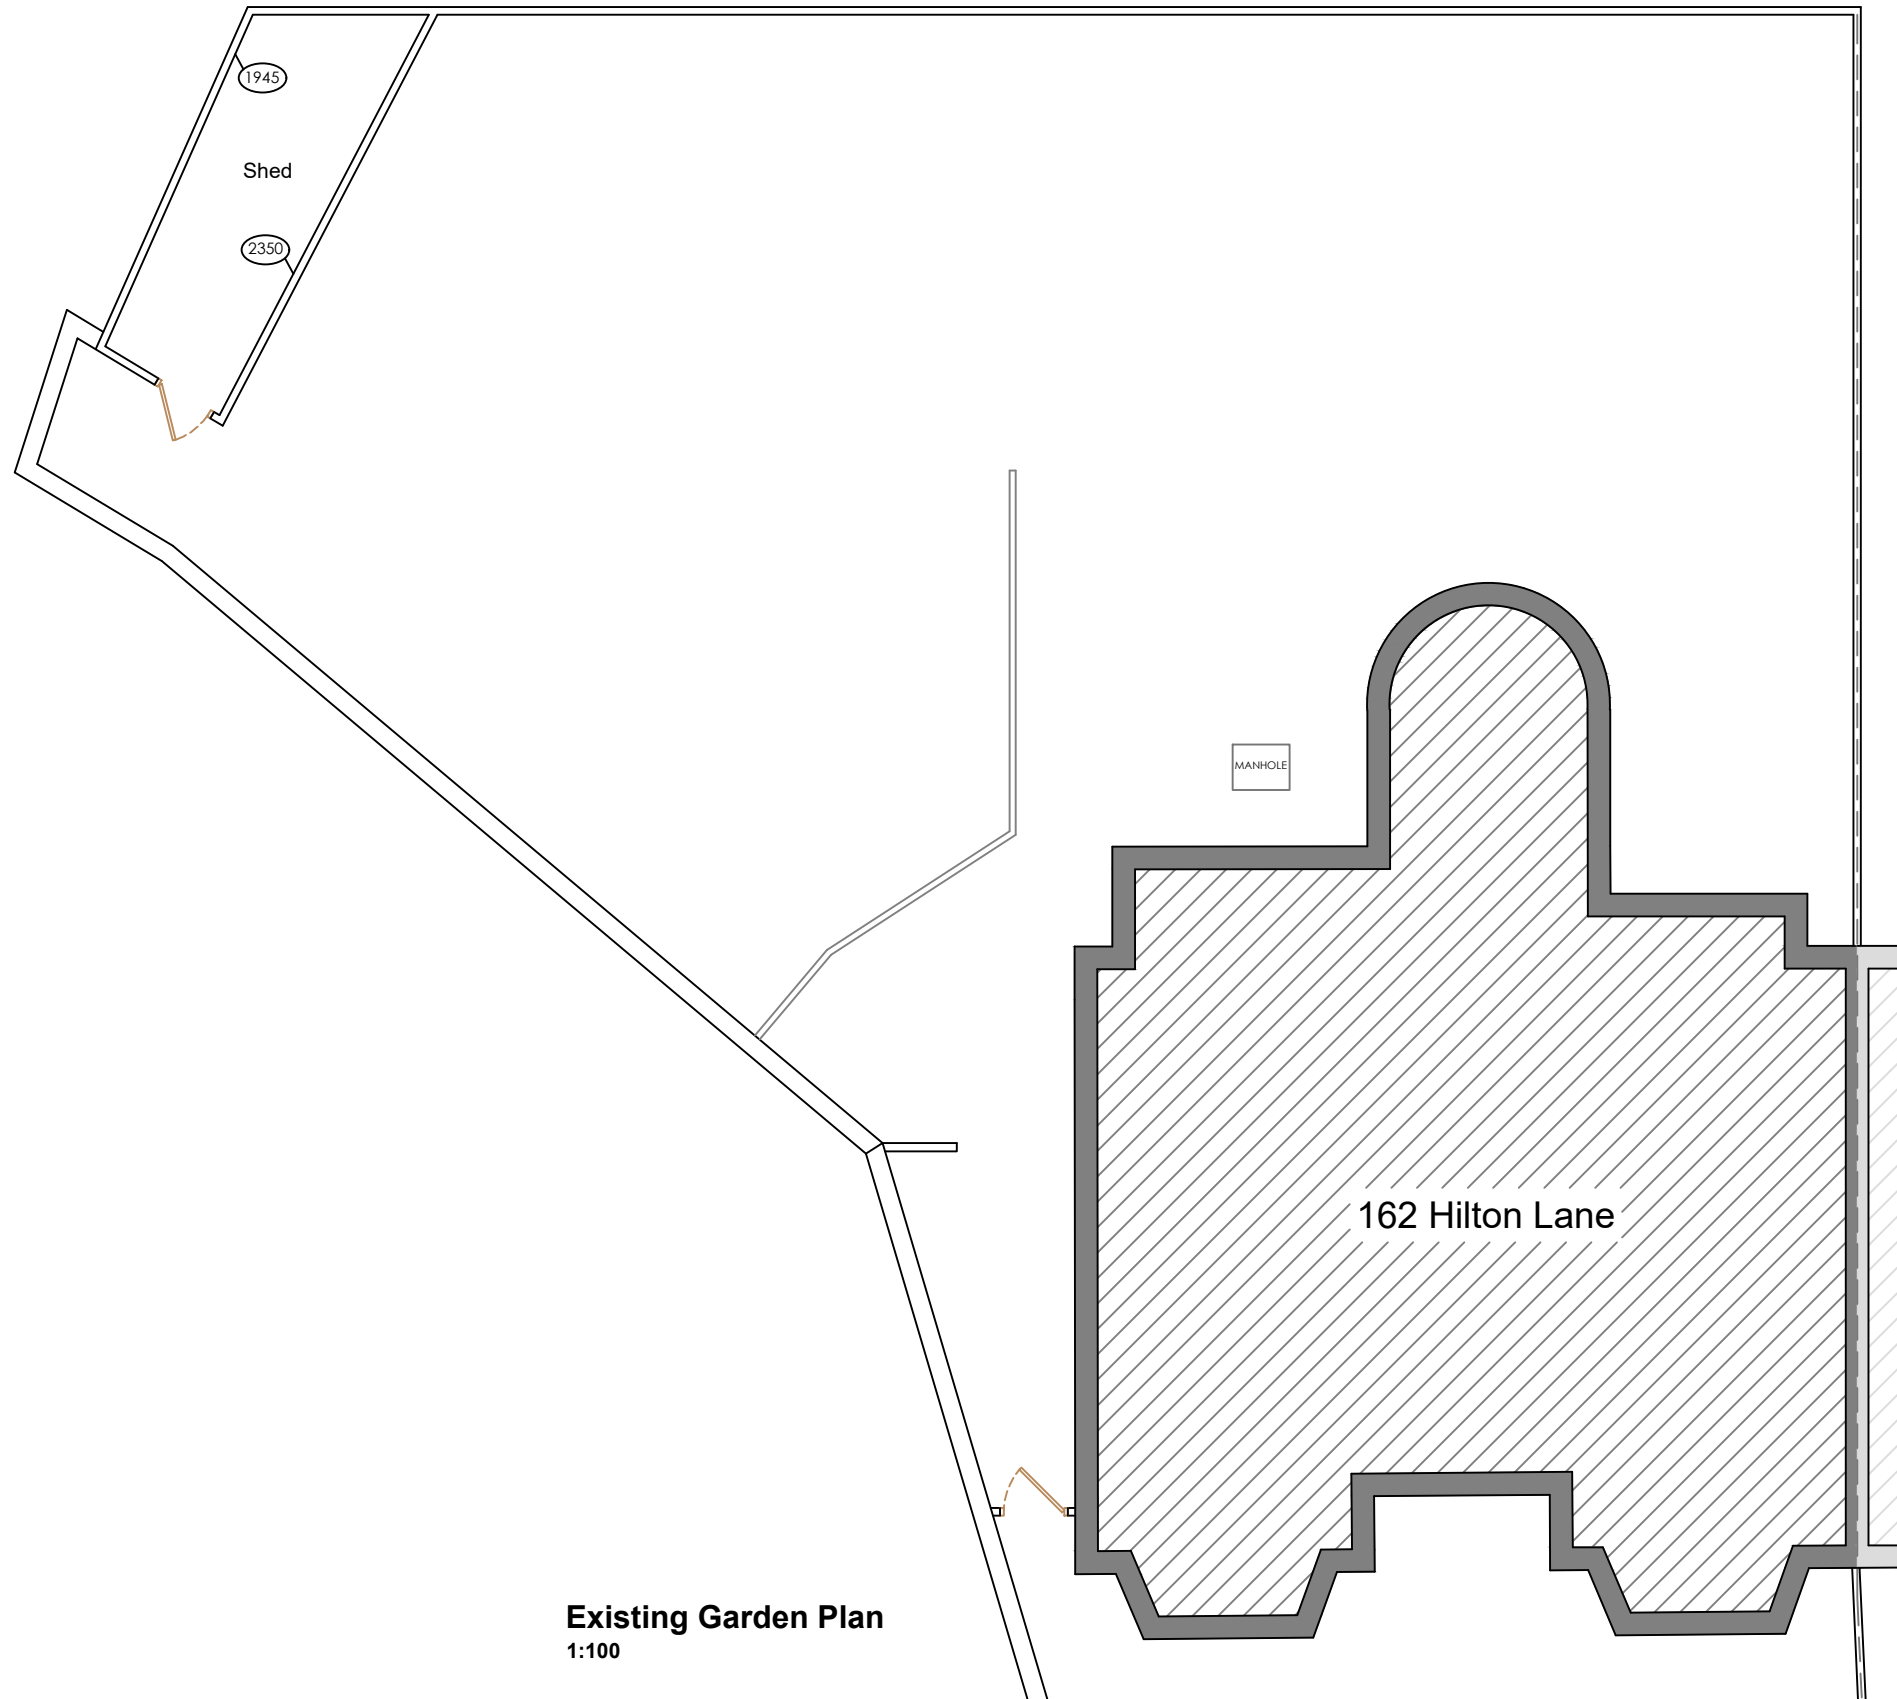

Existing Garden Plan
1:100

Revision	Description	Date	Int.
----------	-------------	------	------

Do not scale from this drawing. All dimensions, levels and such like are to be checked on site by the Contractor prior to preparation of shop drawings / commencement of work on site.

This drawing is to be read in conjunction with all relevant Consultant's and / or Specialist's drawings / documents, and any discrepancies or variations are to be notified to Jones Melling before the affected work commences.

This drawing and the copyrights and patents therein are the property of Jones Melling and may not be used or reproduced without consent.

Client		Project	
Mr & Mrs Locke-Timmins		Measured Survey	
Address		Purpose of Issue	
162 Hilton Lane		Information	
Prestwich		Title	
Manchester		Plan	
Scale	Drawn By	Checked By	Date
1:100 @ A3	LG	JH	18/11/21
Job No.	Drawing No.	Revision	
21.5548	E01		

**JONES MELLING**

Offices in:
Preston (Main Office) T:01772 301 982
Chester T:01244 637 741
London T:02071 110 961
Windermere T:01539 761 302
Email: info@jonesmelling.co.uk
Web: www.jonesmelling.co.uk