
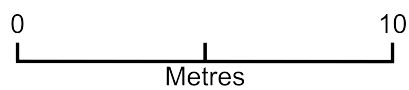


22 Church Drive

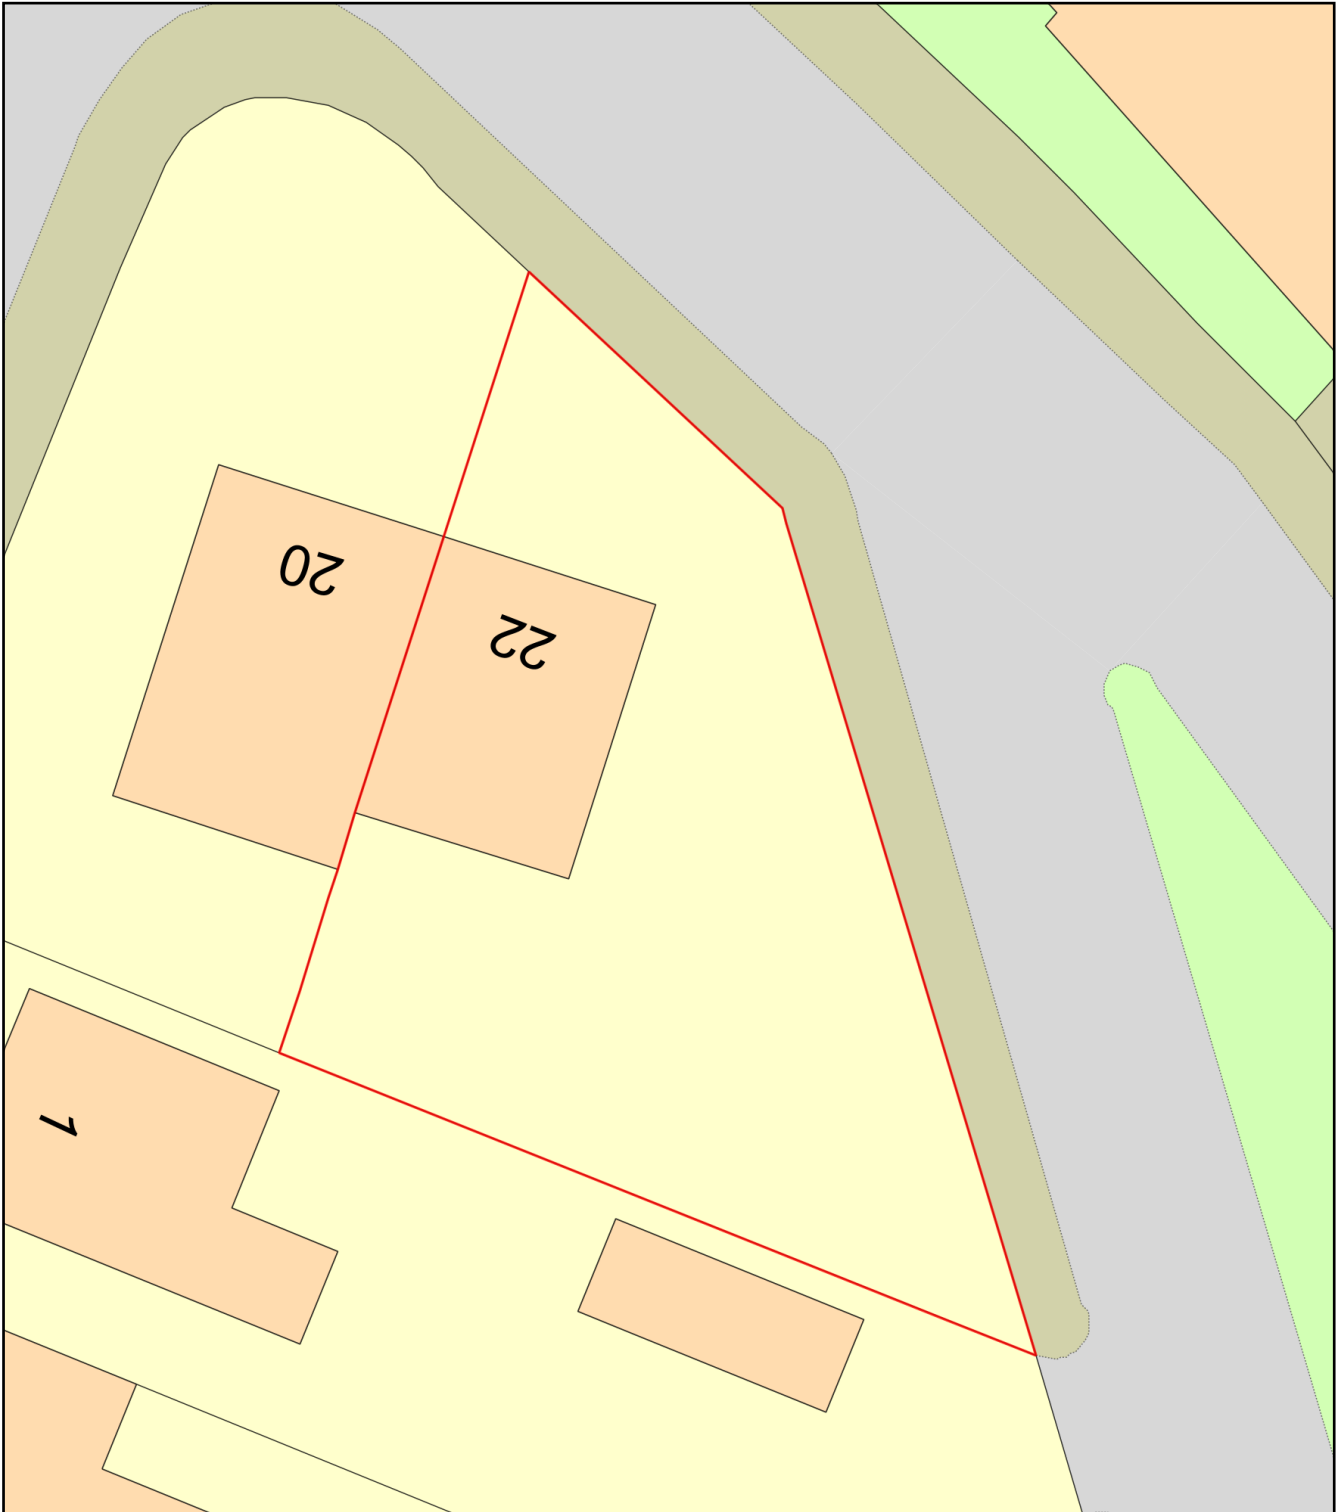

Plan Produced for: Paul Guest

Date Produced: 23 May 2022

Plan Reference Number: TQRQM22143154342109

Scale: 1:200 @ A4