


DO NOT SCALE FROM THIS DRAWING.
This drawing is to be read in conjunction with all related drawings. All dimensions must be checked and verified on site before commencing any work or material production. The originator should be notified immediately of any discrepancy.



Rev	Date	Description
Issued For INFORMATION PURPOSES ONLY		
Client		
Project		
15 Cobden Street Raddcliffe M26 4HR		
Scheme - Drawing Title		
Proposed Plans		
Project No.	03	Date 05-11-2021
Revision No.		Scale 1:50 @A3

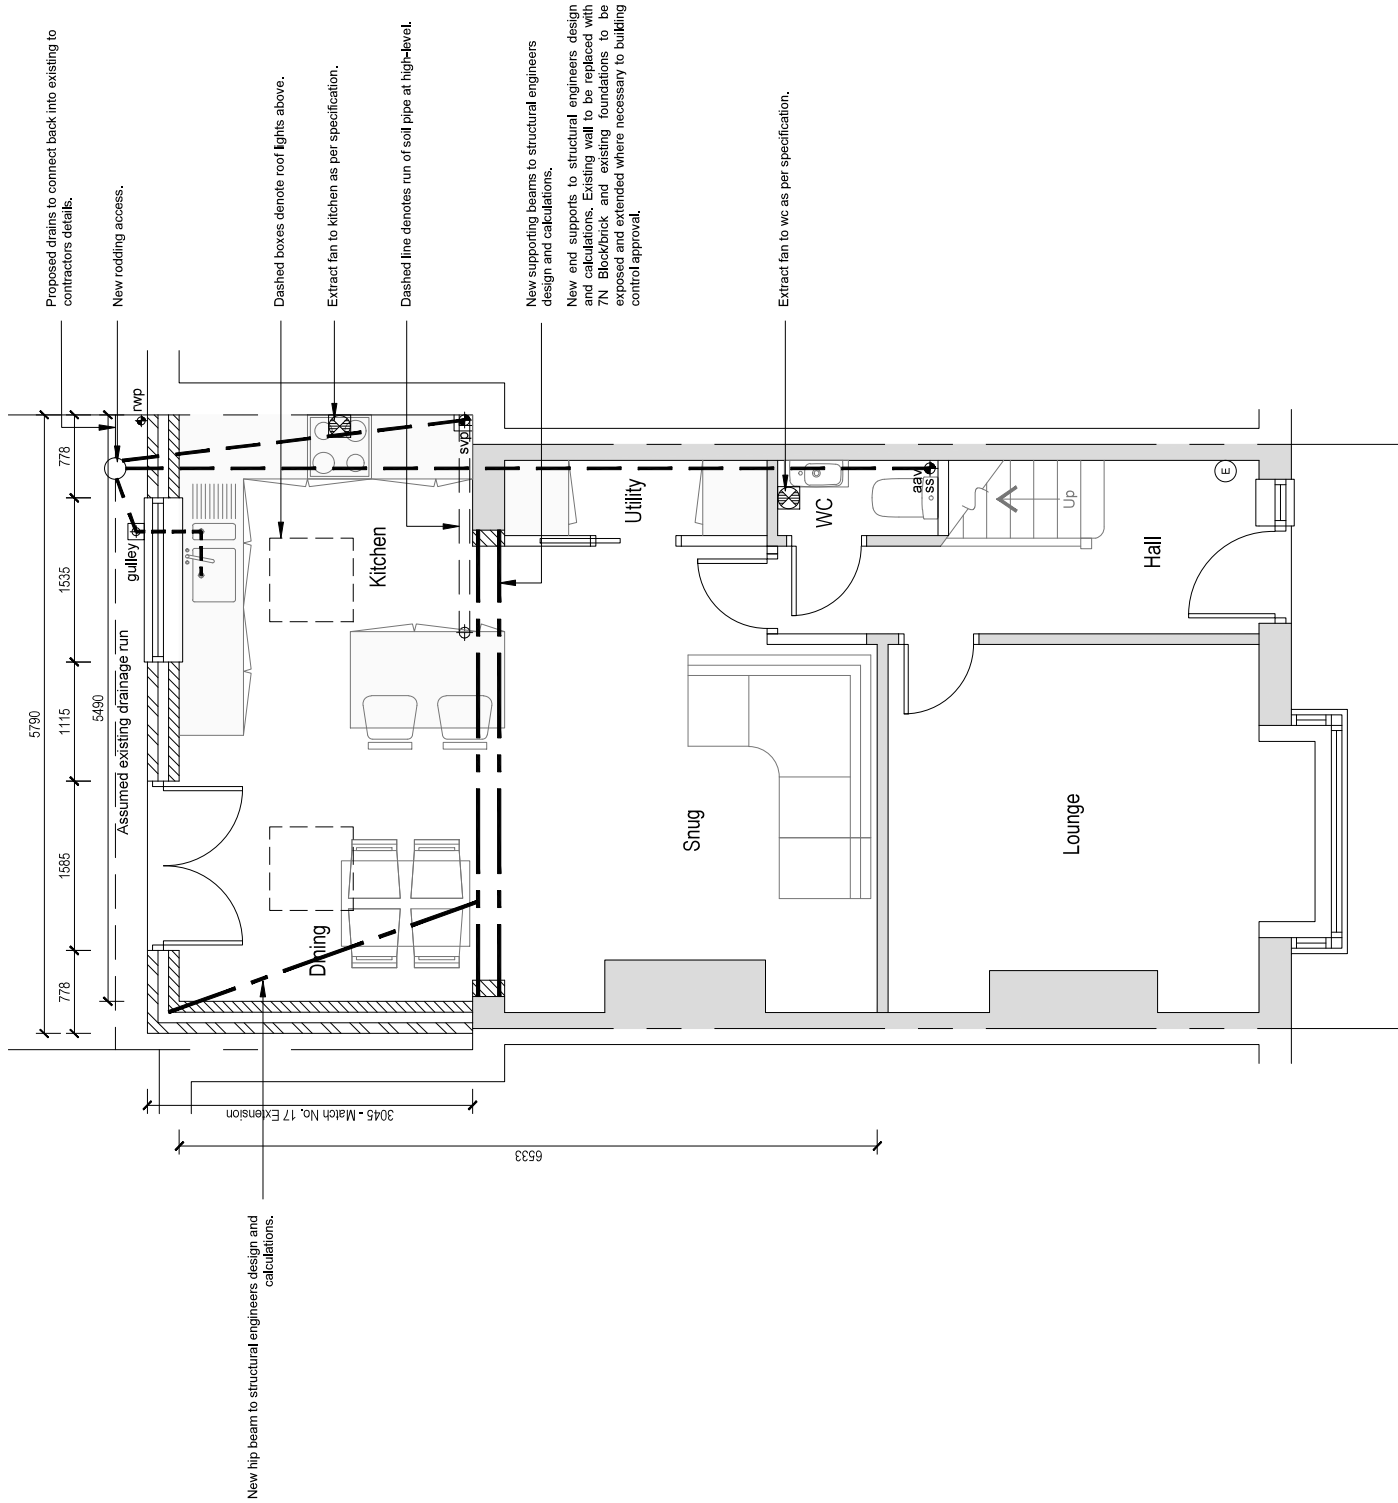

Proposed GF Plan