




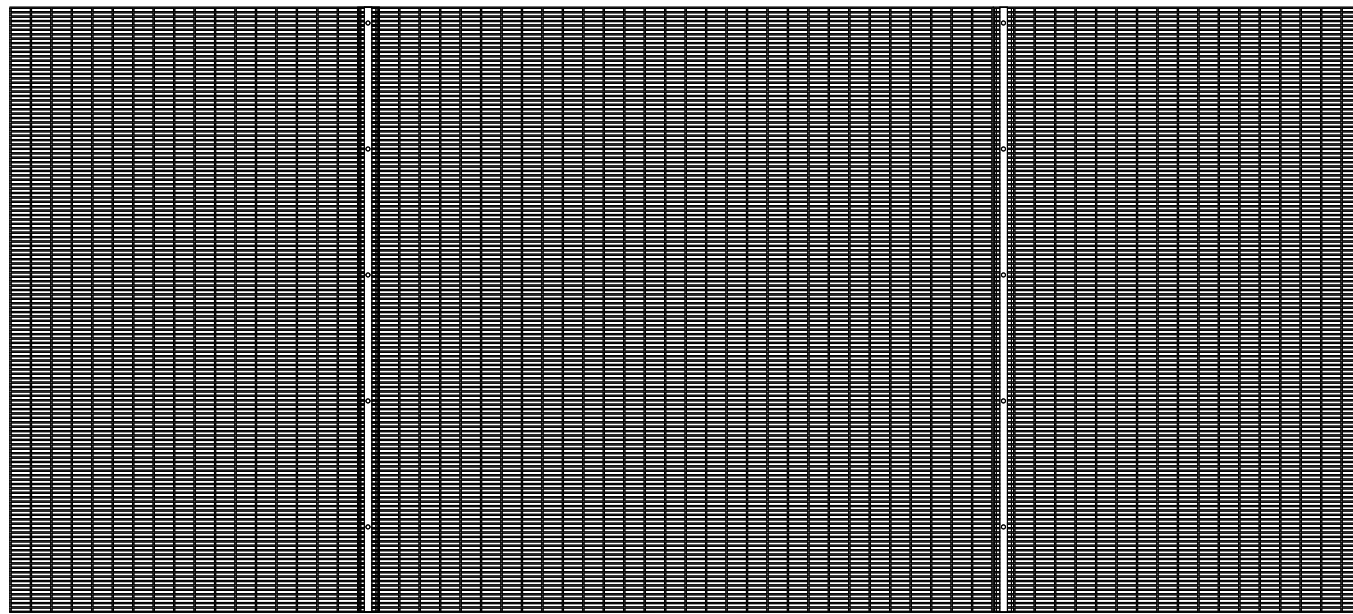


1 Typical Fence Elevation - 2.4m High Flat Panel System
1 : 30

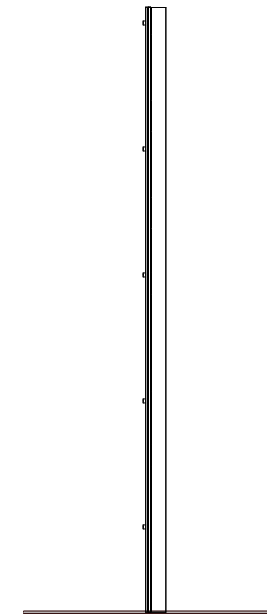

2 Typical Mesh Fence Profile

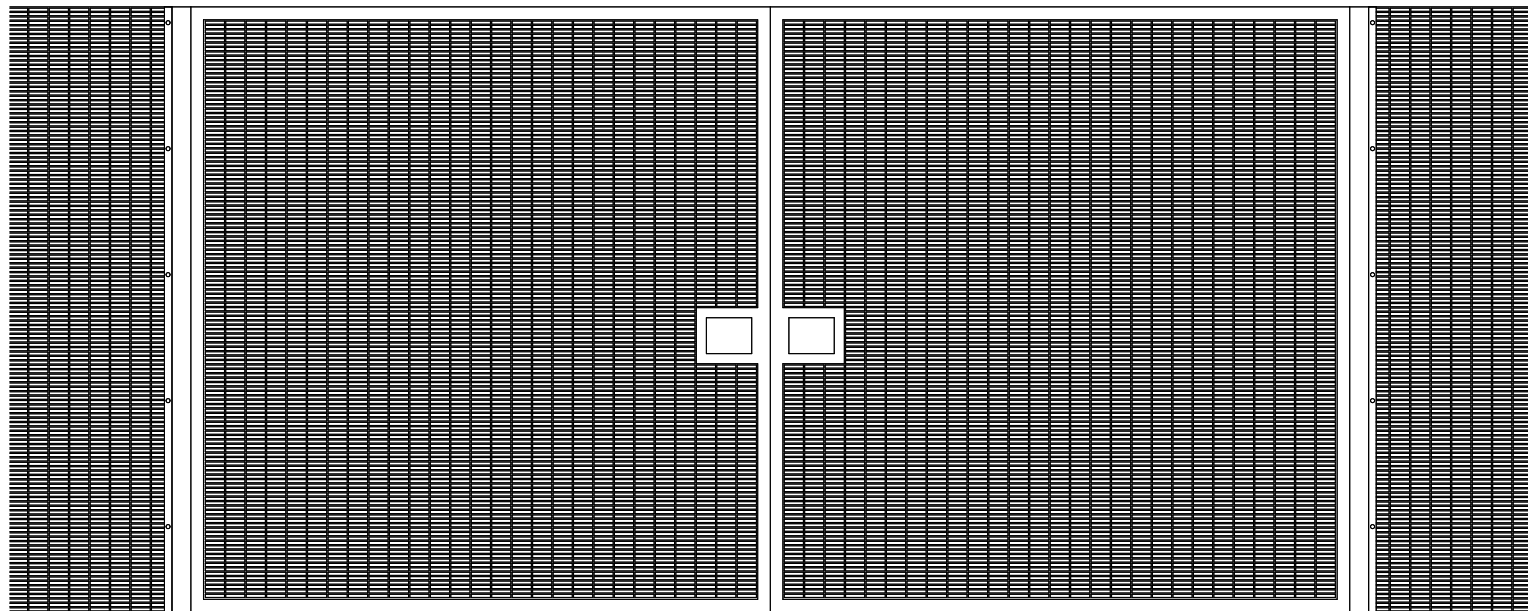

3 New Vehicle Gate
1 : 30

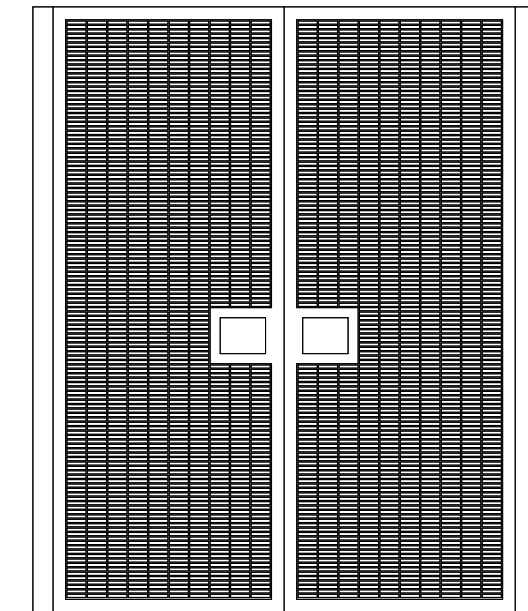

4 New Pedestrian Gate
1 : 30

PROJECT Meade Hill Shul, 88 Meade Hill Road		PROJECT NUMBER GSS24011		DRAWING NUMBER 504		REV	
TITLE Proposed New Fence		DRAWN BY JB		CHECKED BY SG		DATE 20/02/2024	
STATUS PLANNING						SCALE (@ A1) 1 : 30	
No.	Description	Date	Initial				

S T U D I O S

www.goldsketch.co.uk info@goldsketch.co.uk 0161 792 9595

NOTES

© COPYRIGHT : ALL RIGHTS RESERVED.
THIS DRAWING MUST NOT BE REPRODUCED WITHOUT PRIOR WRITTEN CONSENT.
DRAWING TO BE USED FOR THE STATUS INDICATED ONLY.
ALL DIMENSIONS AND SETTING OUT SHALL BE CHECKED AND CONFIRMED ON SITE. ANY DISCREPANCIES TO BE REPORTED TO THE DESIGNER PRIOR TO THE COMMENCEMENT OF ANY WORK. ALL WORK AND MATERIALS TO BE IN ACCORDANCE WITH CURRENT STATUTORY LEGISLATION, RELEVANT CODES OF PRACTICE AND BRITISH STANDARDS. ALL DIMENSIONS ON THIS DRAWING ARE IN MILLIMETRES (UNLESS OTHERWISE STATED).