



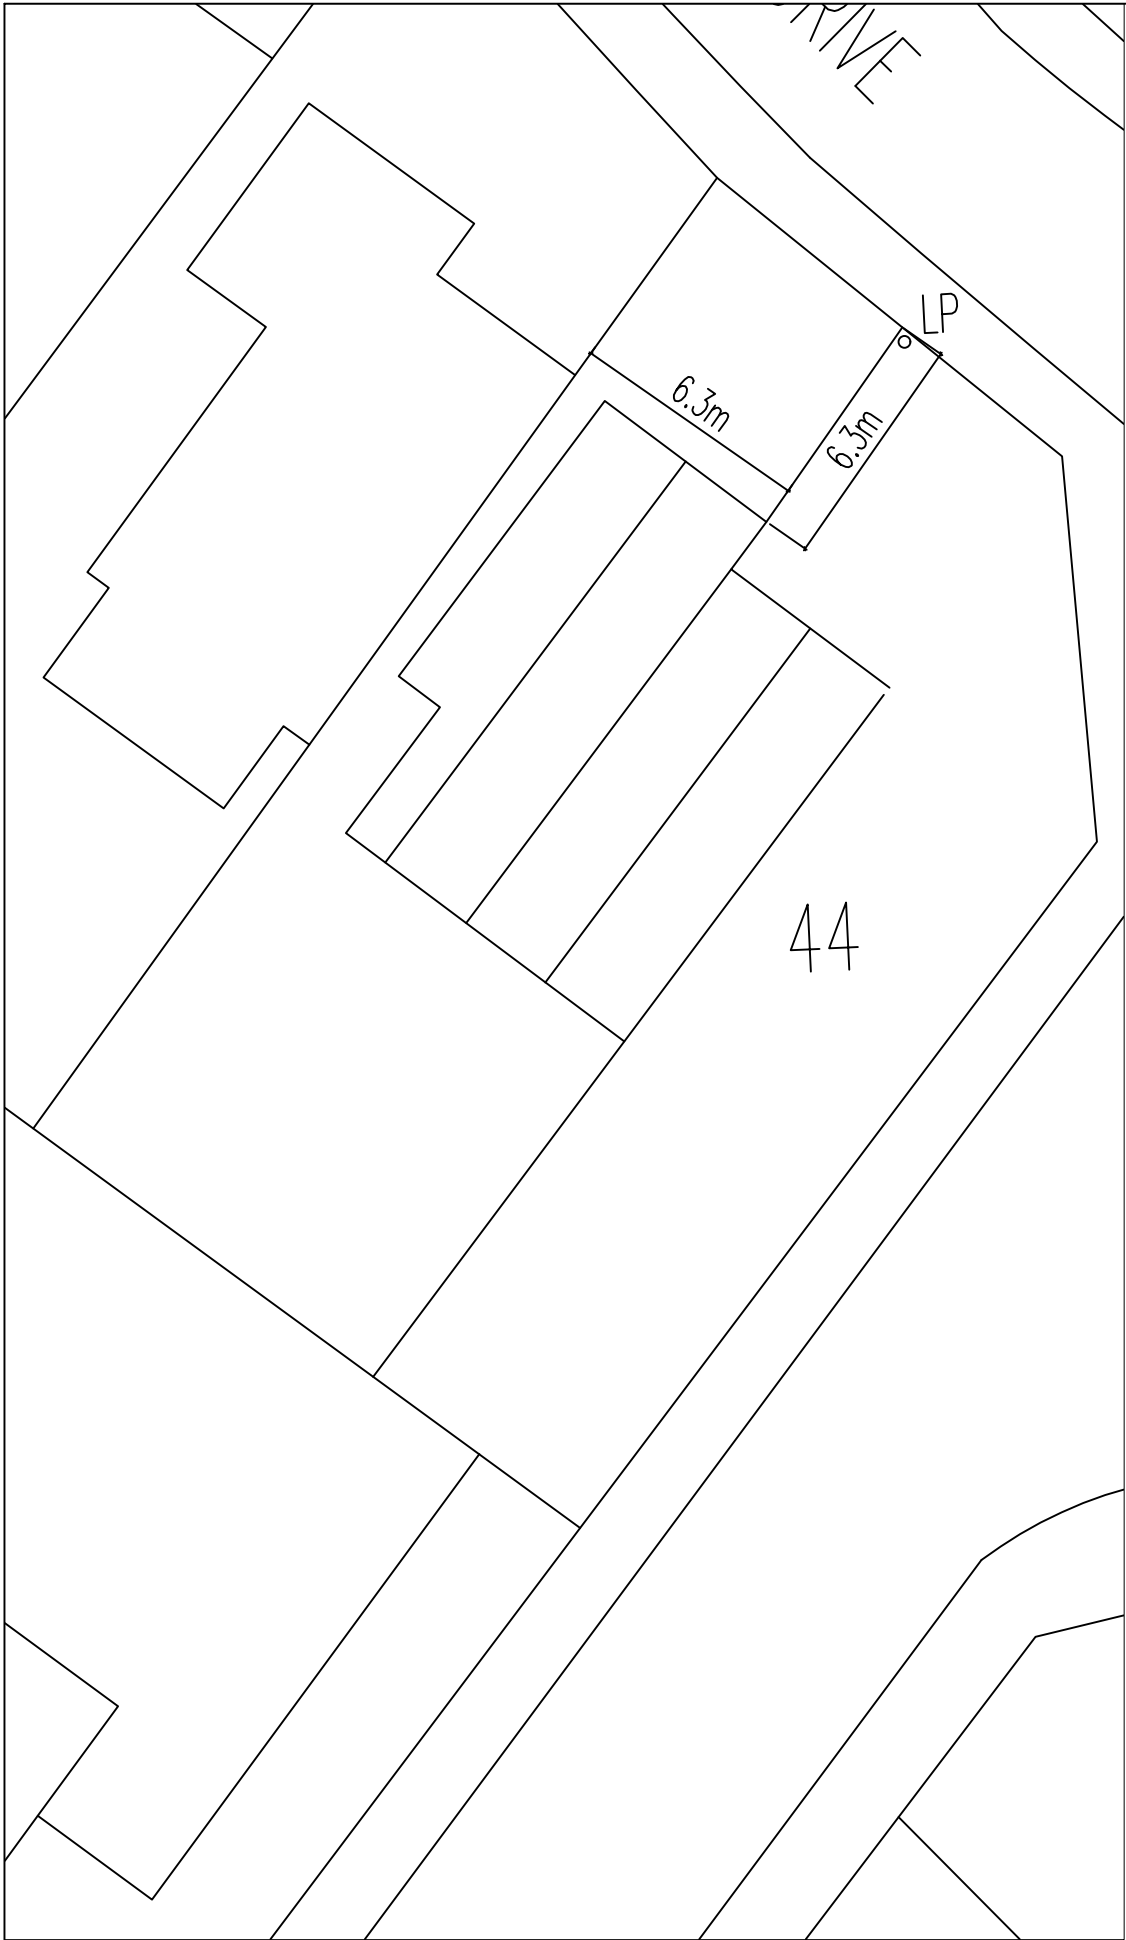


01 Existing Parking Plan
Scale 1:200

0m 5m 10m 15m


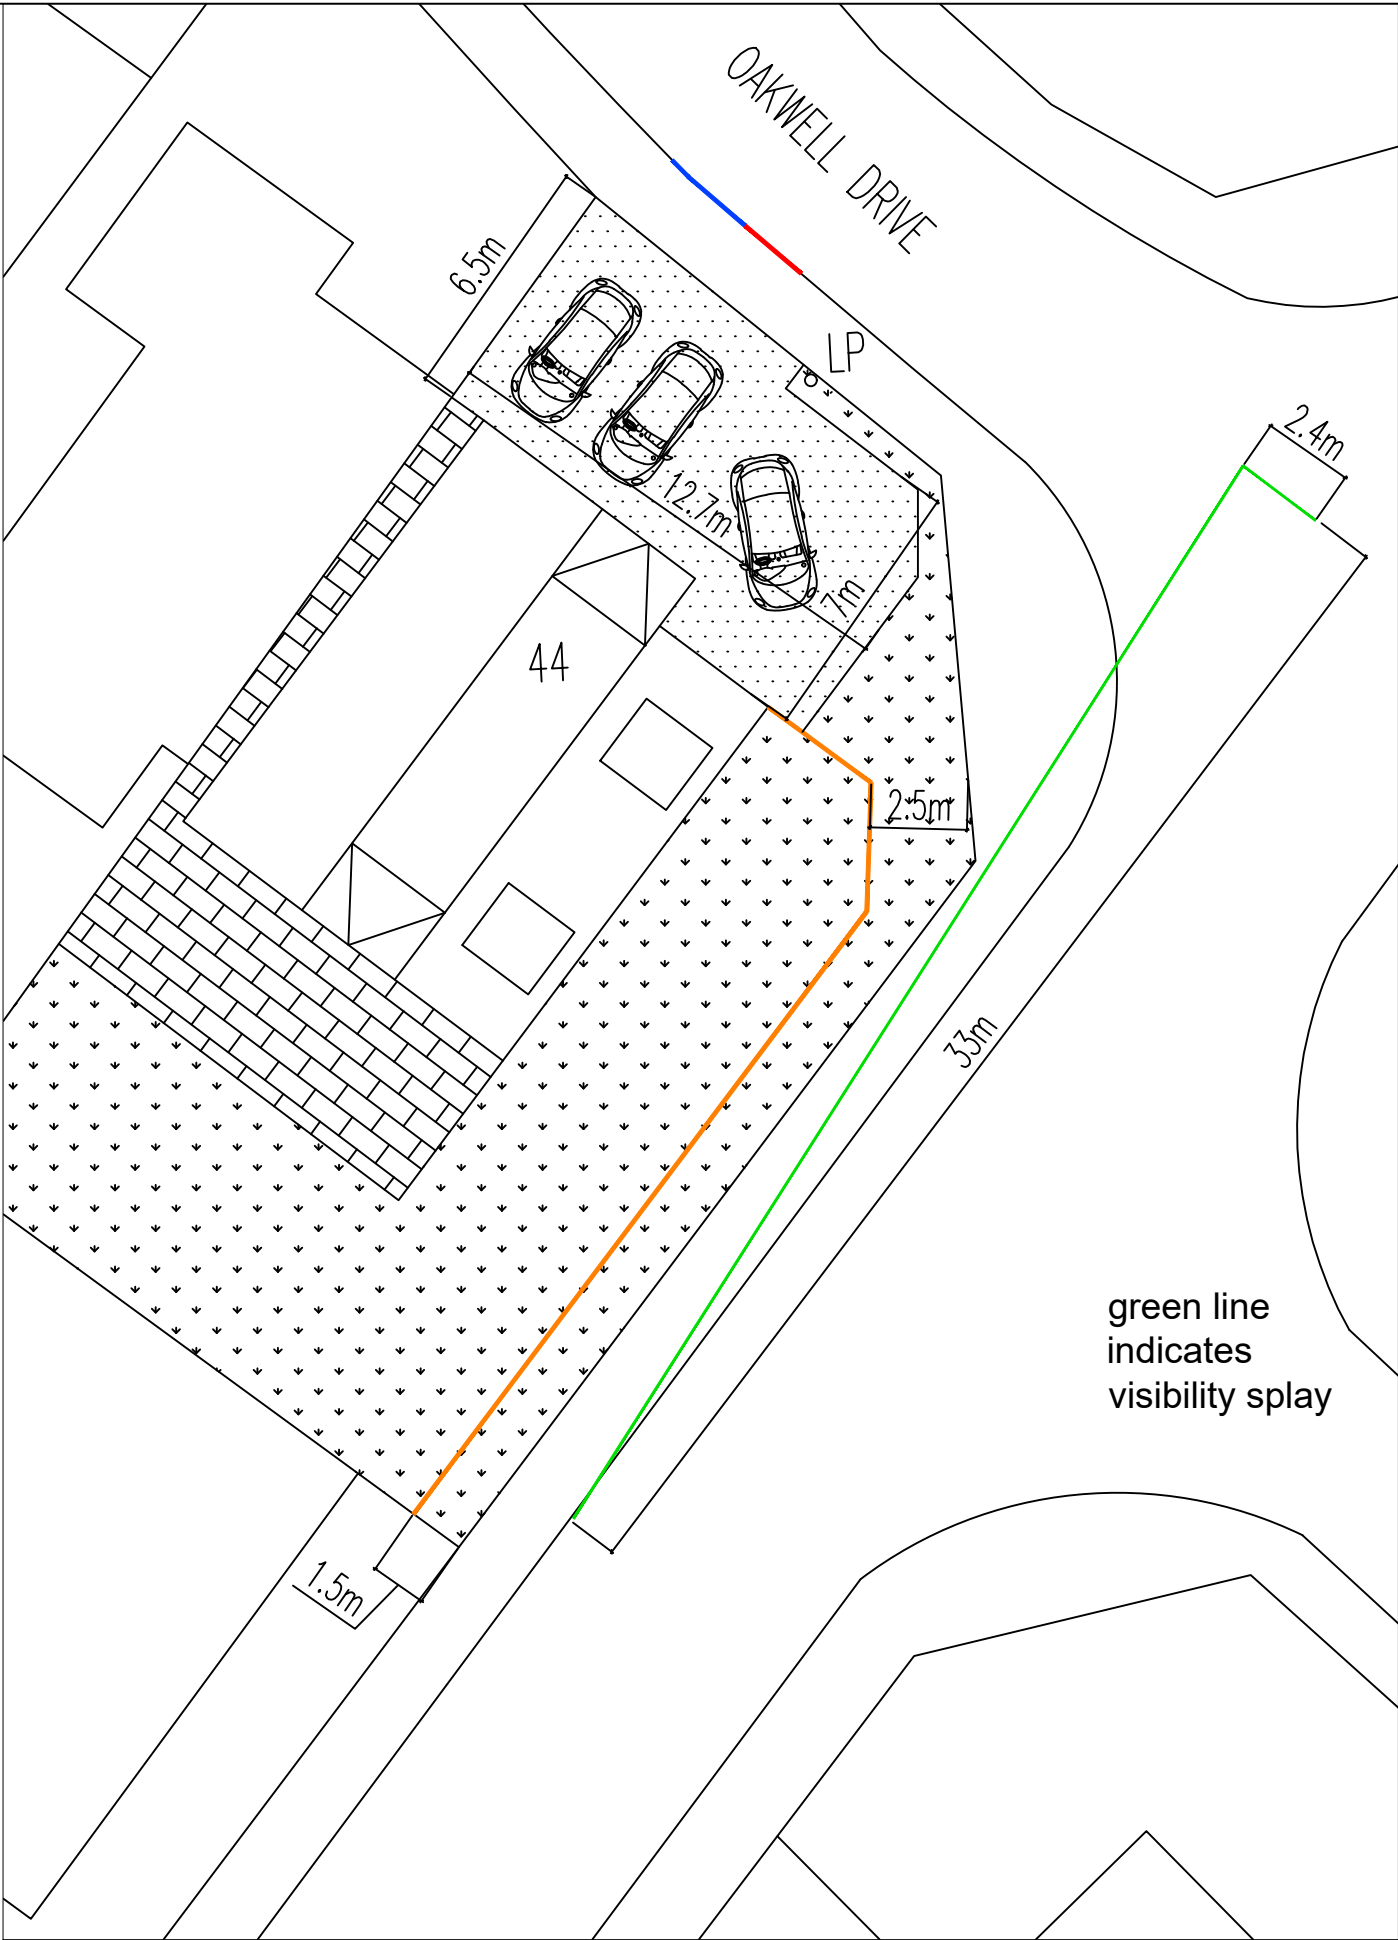


02 Proposed Parking Plan
Scale 1:200

Driveway to be porous
Blue line indicates existing
2.7m drop kerb
Red line indicates new 1.8m drop kerb

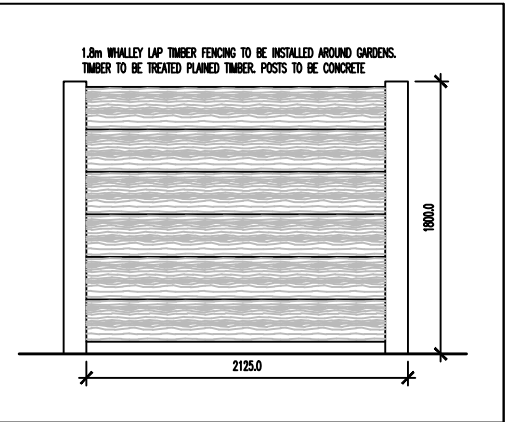

03 Proposed Fencing
Scale 1:50

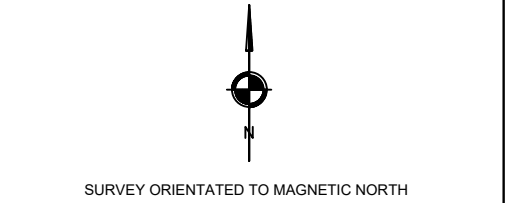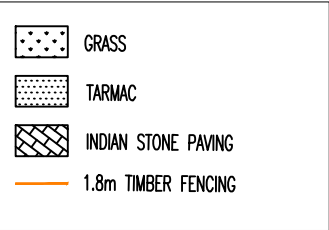

Rev	Description	Date	By	Chk
Status		Purpose for Issue		
Planning	☐	Tender	☐	PLANNING
Construction	☒	As Built	☐	
Client				
Mrs B Davies				
44 Oakwell Drive, Unsworth				
Contract				
Proposed Single Storey Front and Rear Infill Extensions with Loft Conversion and Raised Ridge				
Drawing				
Existing and Proposed Parking Plan				
Drawing No.	TDS-24-196-06	Revision	A	
Scales	1:200 @ A3	Date	Oct '25	
Drawn	ZTT	Checked		

