



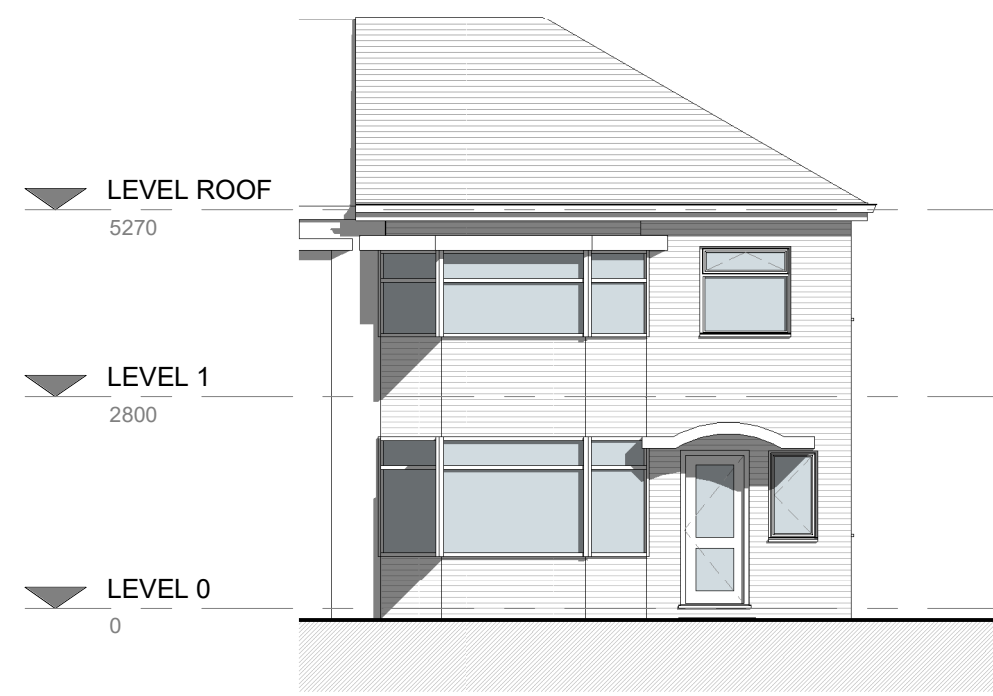

③ Front - Existing
1 : 100

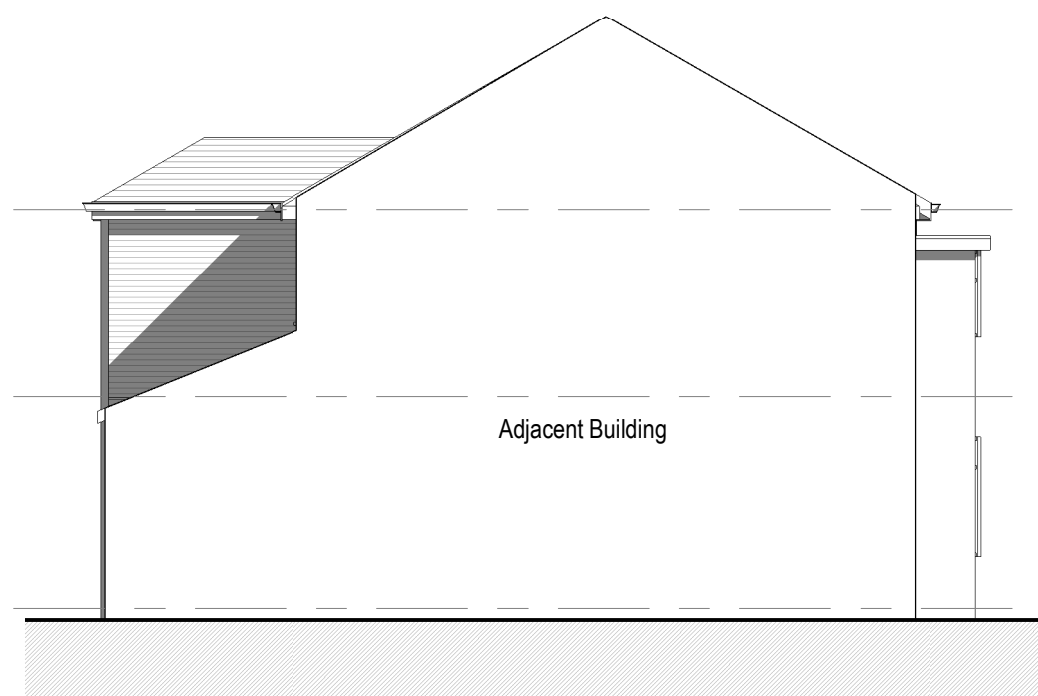


④ Left Side - Existing
1 : 100




⑤ Rear - Existing
1 : 100




⑥ Right Side - Existing
1 : 100

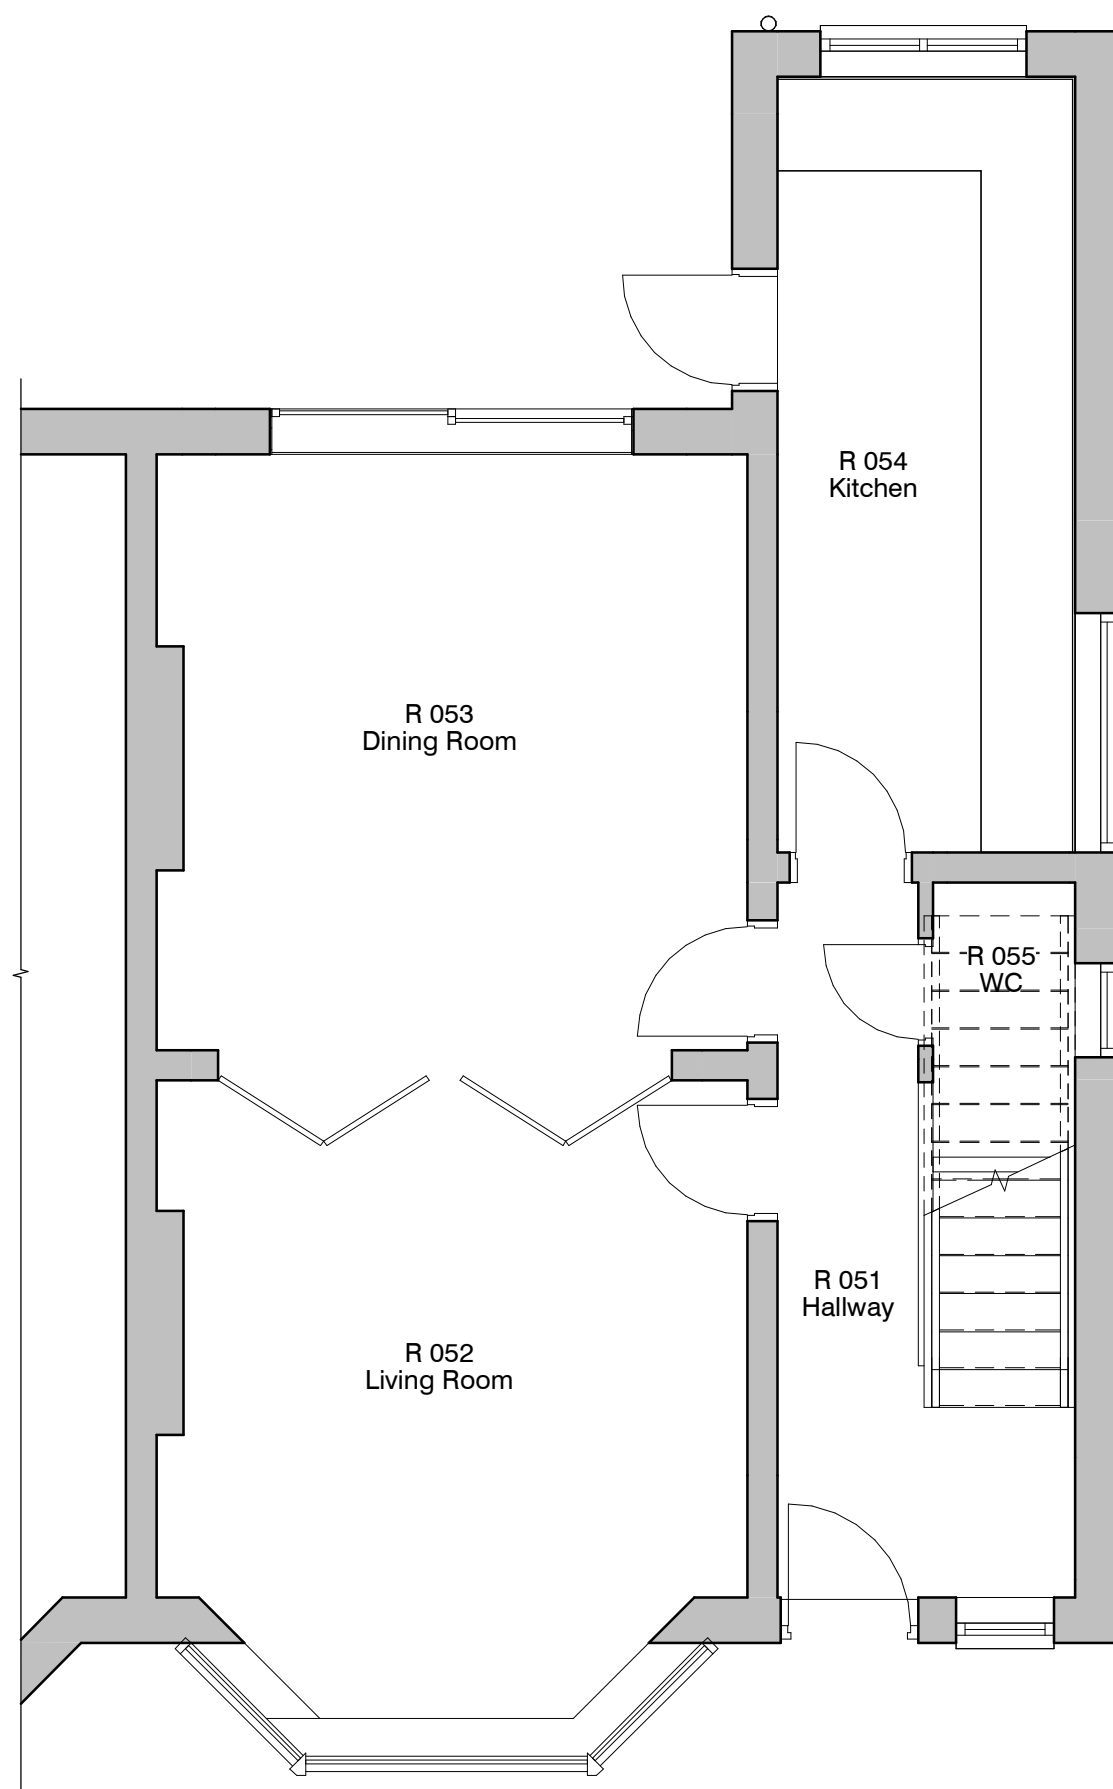

① Level 0 - GA Existing
1 : 50

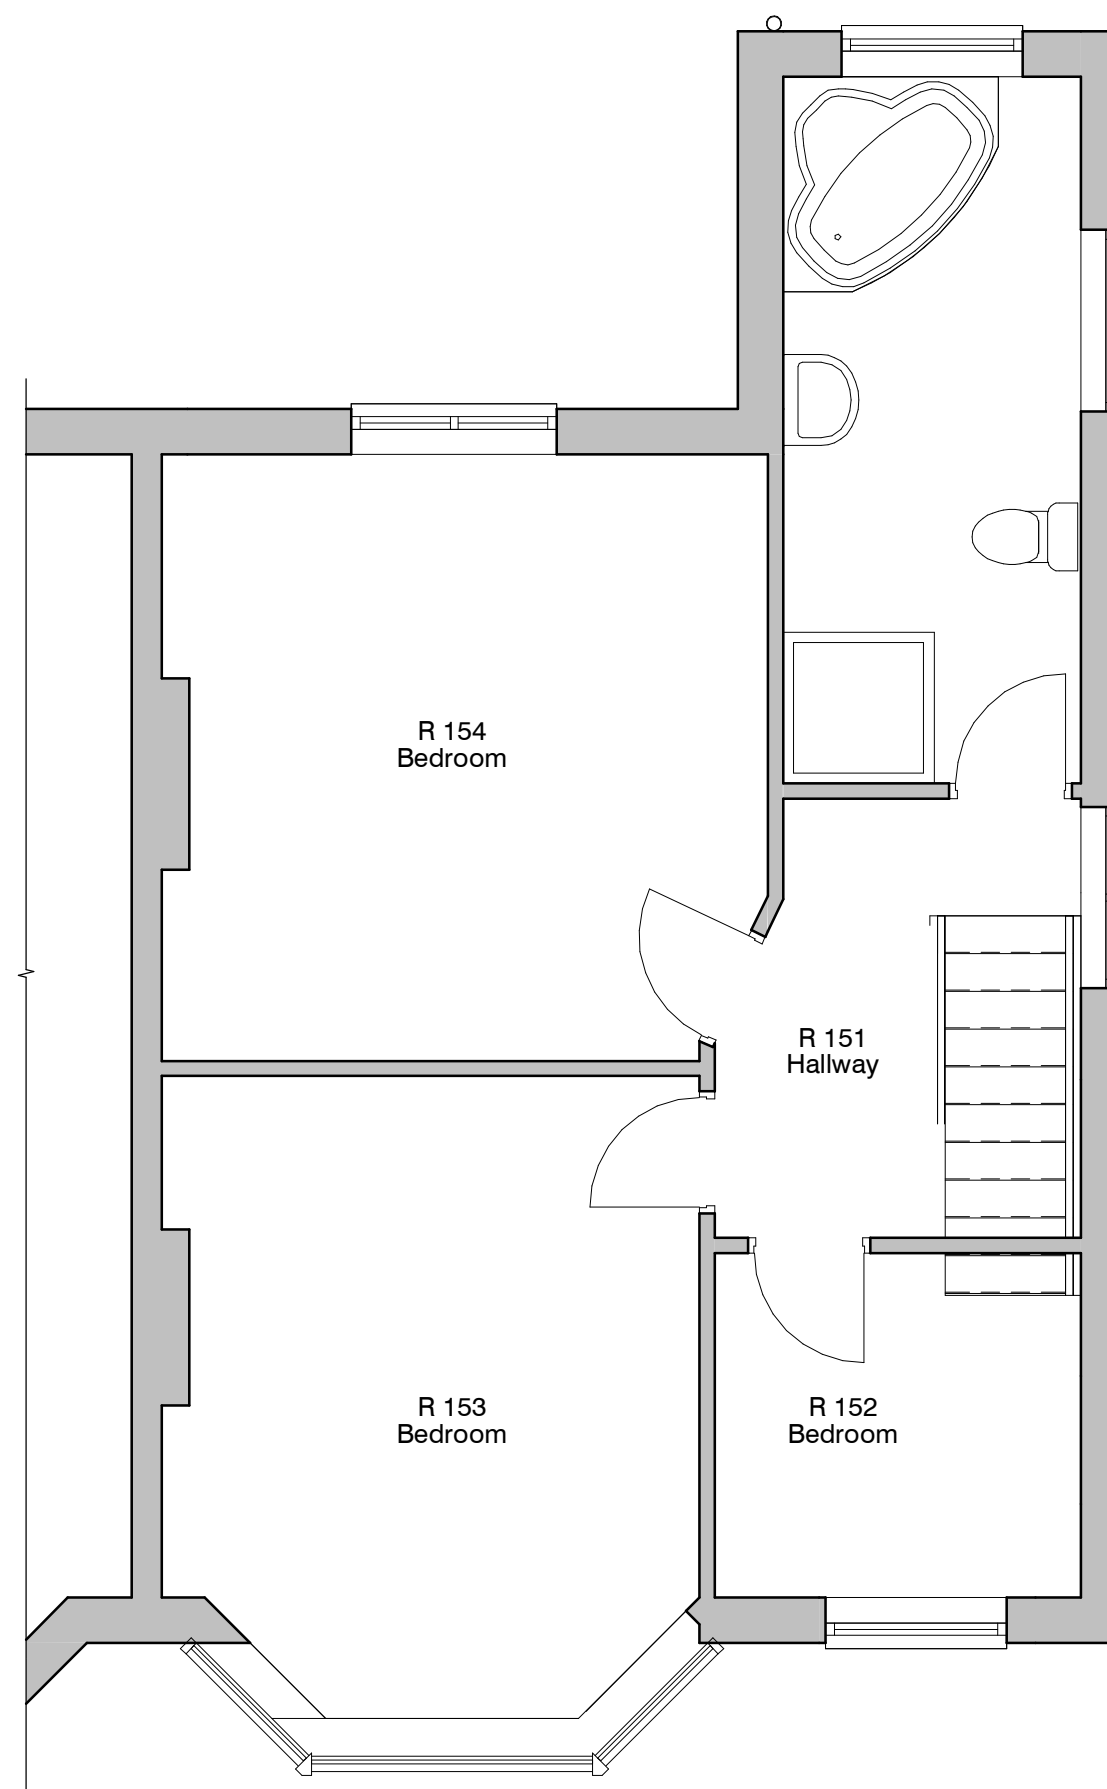

② Level 1 - GA Existing
1 : 50

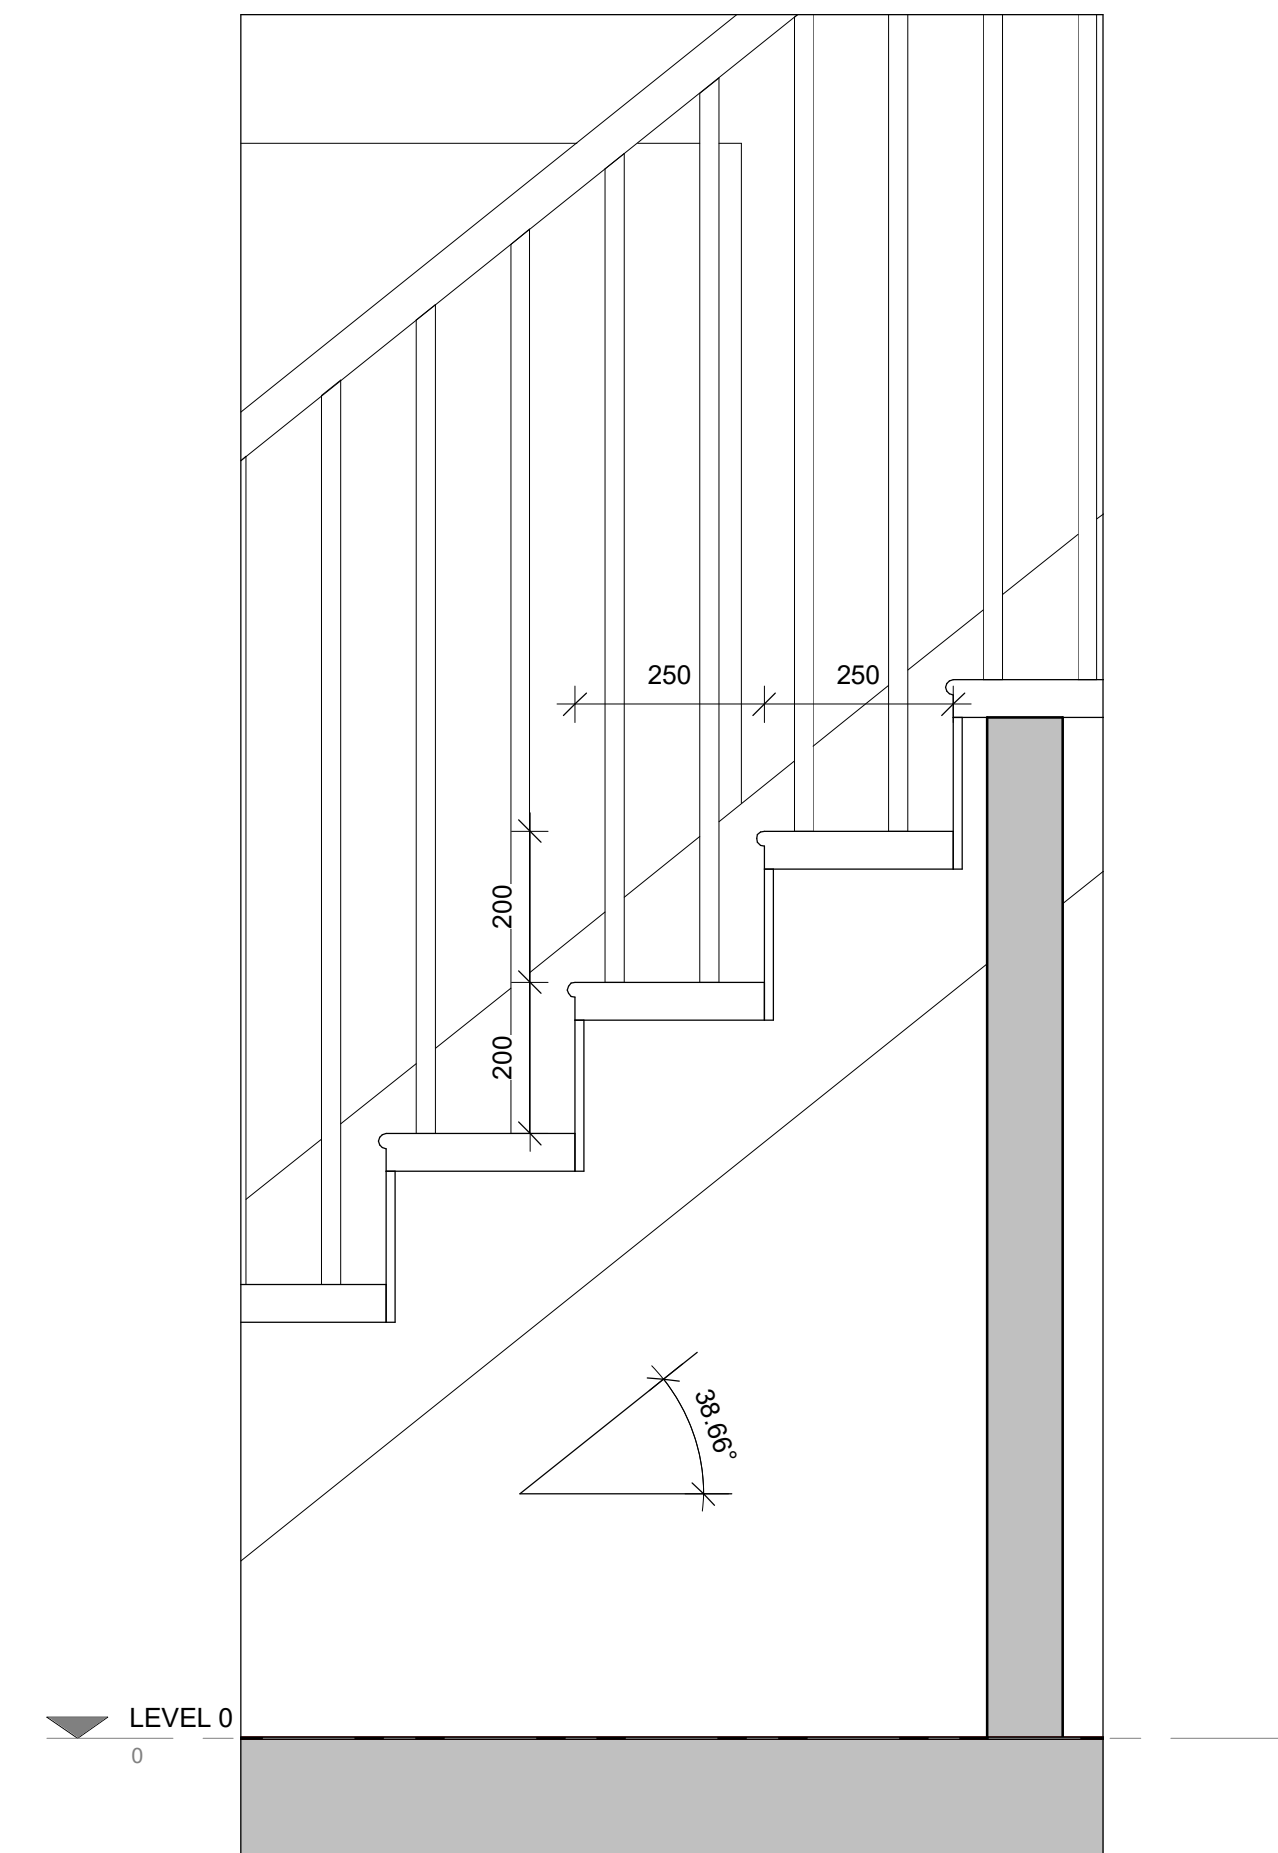

⑦ Existing Staircase Section
1 : 10

0.5 0 0.5 1 1.5 2 2.5
SCALE 50
1: m

PROJECT	SCALE & A1	DATE	DRAWN BY
7 Fairway	As indicated	11/19/13	ER
CLIENT	STATUS	PROJECT NO.	DRAWING NO.
Mr & Mrs Berger	Planning	DA22087.	002.
TITLE	PROJECT NO.	DRAWING NO.	REV.
Existing GA Plans and Elevations	DA22087.	002.	1
NOTES	NOTES	NOTES	NOTES
ALL DIMENSIONS AND MATERIALS SHALL BE CHECKED AND CONFIRMED BY THE ARCHITECT PRIOR TO CONSTRUCTION. ALL DIMENSIONS SHALL BE IN ACCORDANCE WITH THE CURRENT STATUTORY LEGISLATION, RELEVANT CODES OF PRACTICE AND PREVIOUS AGREEMENTS. ALL DIMENSIONS ON THIS DRAWING ARE IN MILLIMETRES UNLESS OTHERWISE STATED.	

DEBTAL
ARCHITECTURE
www.debtal.co.uk