
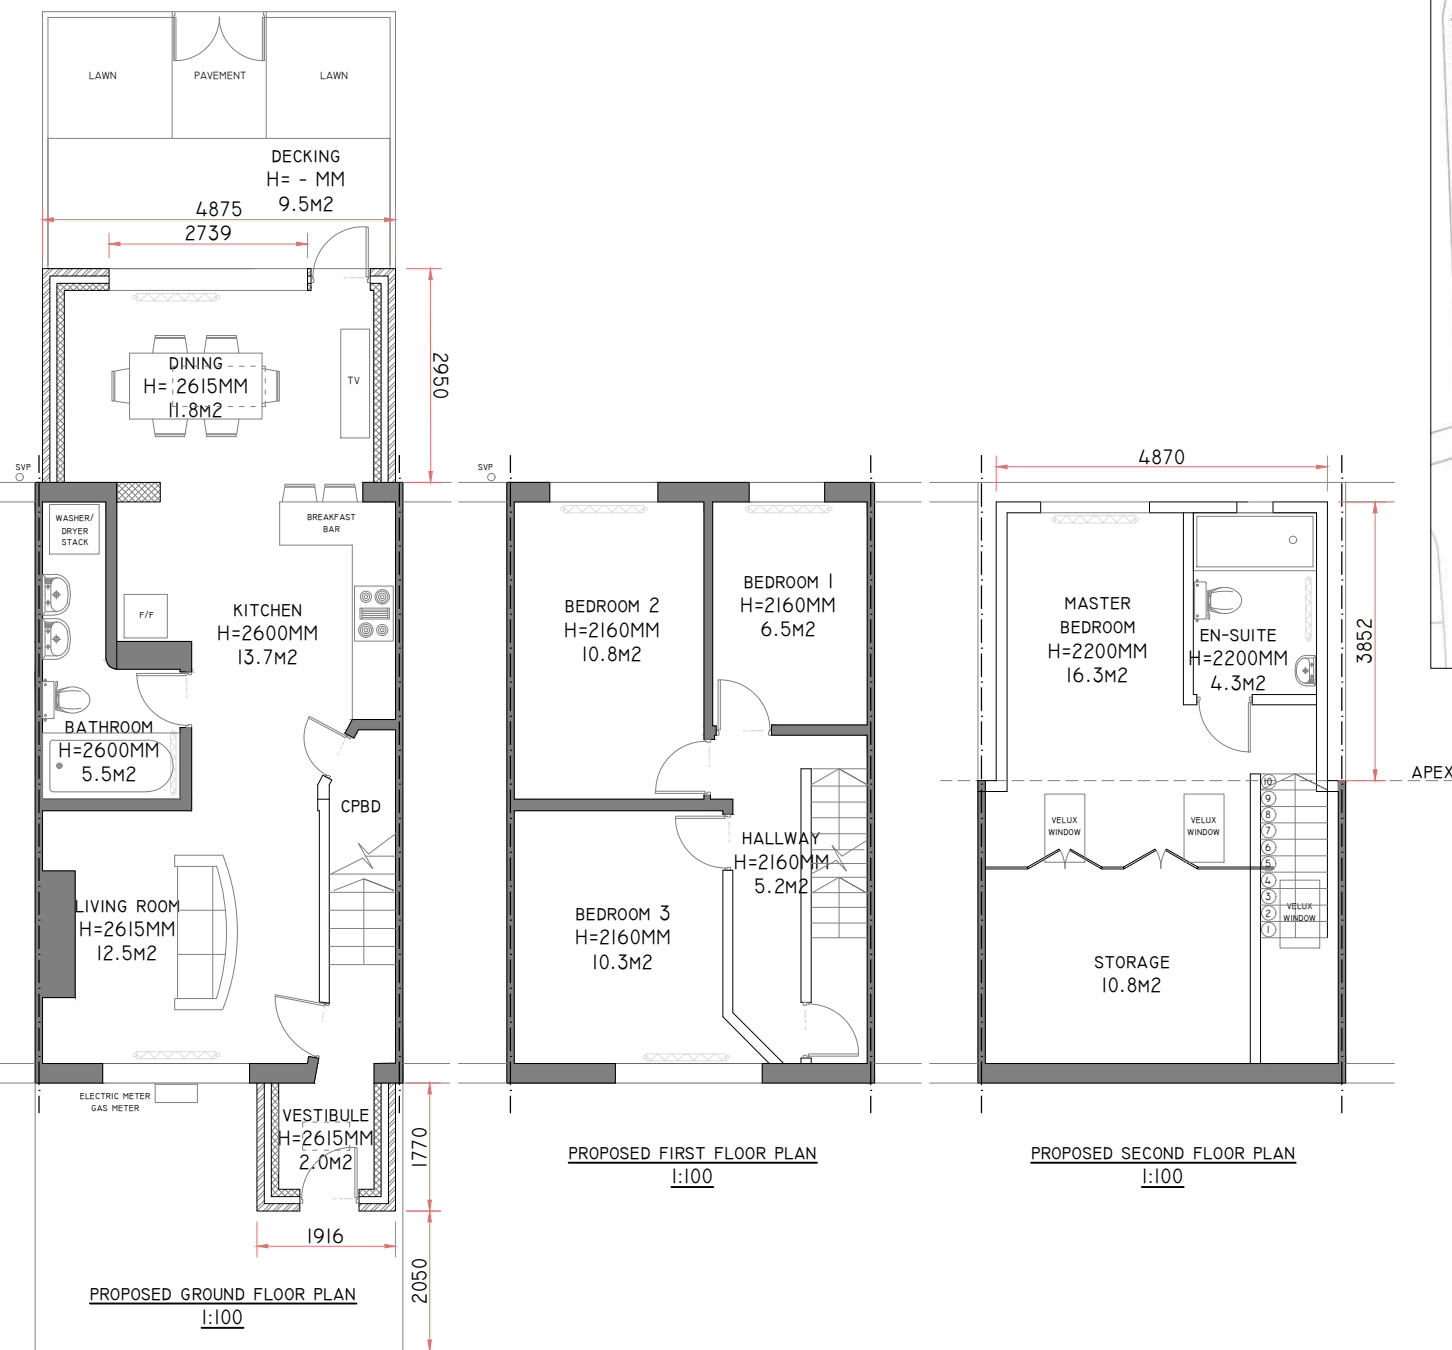
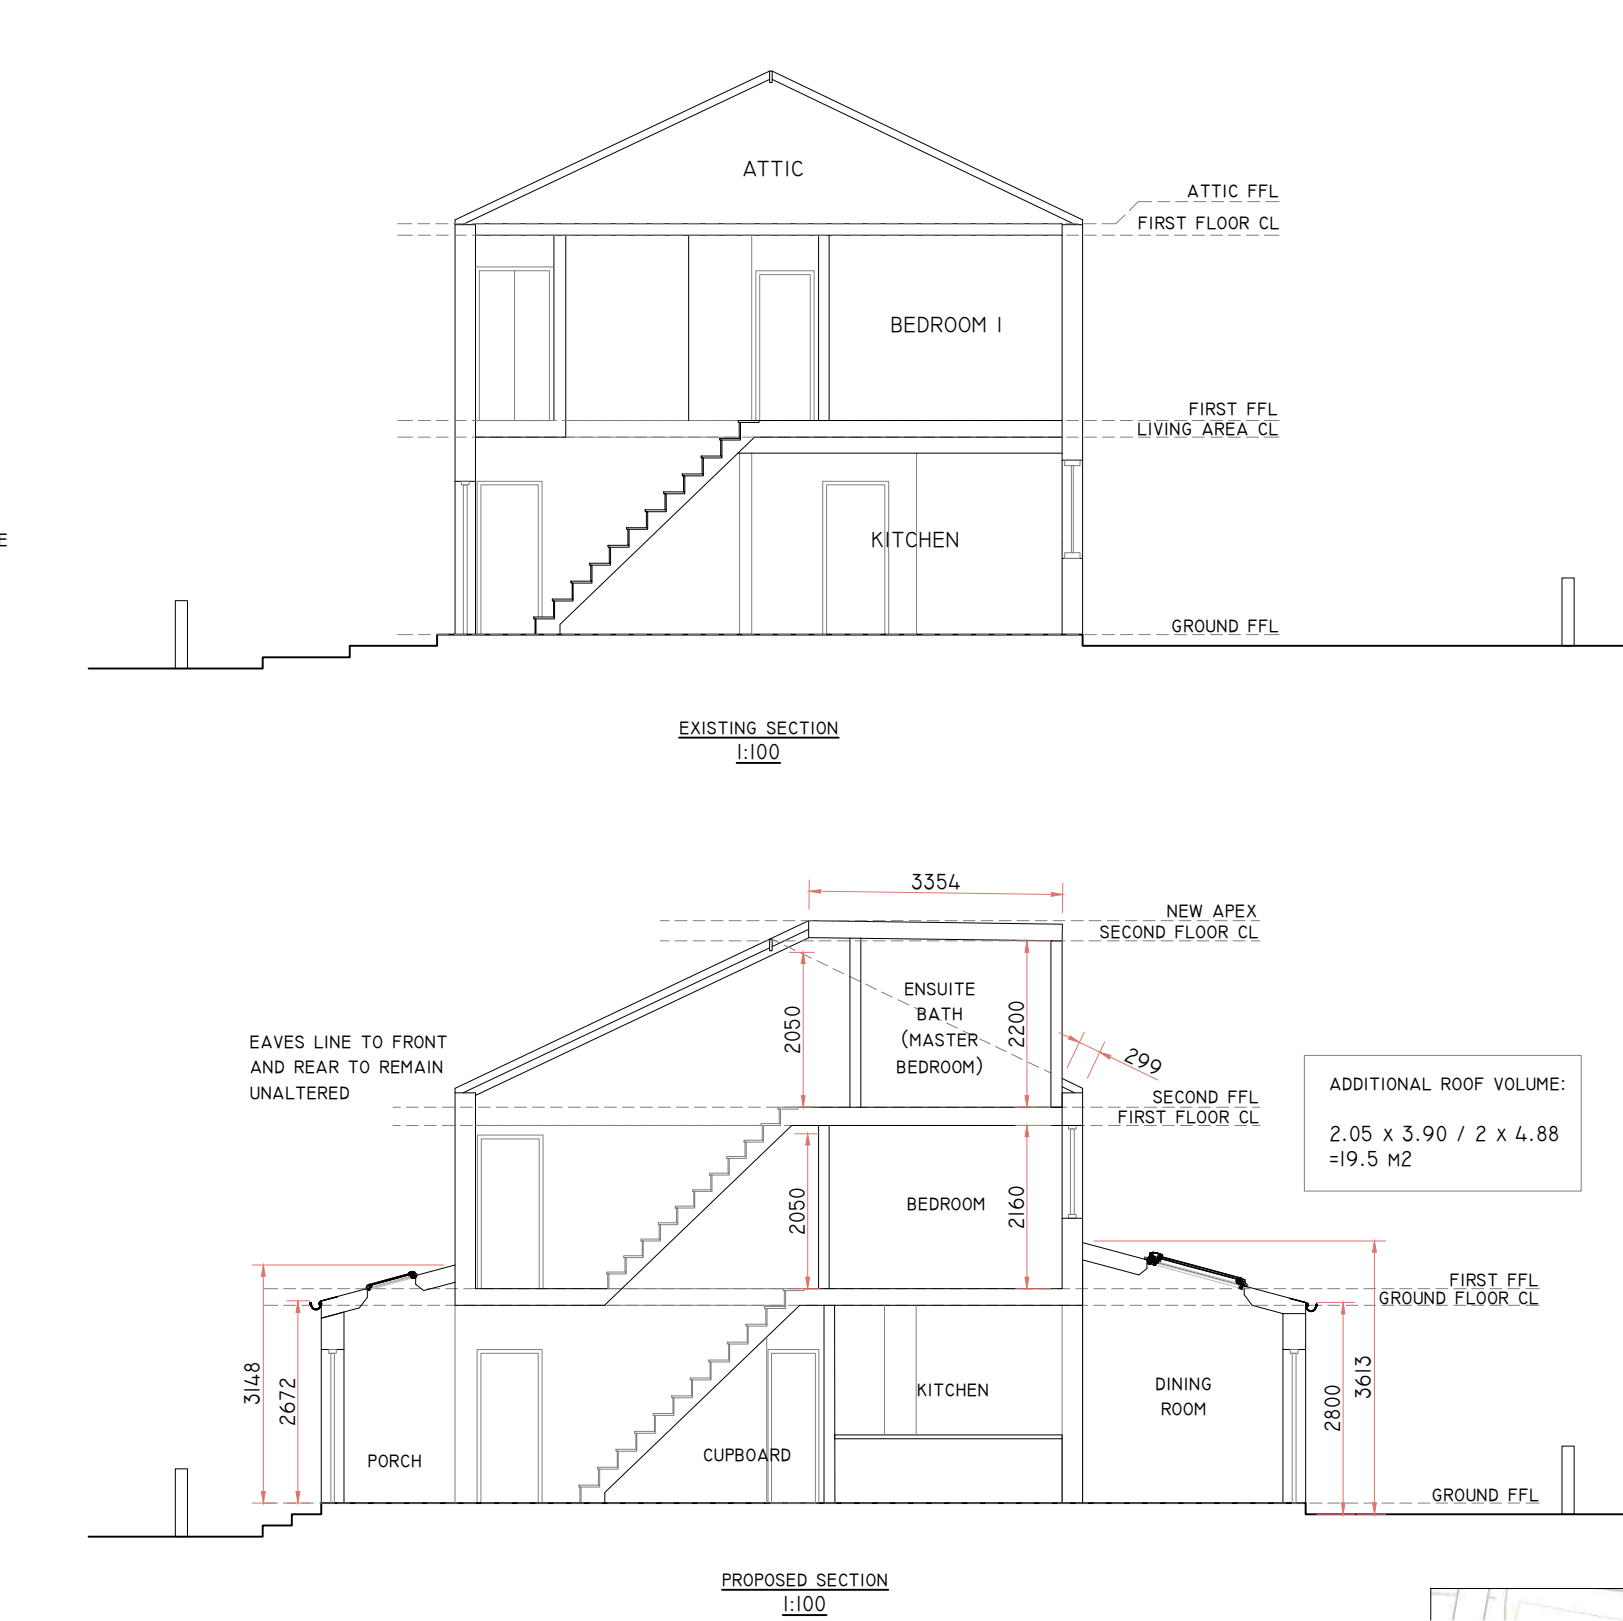
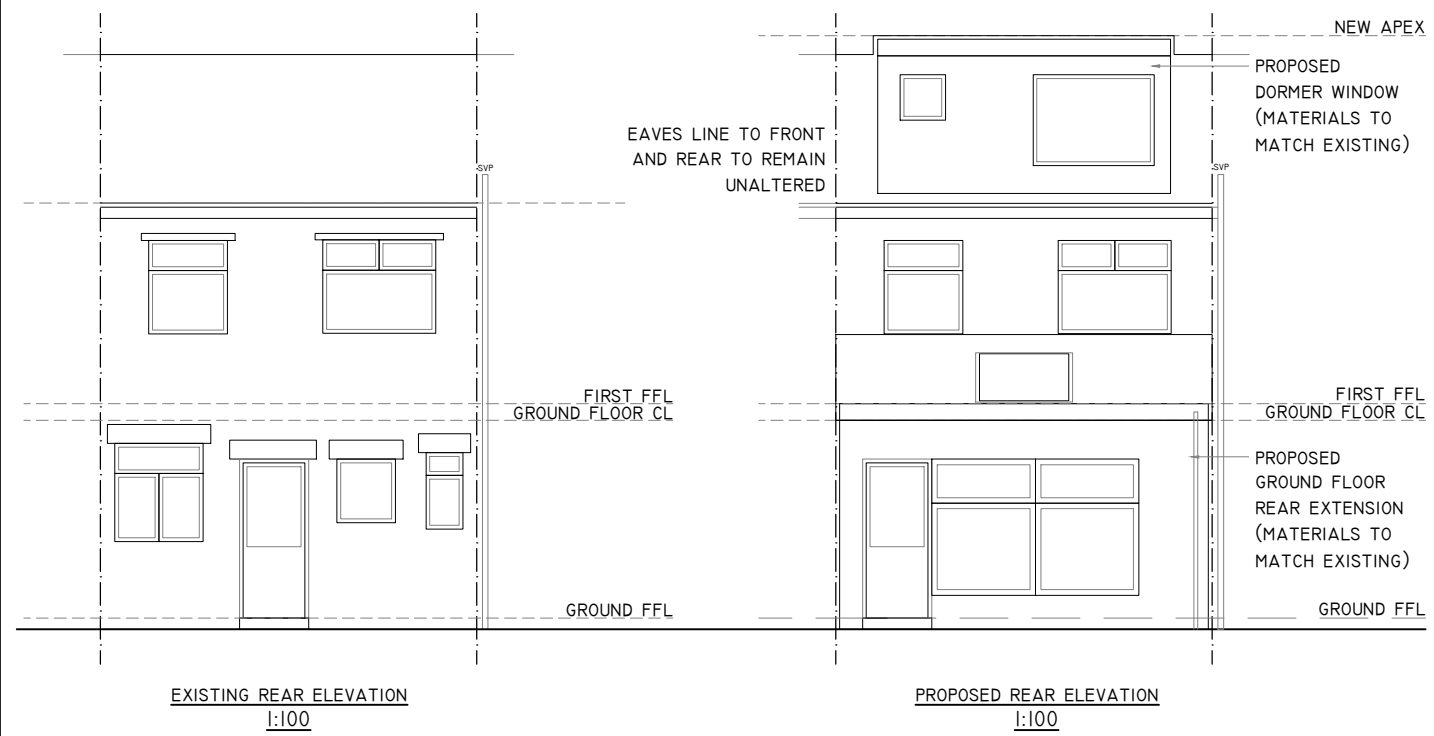


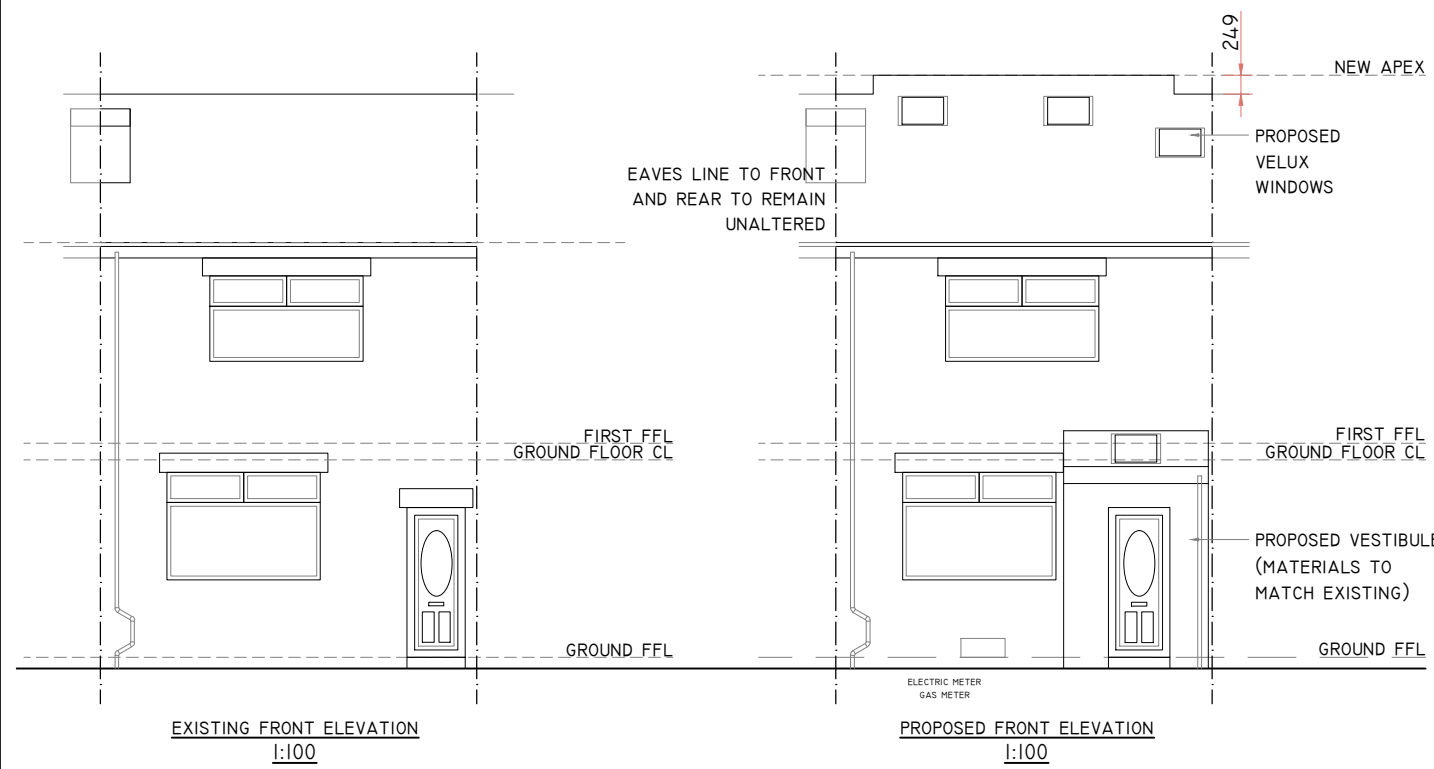

GENERAL NOTES:

THIS DRAWING MUST NOT BE SCALED BY EITHER CONTRACTORS OR OTHER CONSULTANTS ANY DIMENSIONAL OR SETTING - OUT DISCREPANCIES ARE TO BE REPORTED PRIOR TO CONSTRUCTION COMMENCING.

REV B	CLARIFICATION OF DORMER POSITION FOR PLANNING	10/10/2022
REV A	"UPDATES TO EXTENSION AND ROOFLIGHTS"	11/07/2022
INTELLIGENT DESIGN LABYRINTH BUSINESS CENTRE 45 MIDDLE HILLGATE STOCKPORT SKI 3DG		
CLIENT: MR & MRS DOMANSKI		
PROJECT: 6 POYNTON CLOSE, BURY, BL		
TITLE: CERTIFICATE OF LAWFUL DEVELOPMENT		
DRAWN BY: MY	CHECKED BY: BV	DATE: NOTED @A2 JULY'22
DRAWING NUMBER: J2007/ 001		REVISION: REV B