



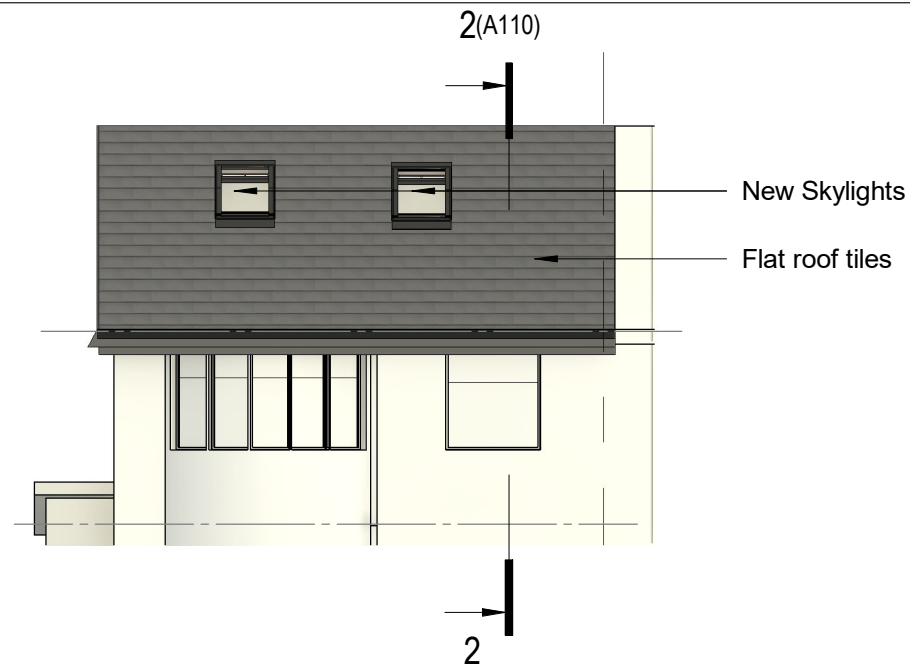


01_P-Elevation

1 : 100
2(A110)

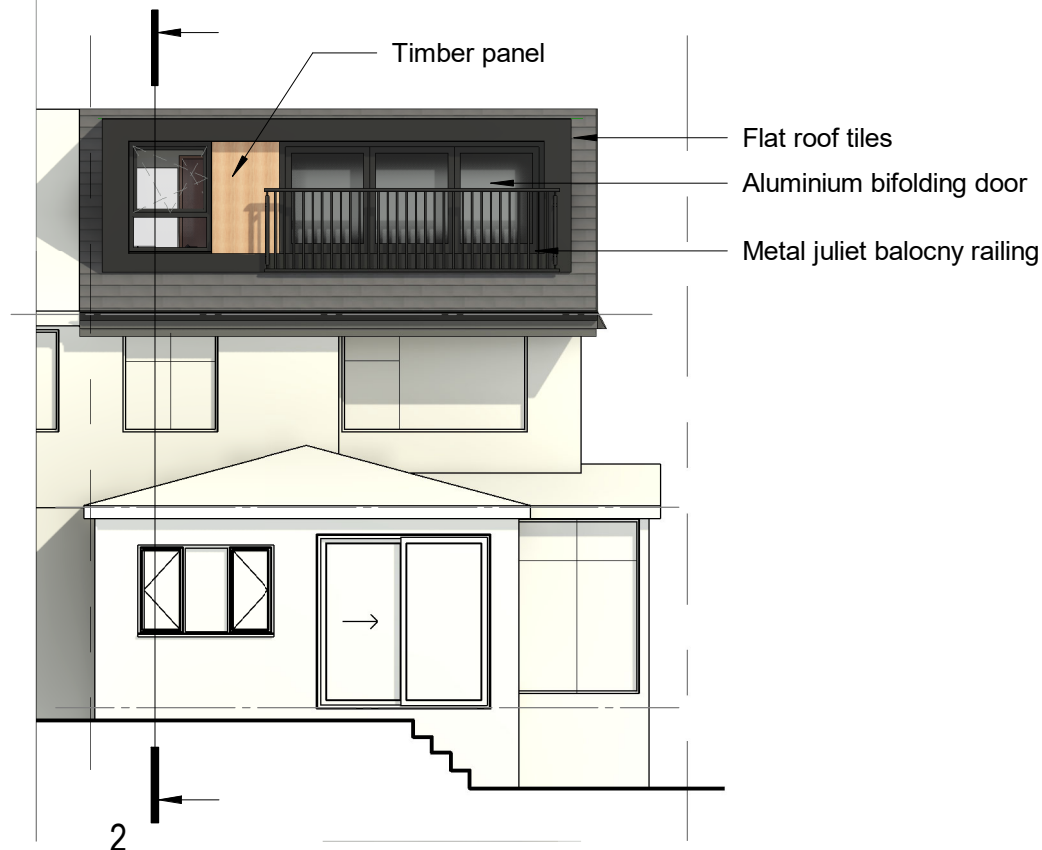


03_P-Elevation

1 : 100

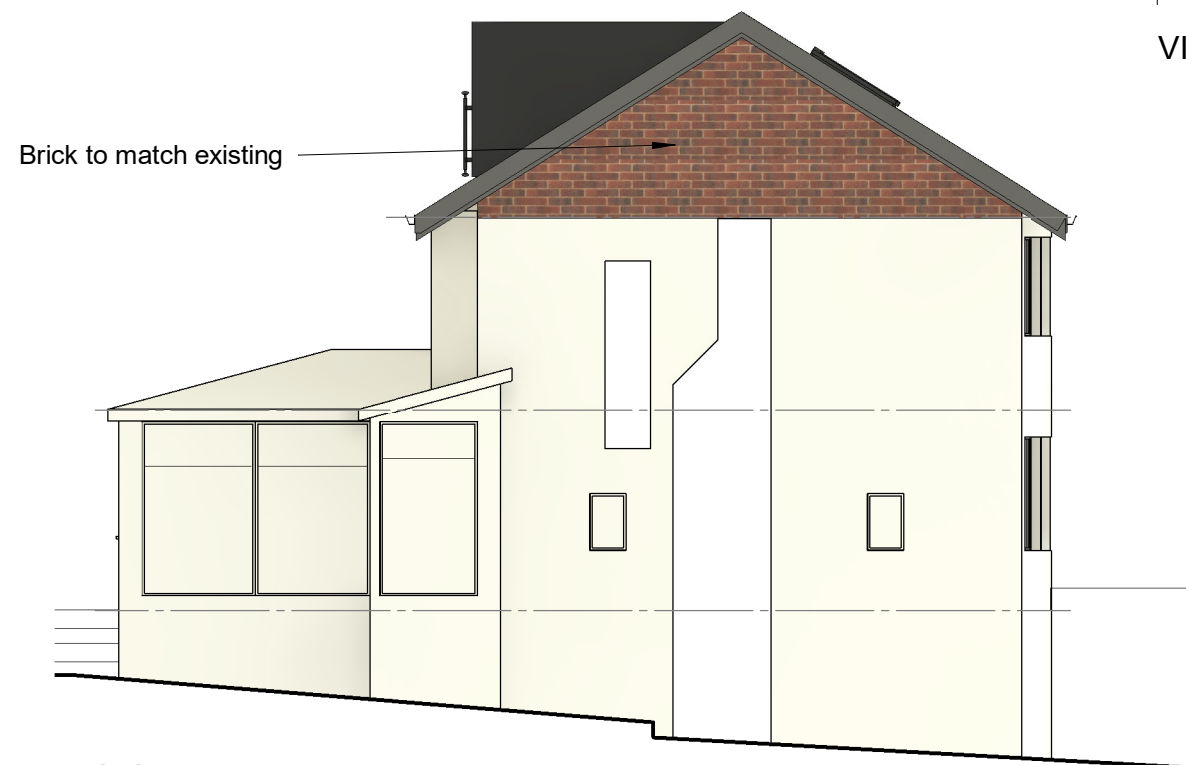

02_P-Elevation

1 : 100

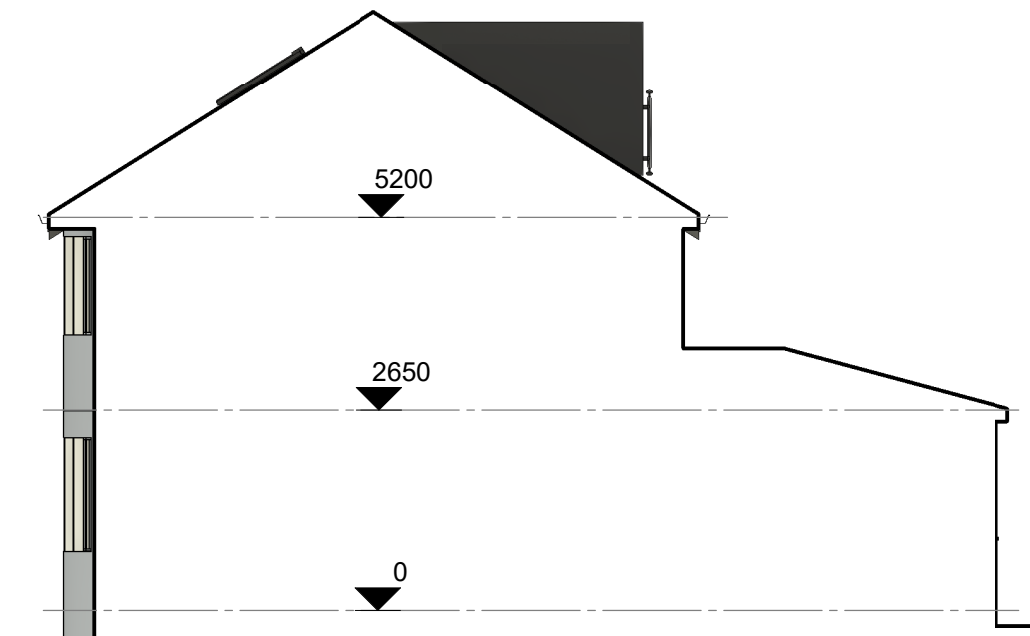

04_P-Elevation

1 : 100

0m 1m 2m 3m 4m 5m

VISUAL SCALE 1:100 @ A3

COPYRIGHT © ALL RIGHTS RESERVED BY VIKAS ALYAS LTD. DO NOT SCALE FROM DRAWING. DRAWING INDICATES DESIGN INTENT ONLY. REPORT ANY DISCREPANCIES TO CLIENT / VA LTD. NOT TO BE USED FOR CONSTRUCTION UNLESS STATED SO. TO BE READ IN CONJUNCTION WITH OTHER DRAWINGS OR SPECIFICATION WHERE PROVIDED.

ARCHITEK

BUILDING DESIGN CONSULTANCY

0161 511 8479

vikas@architek.uk

916 Stockport Road, Levenshulme, Manchester, M19 3AB

No.	Description	Date
P1	Issue to Planning	15.02.2023

PROJECT		ADDRESS		CLIENT			
Loft Conversion and Roof Dormer Extension. Internal structural alterations		1174_117 Heywood Old Rd, Middleton, Manchester M24 4QL		Kalu Obuka			
Bury MB Council	PURPOSE OF ISSUE Planning	SHEET	Proposed Elevations	Date 30.08.2022	Project number 1174	Scale (@ A3) 1 : 100	
				Drawn by VA	DRAWING NUMBER		REV
				Checked by VA	A105		P1