





52 STANFORD HALL CRES, RAMSBOTTOM - SITE LOCATION

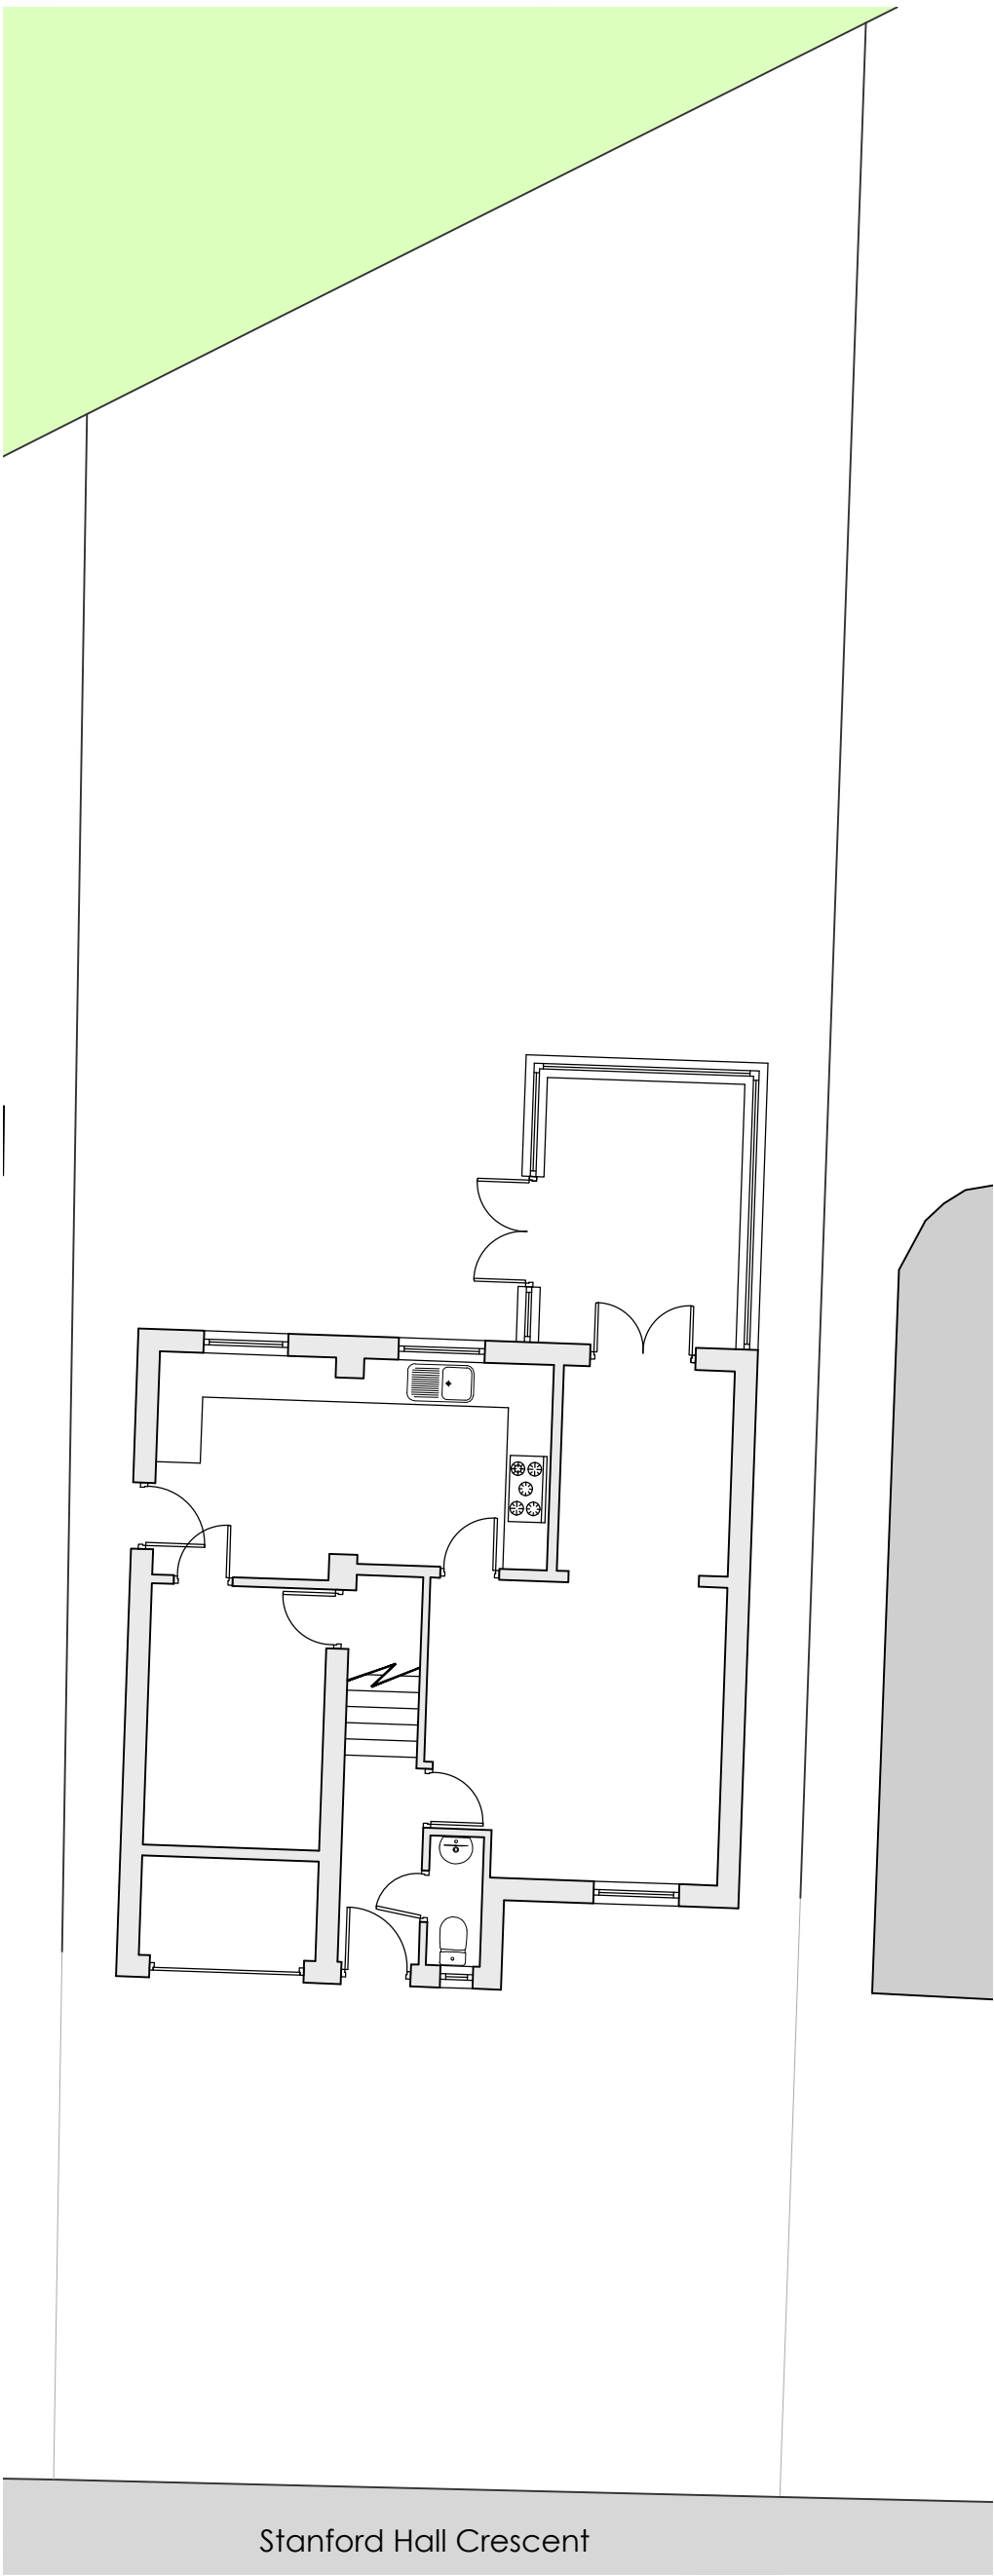

EXISTING SITE PLAN

Scale 1-100

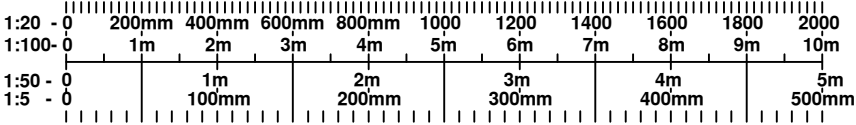

REV.	DATE	DESCRIPTION
01	01/10/2020	Mr & Mrs Ansbro, 52 Stanford Hall Crescent, Ramsbottom, Bury BL0 9FD
02	01/10/2020	Demolition of Existing Conservatory with Erection of Single Storey Extension
03	01/10/2020	01 - Site Location and Existing Site Plan
04	01/10/2020	Scale 1 - 1250, 100 @ A3
05	01/10/2020	October 2020