




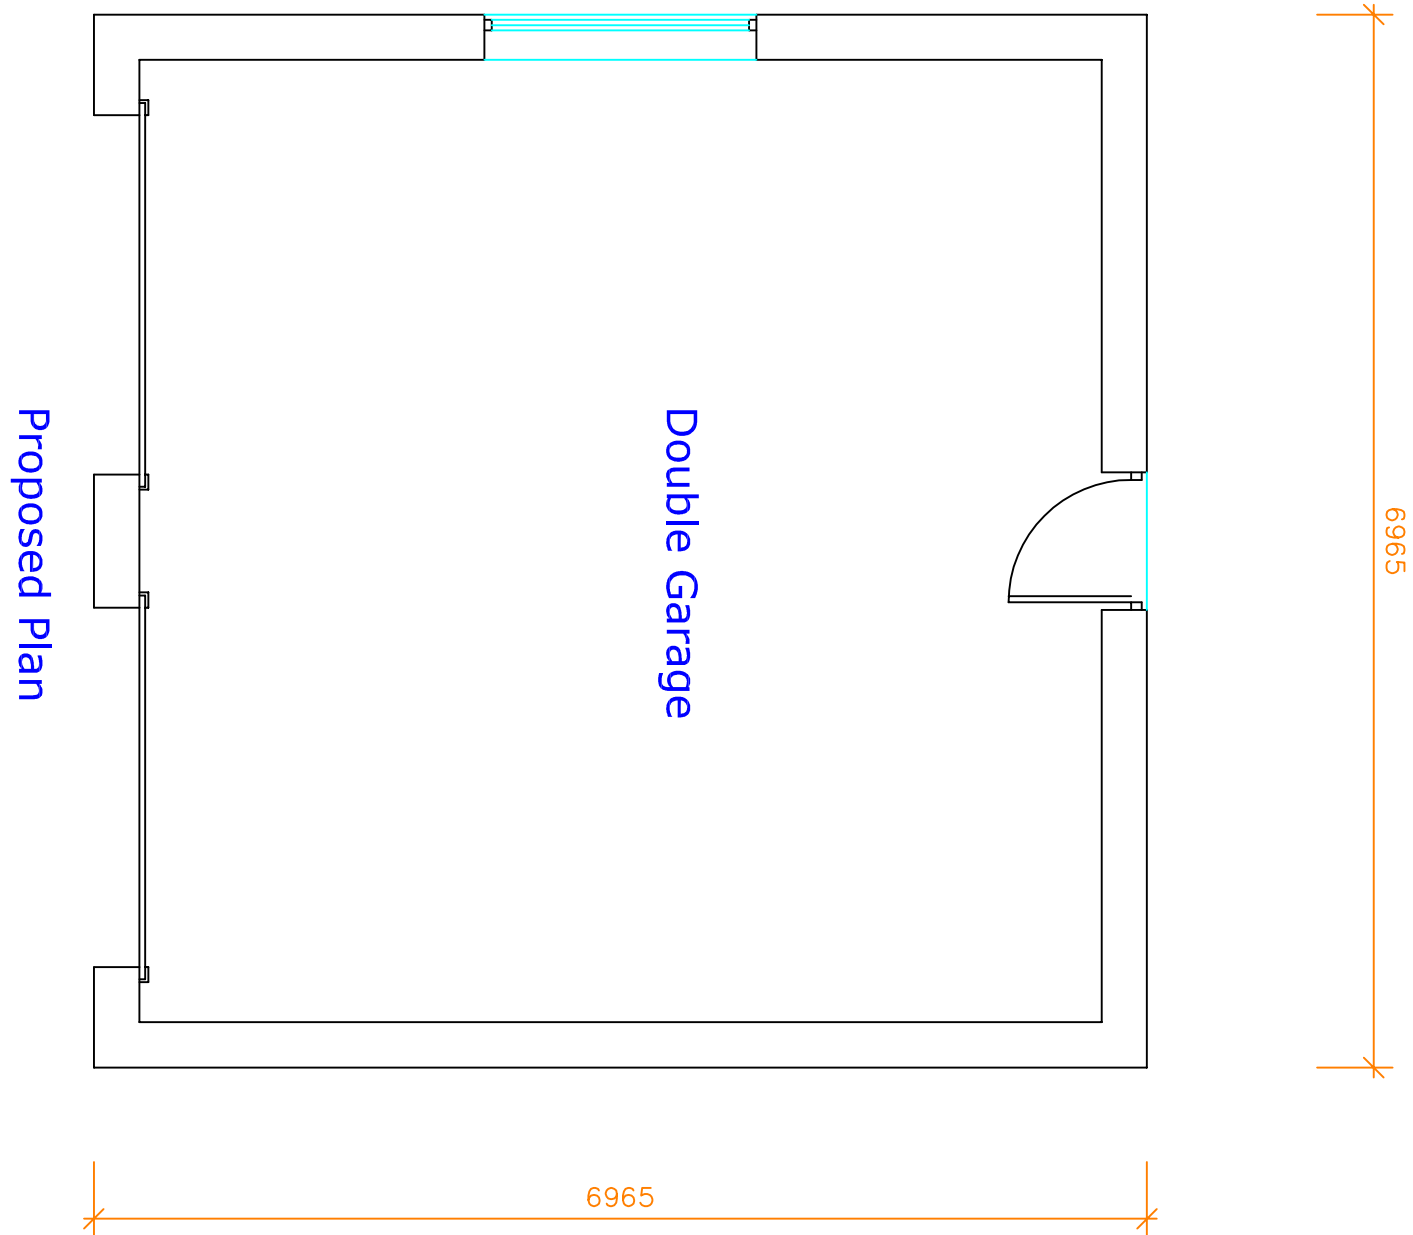


Proposed Plan

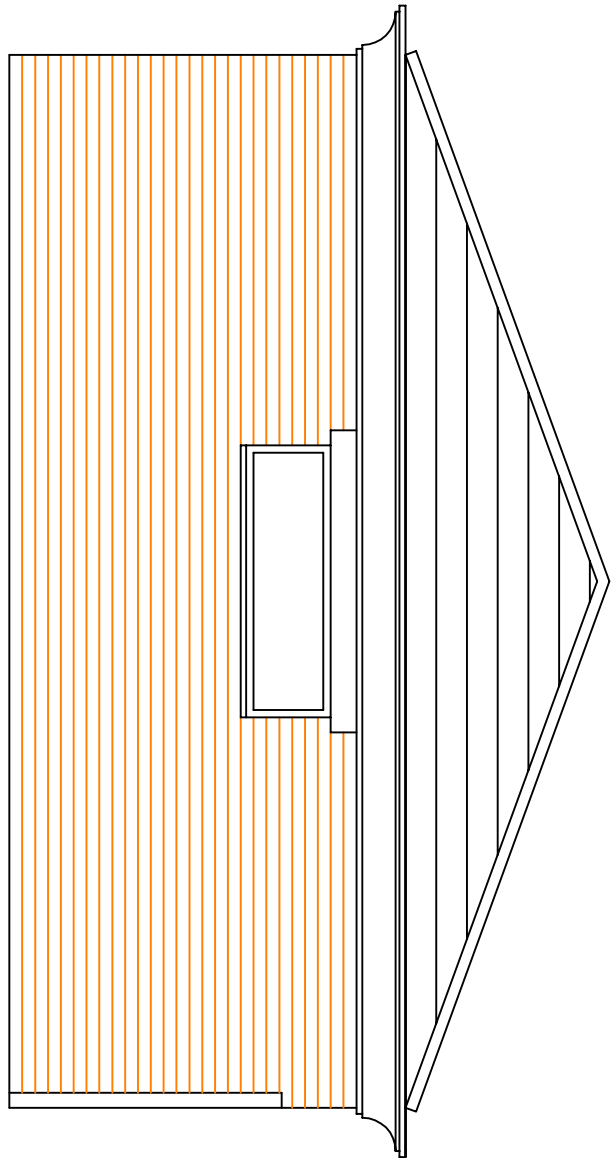


Proposed Side (South) Elevation

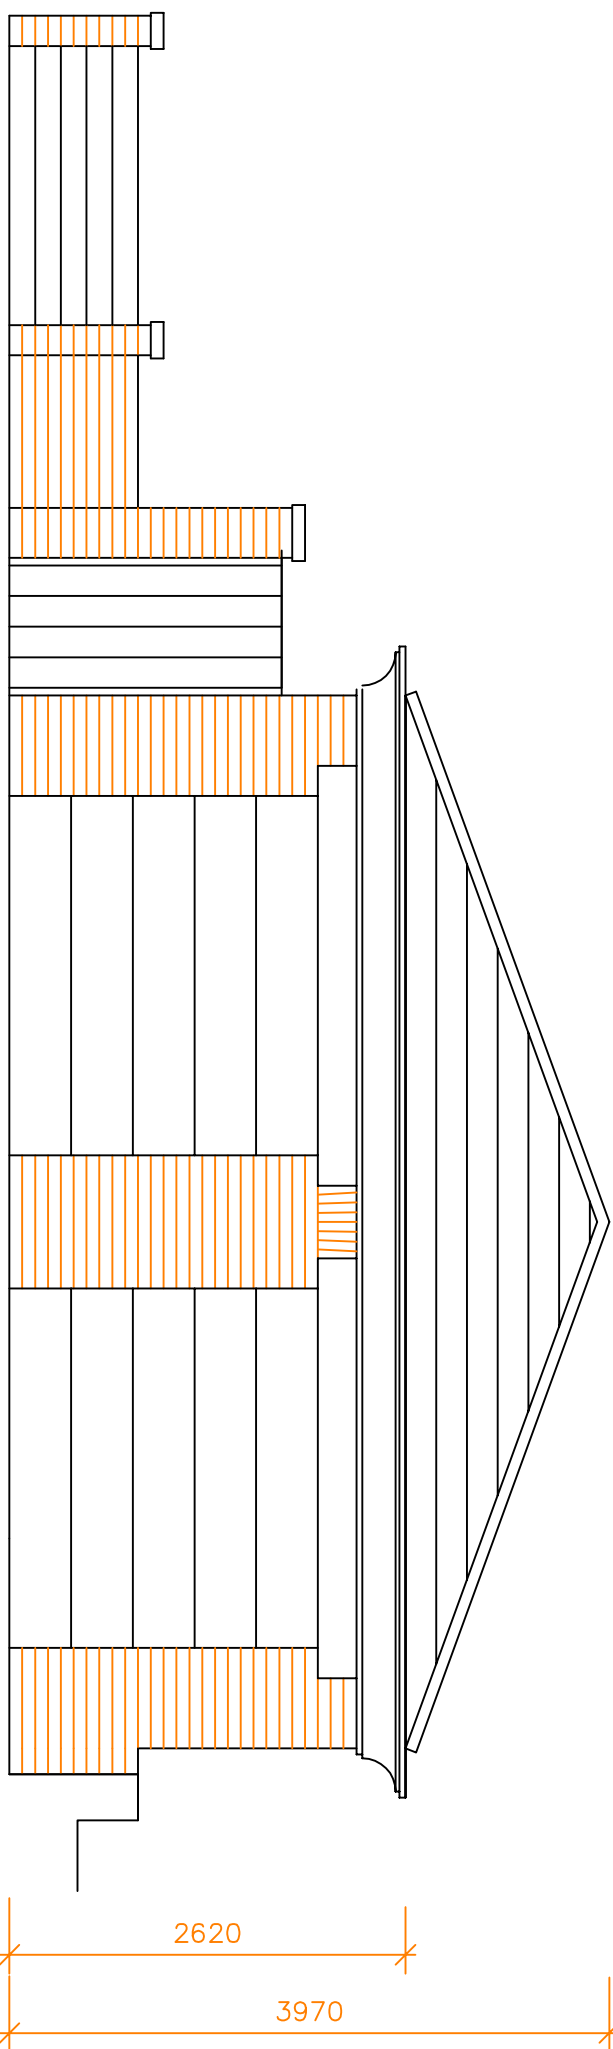

Proposed Front (East) Elevation

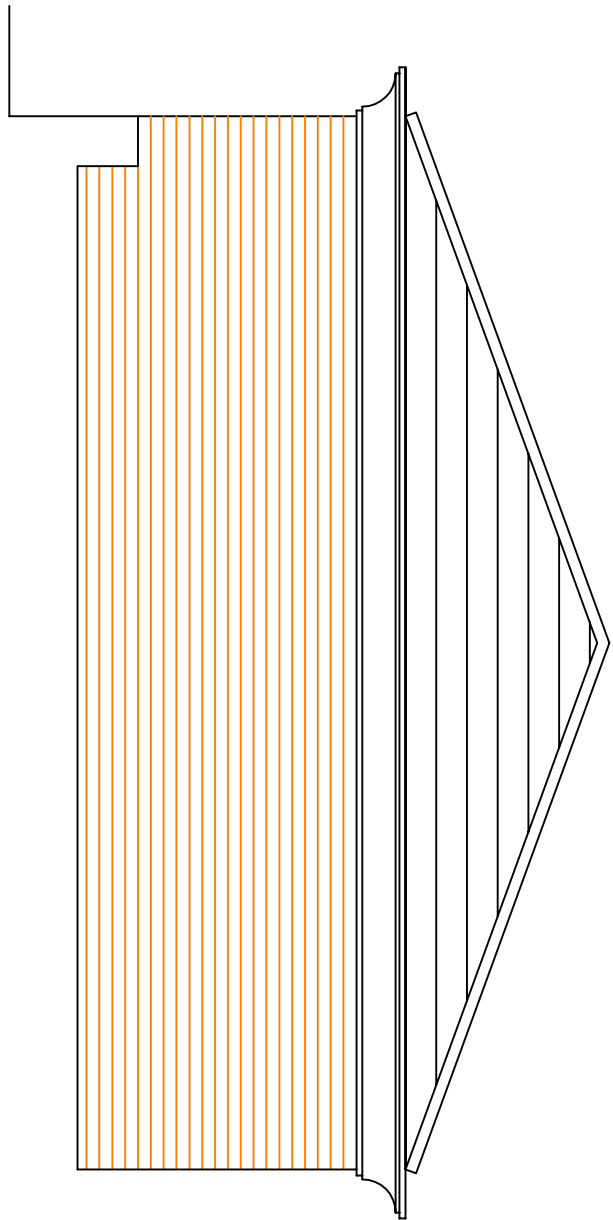

Proposed Side (North) Elevation

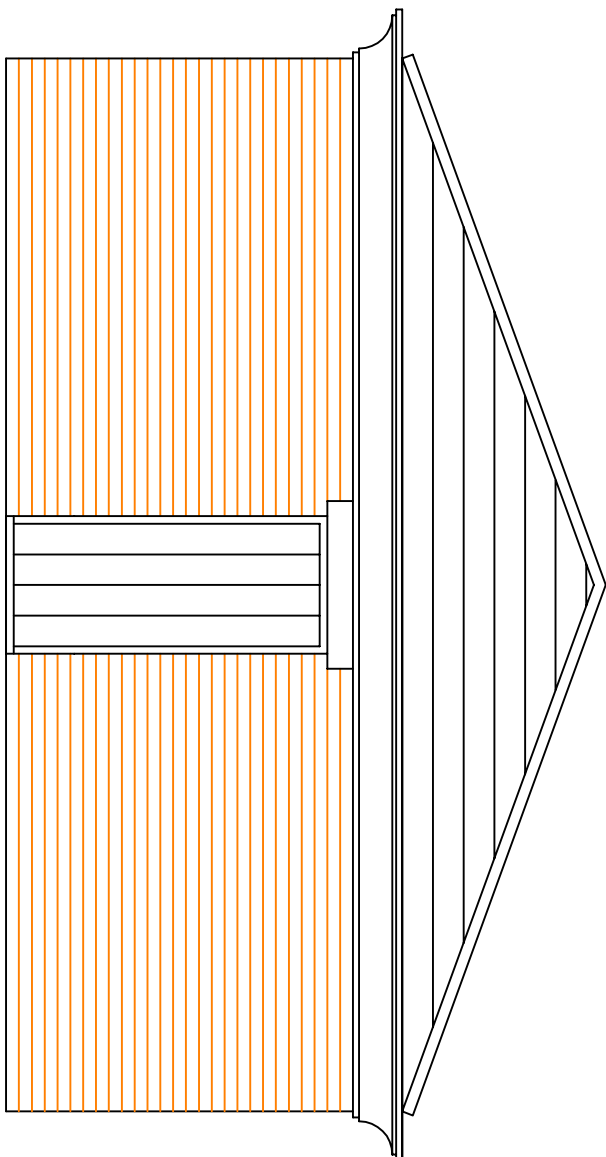

Proposed Rear (West) Elevation

This drawing and design concept is the property of PPV design. It should not be reproduced without written permission

0 1 2 3 m

Lady Margaret House
51 Freshfield Park Road South
Preston
M25 9PF

scale 1:50 at A1
May 2023

DC1-03

Proposed Plan
and Elevations

PPV design Ltd

2 Helmshore Road, Holcombe Village
Ramsbottom, Lancashire BL8 4PA
Gary Peardon (Xfons) DpArch RIBA
gary@ppv-design.co.uk www.ppv-design.co.uk
T: 0706 822751 M: 07712 669482